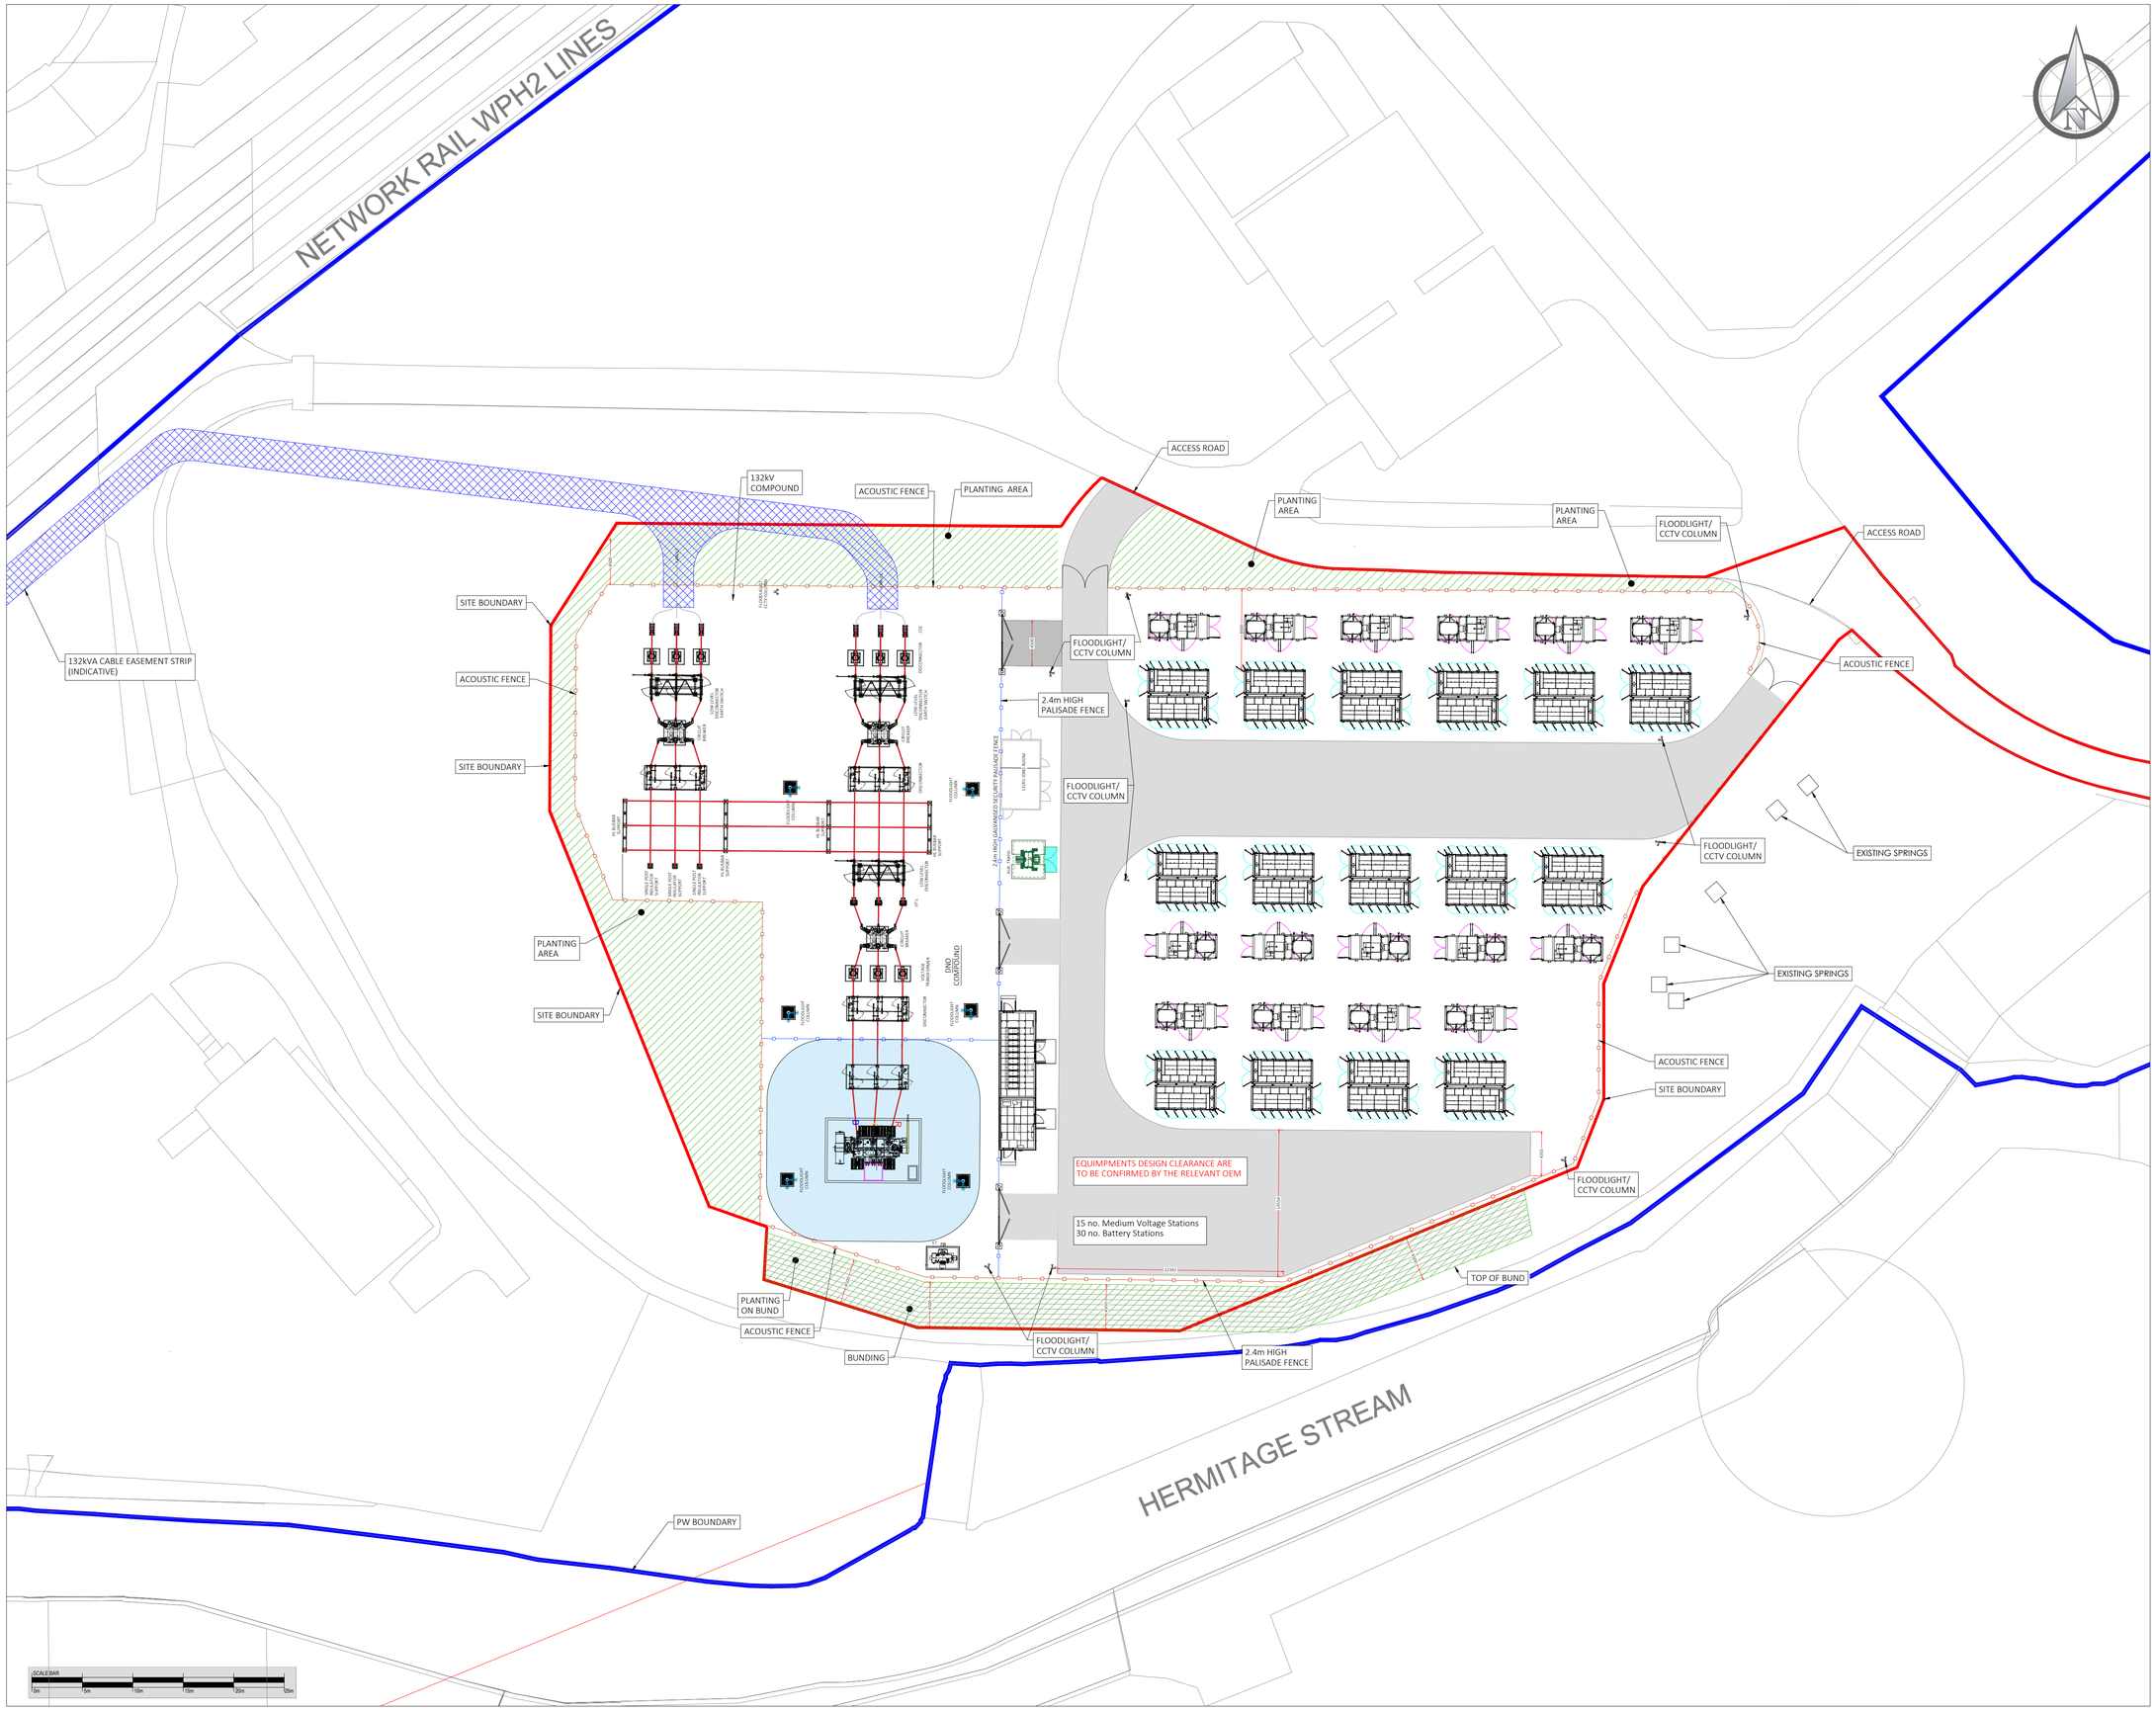

DACI
UTILITIES ENGINEERING CONSULTANCY

DESIGN HOUSE
DACI | Utilities Engineering Consultancy Limited
1 Caxton Street, Salford, Manchester, M3 5AZ

Notes:

General:
- Drawing units are in millimeters unless otherwise stated

REV:	VO:	DESCRIPTION:	BY:	DATE:
19	-	-SWITCHOOM RELOCATED -ROAD MIODIFIED -BATTERIES AND MVS ARRANGEMENT REVISED	ZUA	24-07-25
18	-	GRID COORDINATES ADDED	ZUA	16-07-25
17	-	132kV COMPOUND FENCE MODIFIED	ZUA	11-07-25
16	-	SITE MOVED TOWARDS EAST	ZUA	17-06-25
15	-	ARRANGEMENT REVISED	ZUA	23-01-25
14	-	ARRANGMENT REVISED AS PER COMMENTS	ZUA	21-10-24
13	-	RED LINE BOUNDARY AND ACOUSTIC FENCE UPDATED	ZUA	16-08-24
12	-	UPDATED TO LILO SCHEME	ZUA	27-06-24
11	-	DETAILS UPDATED	ZUA	20-05-24
10	-	DETAILS UPDATED	ZUA	13-05-24
09	-	DETAILS UPDATED	ZUA	30-04-24
08	-	DETAILS UPDATED	ZUA	23-04-24
07	-	DETAILS UPDATED	ZUA	22-04-24
06	-	- SITE BOUNDARY UPDATED - PW BOUNDARY ADDED - 132kVA EASEMENT STRIP ADDED	ZUA	05-04-24
05	-	MINOR AMENDED	ZUA	02-04-24
04	-	UPDATE TEXT AS PER COMMENT	FA	22-03-24
03	-	REVISED ARRANGEMENT	FA	21-03-24
02	-	REVISED ARRANGEMENT	FA	05-03-24
01	-	REVISED ARRANGEMENT	FA	21-02-24
00	-	FIRST DRAFT	FA	12-02-24

DRAWING STATUS:
DRAFT

DRAWING FOR INFORMATION UNLESS SIGNED!

PLANNING

ENERGY 101
Engineering | Management | Consultancy

ICP
ENERGY 101
21 DOWNSIDE AVE,
SOUTHAMPTON
SO19 7BU

SITE:
BEDHAMPTON 132kV BESS
MEYRICK ROAD, HAVANT
PO9 3HB

OS REFERENCE:
E: 470557 N: 106315

ICP NO:	DACI NO:
SLP_No	4402

TITLE:
GENERAL ARRANGEMENT PLAN

DRAWING NO:	REVISION:	SCALE AT A1:
DACI-4402-E01	19	1:300

DATE:	DRAWN:	CHECKED:	APPROVED:
24-07-25	ZUA	FA	