


PHYSICAL SCALE IN METERS @ 1:100

NOTES:
This drawing has been produced solely for PLANNING/DESIGN.
Do not Scale from this Drawing except for planning purposes.
Any drainage shown is presumed and to be checked on site before commencement of works.
This drawing is the copyright of MF Designs Ltd.

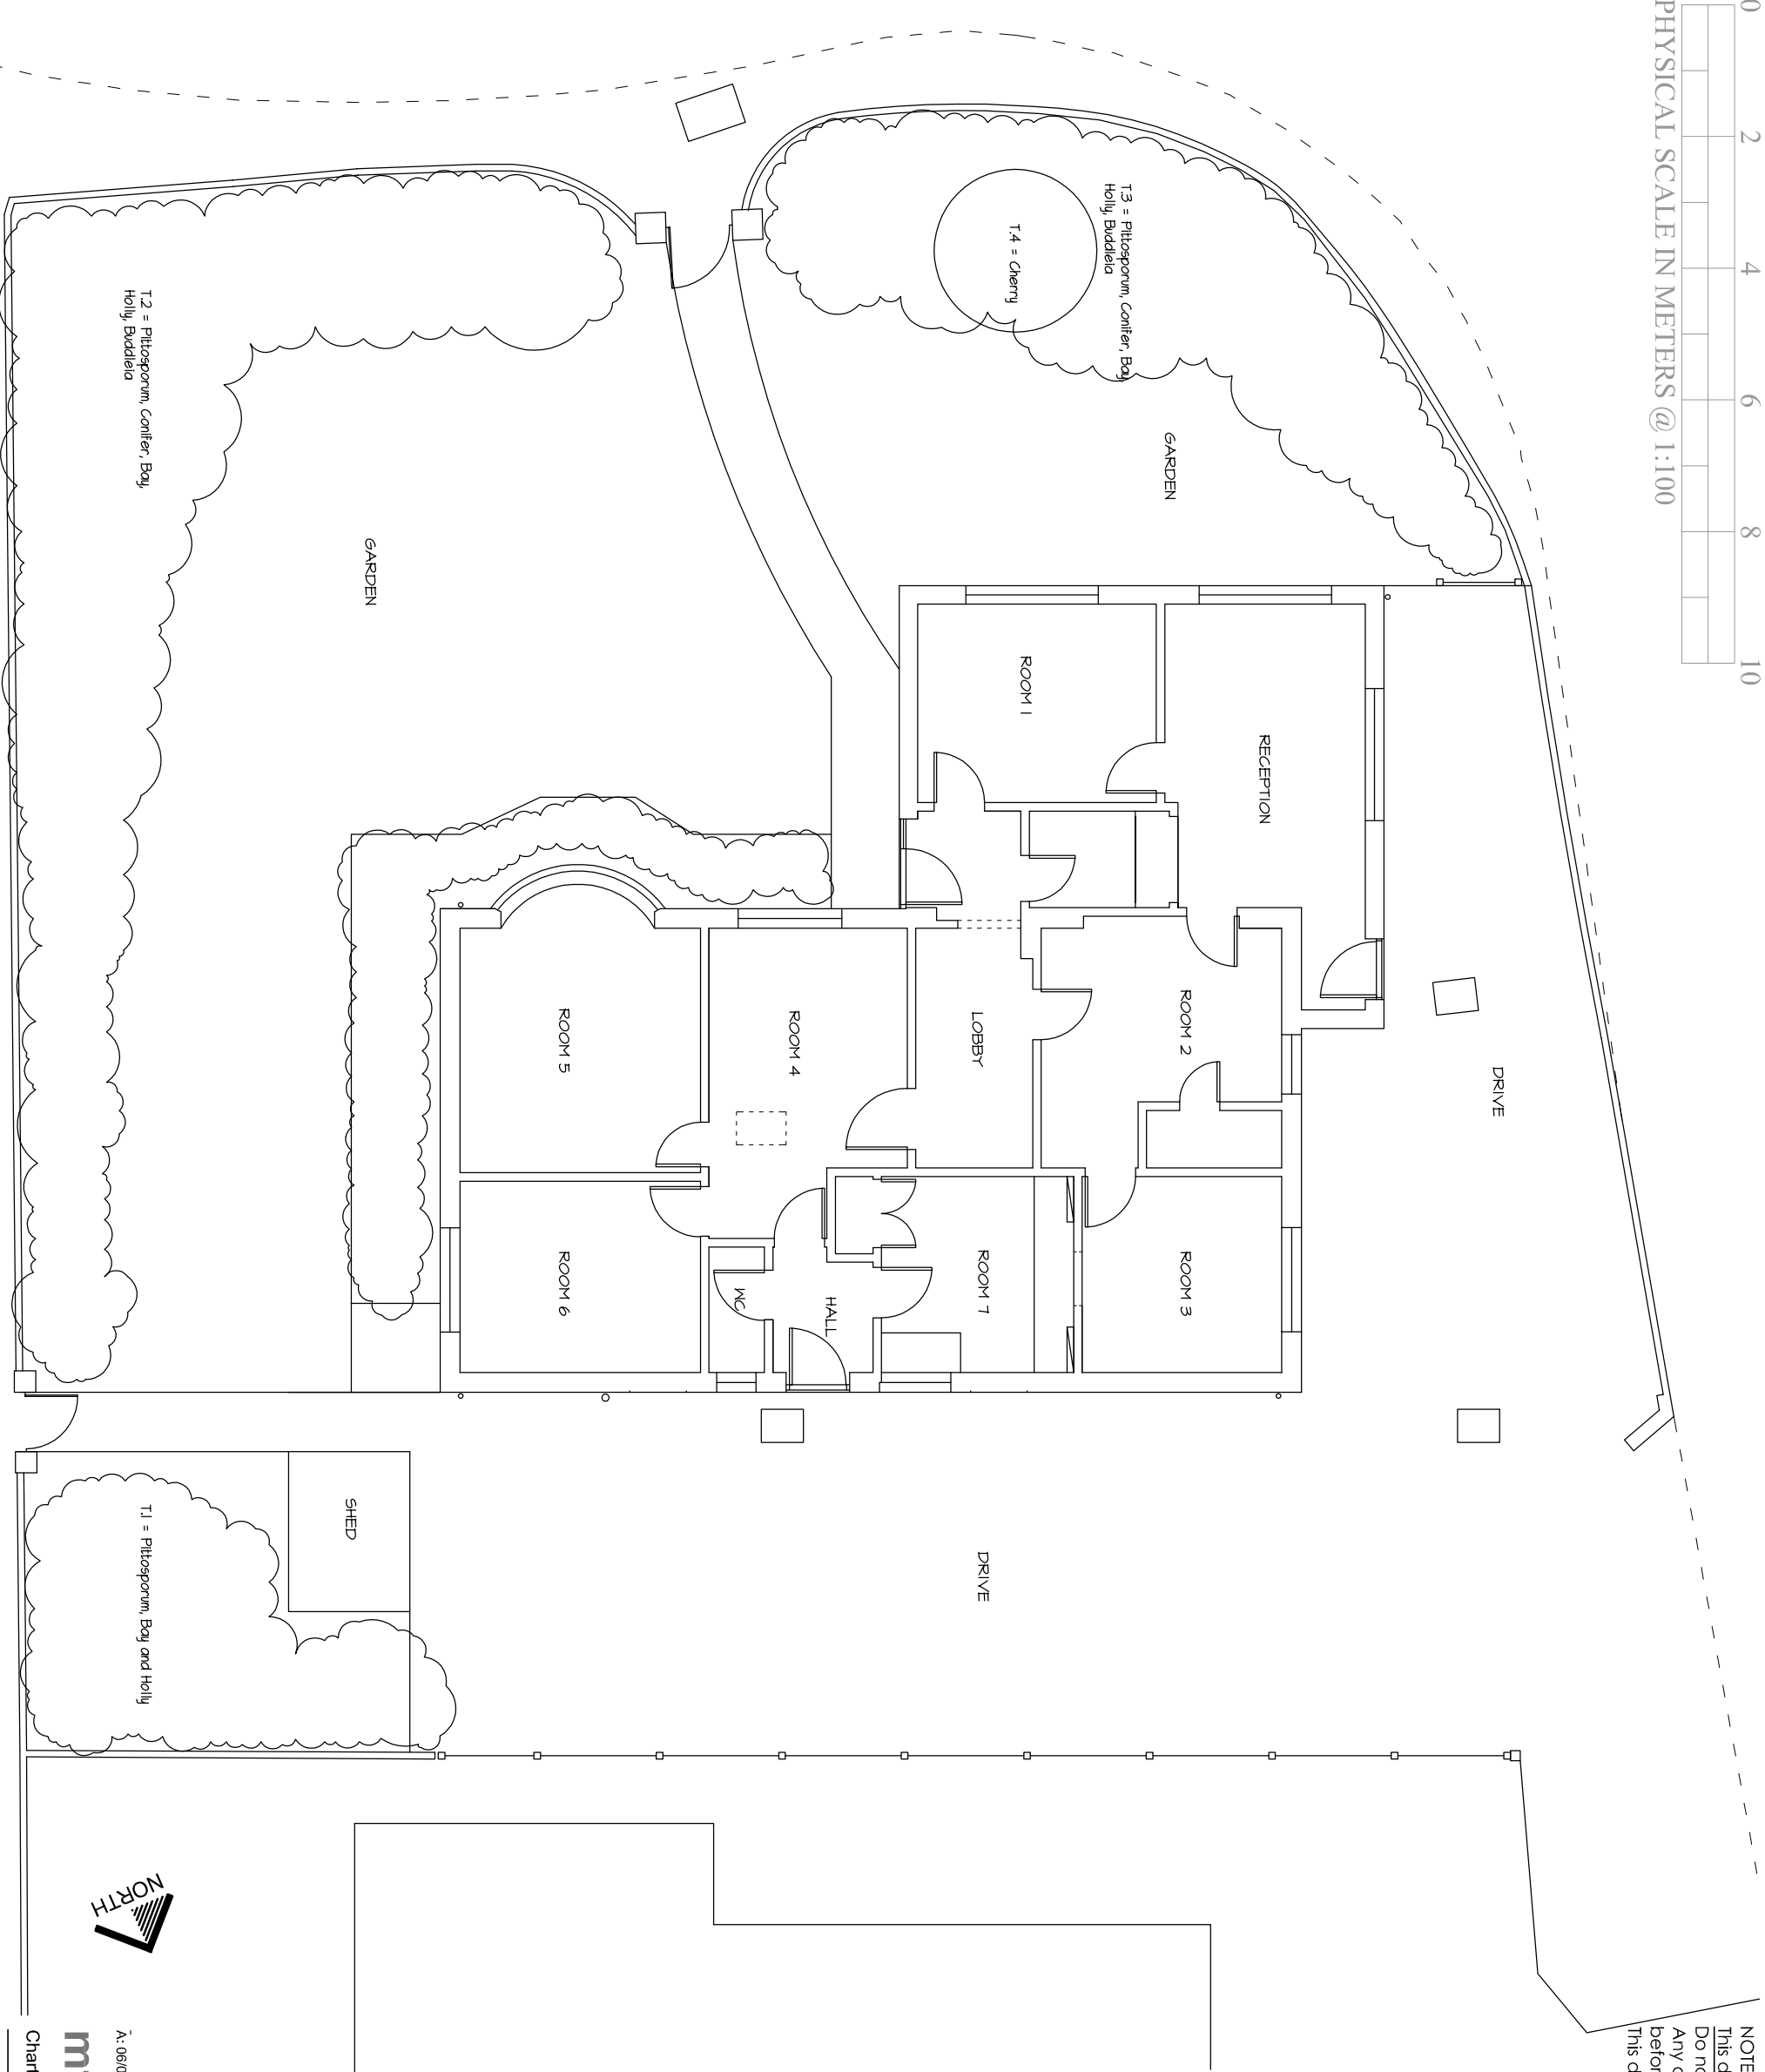

A: 06/05/2025 - Confirmation of existing shrubs/trees

mf designs ltd

Chartered Architects



36 Grove Road • Havant • Hampshire • PO9 1AR

Director: Martin Farrer RIBA • Co Registration No.4507379

t/f 02392 470967

e admin@mfdesigns.org.uk

Date: Jan 2025

Job No: 3357

Scale: 1:100

Dwg No: EX_01

Existing Ground

EXISTING SURVEY - 34 Manor Close, Havant. PO9 1BD