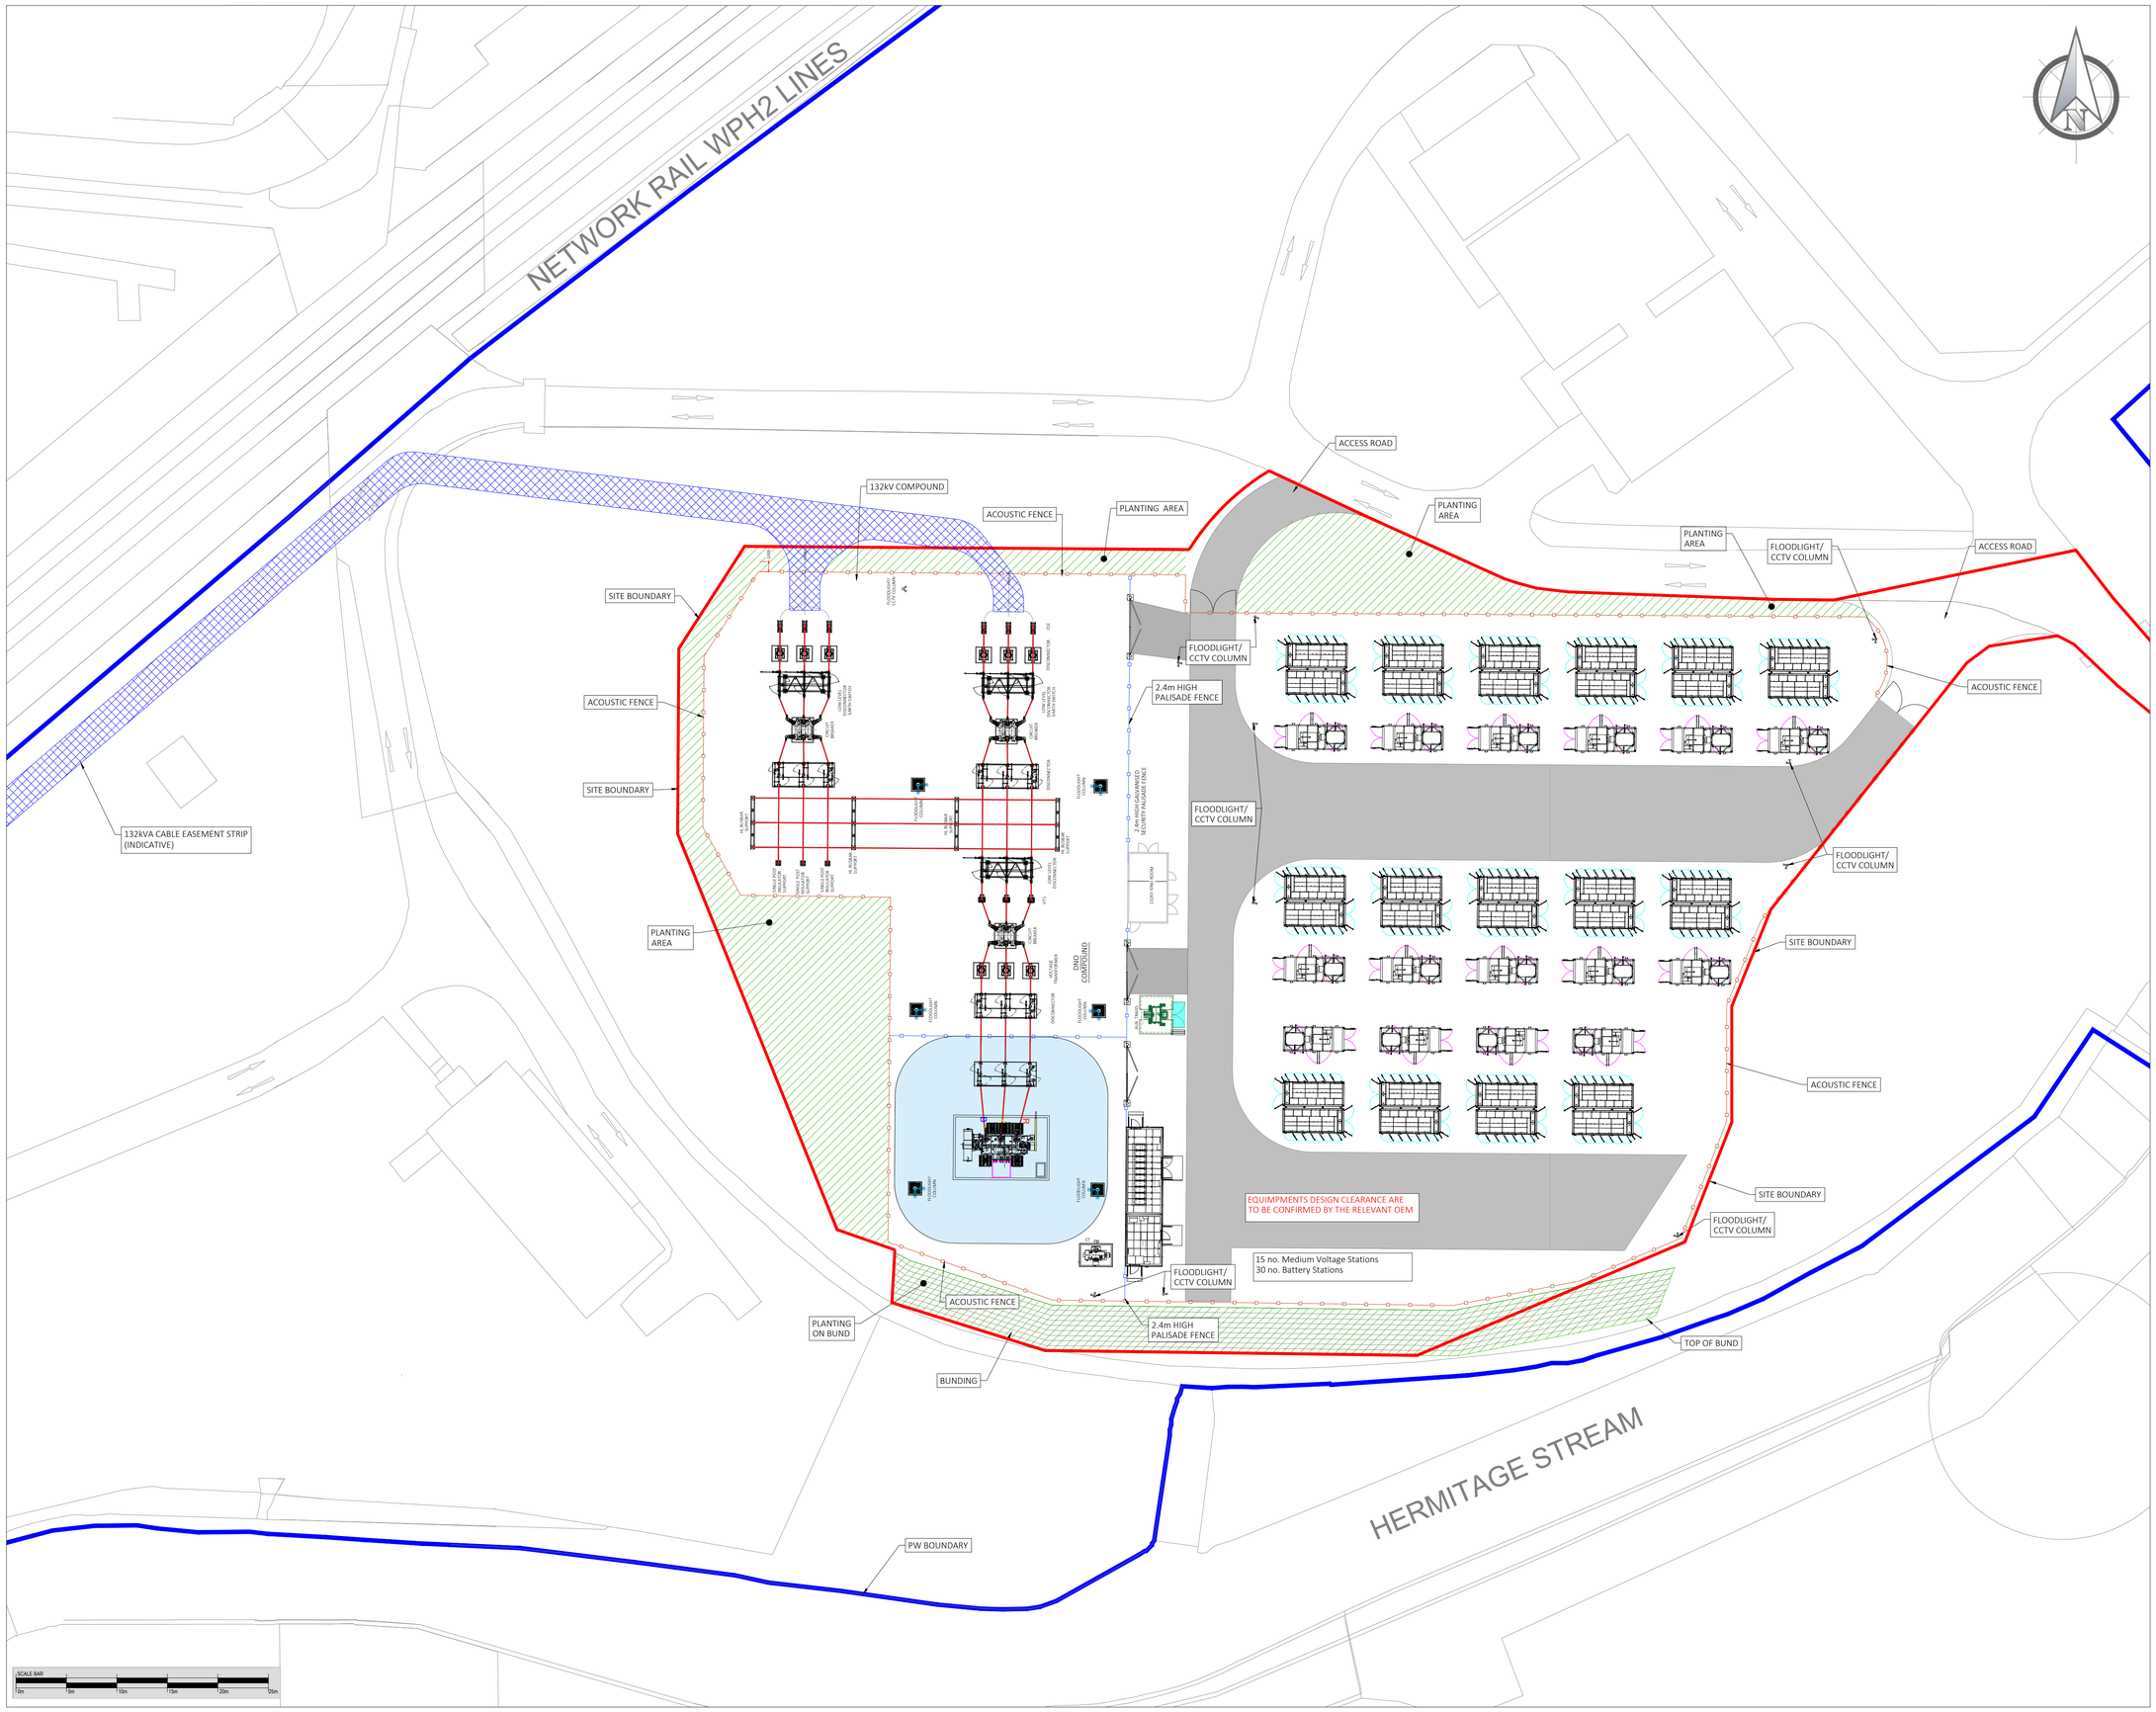


DACI
UTILITIES ENGINEERING CONSULTANCY

DESIGN HOUSE
DACI | Utilities Engineering Consultancy Limited
1 Caxton Street, Salford, Manchester, M3 5AZ

Notes:

| REV: | VO: | DESCRIPTION: | BY: | DATE: |
|---|---|---|---|---|
| 15 | - | ARRANGMENT REVISED | ZUA | 23-01-25 |
| 14 | - | ARRANGMENT REVISED AS PER COMMENTS | ZUA | 21-10-24 |
| 13 | - | RED LINE BOUNDARY AND ACOUSTIC FENCE UPDATED | ZUA | 16-08-24 |
| 12 | - | UPDATED TO LILO SCHEME | ZUA | 27-06-24 |
| 11 | - | DETAILS UPDATED | ZUA | 20-05-24 |
| 10 | - | DETAILS UPDATED | ZUA | 13-05-24 |
| 09 | - | DETAILS UPDATED | ZUA | 30-04-24 |
| 08 | - | DETAILS UPDATED | ZUA | 23-04-24 |
| 07 | - | DETAILS UPDATED | ZUA | 22-04-24 |
| 06 | - | - SITE BOUNDARY UPDATED<br>- PW BOUNDARY ADDED<br>- 132kVA EASEMENT STRIP ADDED | ZUA | 05-04-24 |
| 05 | - | MINOR AMENDED | ZUA | 02-04-24 |
| 04 | - | UPDATE TEXT AS PER COMMENT | FA | 22-03-24 |
| 03 | - | REVISED ARRANGEMENT | FA | 21-03-24 |
| 02 | - | REVISED ARRANGEMENT | FA | 05-03-24 |
| 01 | - | REVISED ARRANGEMENT | FA | 21-02-24 |
| 00 | - | FIRST DRAFT | FA | 12-02-24 |

DRAWING STATUS:
DRAFT

DRAWING FOR INFORMATION UNLESS SIGNED!

PLANNING

ENERGY 101
Engineering | Management | Consultancy

ICP
ENERGY 101
21 DOWNSIDE AVE,
SOUTHAMPTON
SO19 7BU

SITE:
BEDHAMPTON 132kV BESS
MEYRICK ROAD, HAVANT
PO9 3HB

OS REFERENCE:
E: 470557 N: 106315

| ICP NO: | DACI NO: |
|---|---|
| SLP_No | 4402 |

TITLE:
GENERAL ARRANGEMENT PLAN

| DRAWING NO: | REVISION: | SCALE AT A1: |
|---|---|---|
| DACI-4402-E01 | 15 | 1:300 |

| DATE: | DRAWN: | CHECKED: | APPROVED: |
|---|---|---|---|
| 23-01-25 | ZUA | FA | |