
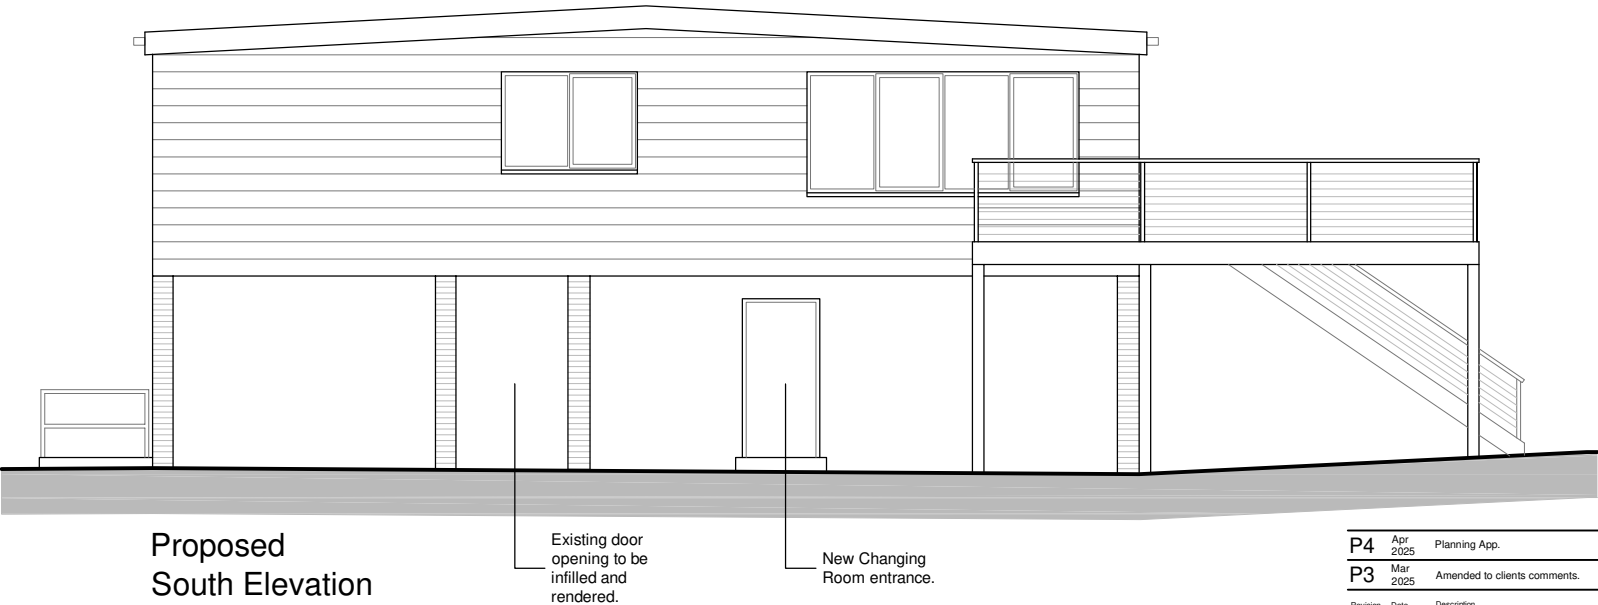
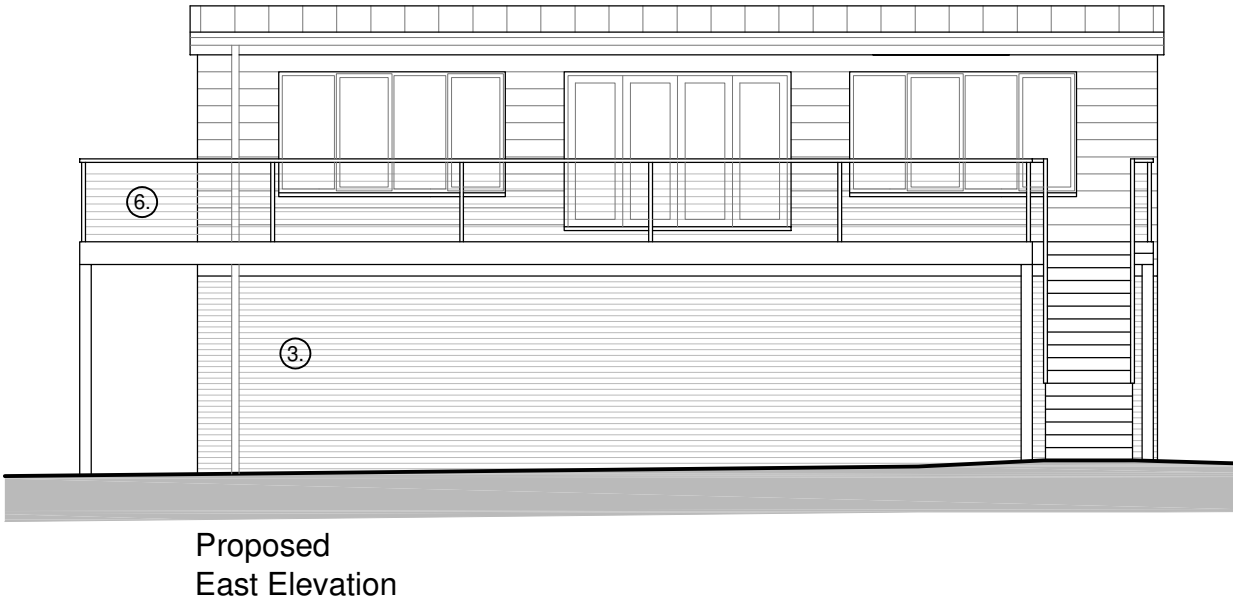
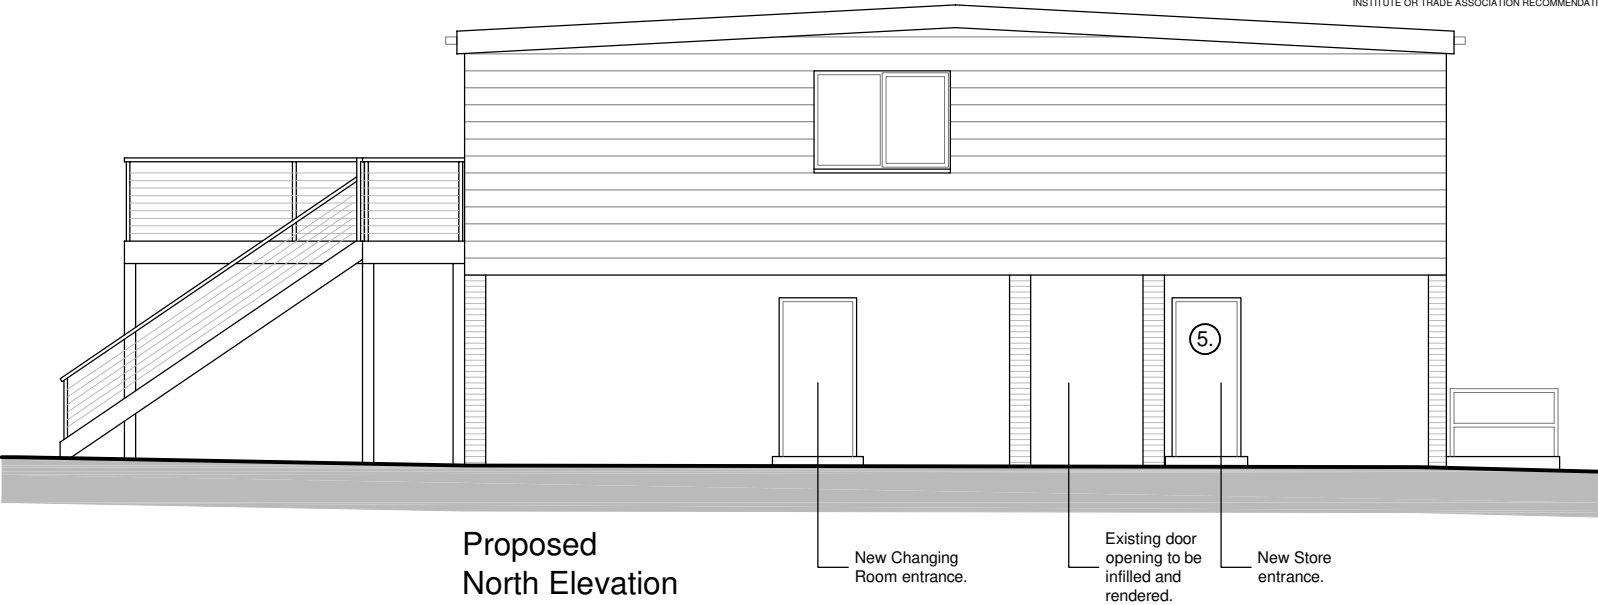



GENERAL NOTES:
1. THIS DRAWING IS TO BE READ IN CONJUNCTION WITH THE OTHER RELEVANT CONSULTANTS DRAWINGS.
2. ALL FINISHES ARE TO CONFORM TO THE CURRENT BUILDING REGULATIONS.
3. REFER TO A SEPARATE DOCUMENT FOR THE DESIGNERS RISK ASSESSMENT.
4. ALL WORKS OR MATERIALS INDICATED ON THIS DRAWING ARE TO BE TO THE LATEST RELEVANT BRITISH STANDARDS AND CARRIED OUT IN ACCORDANCE WITH THE BRITISH STANDARDS CODES OF PRACTICE OR RECOGNIZED INSTITUTE OR TRADE ASSOCIATION RECOMMENDATIONS AND PUBLICATIONS.

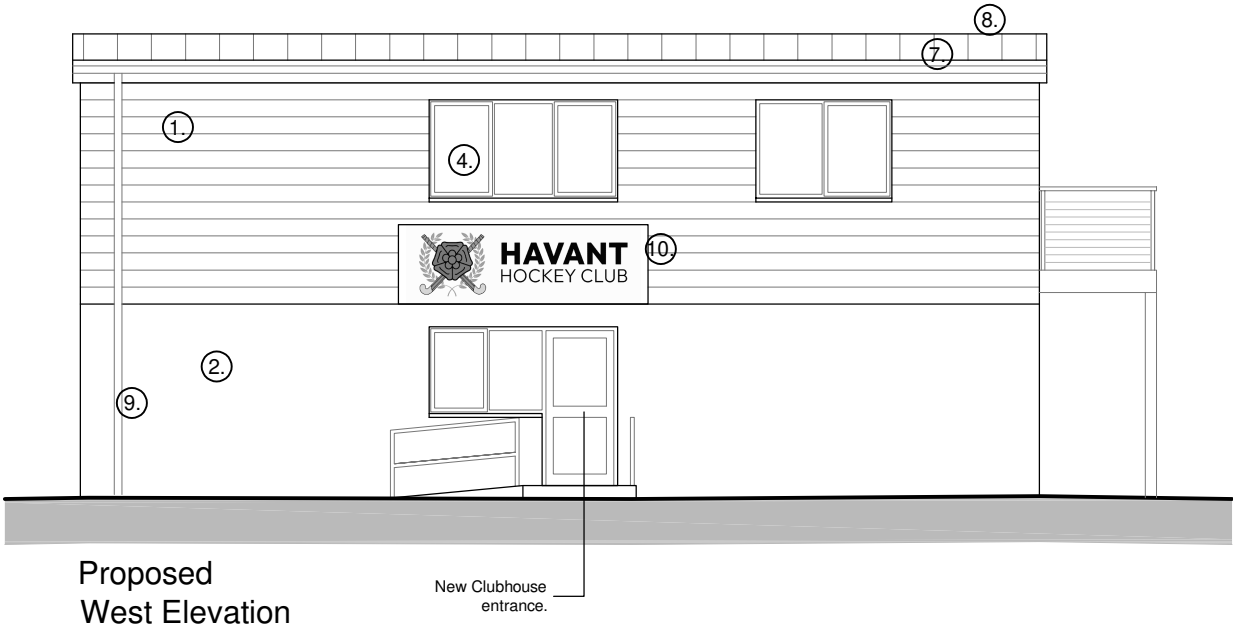

External Materials

- ① Light Grey fibre cement weatherboarding.
- ② Cream painted render.
- ③ Retained facing brickwork.
- ④ White UPVC windows and doors.
- ⑤ Dark Grey solid UPVC entrance doors to ground floor stores and changing rooms.
- ⑥ Galvanised metal balcony with post and wire balustrade.
- ⑦ Dark Grey colour coated metal fascias.
- ⑧ Grey colour coated metal composite panel roof.
- ⑨ Black UPVC rainwater goods.
- ⑩ Club Signage.

1:100 scale

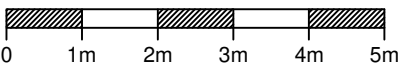

P4	Apr 2025	Planning App.	TH	
P3	Mar 2025	Amended to clients comments.	TH	
Revision	Date	Description	Dwn	Chkd

PLC
ARCHITECTS

Lansdowne House
25-26 Hampshire Terrace
Portsmouth PO1 2QF
Hampshire England
Tel: (023) 92 755 333
E-Mail: admin@plcarchitects.com
Web: www.plcarchitects.com

Client :

Project :
Havant Hockey Club
Proposed Clubhouse & Changing Rooms
HSDC Havant, New Road,
Havant, PO9 1QL

Drawing Title :
Proposed Elevations

Drawn By	Date	Checked By	Date	Approved By	Date
TH	Jan '25				
Drawing No.	25.4552.103	Revision:	P4	Scale:	1:100 @ A3

PLC ARCHITECTS © COPYRIGHT RESERVED 2024
NOT TO BE SCALED. DIMENSIONS TO BE CHECKED ON SITE
SCALING ONLY FOR LOCAL AUTHORITY PURPOSES