
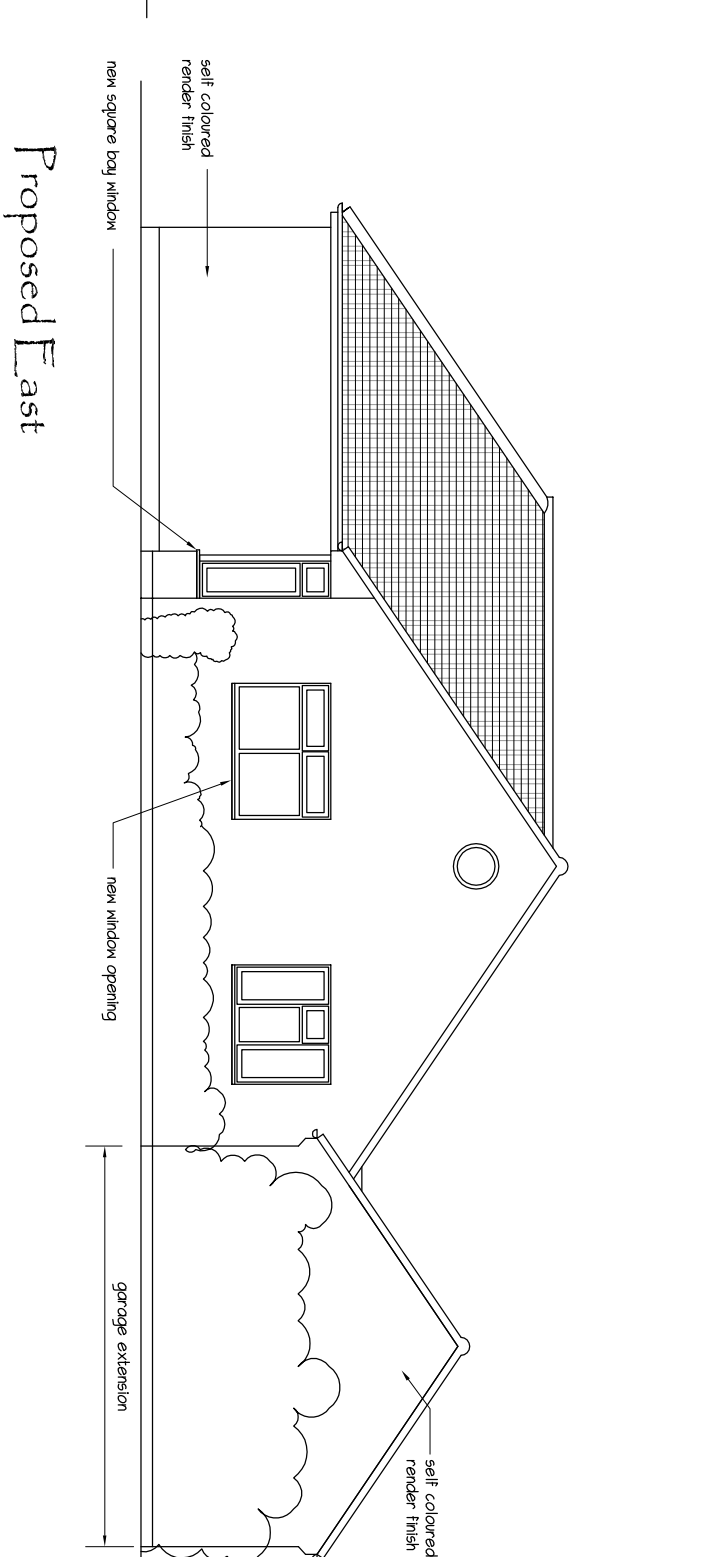
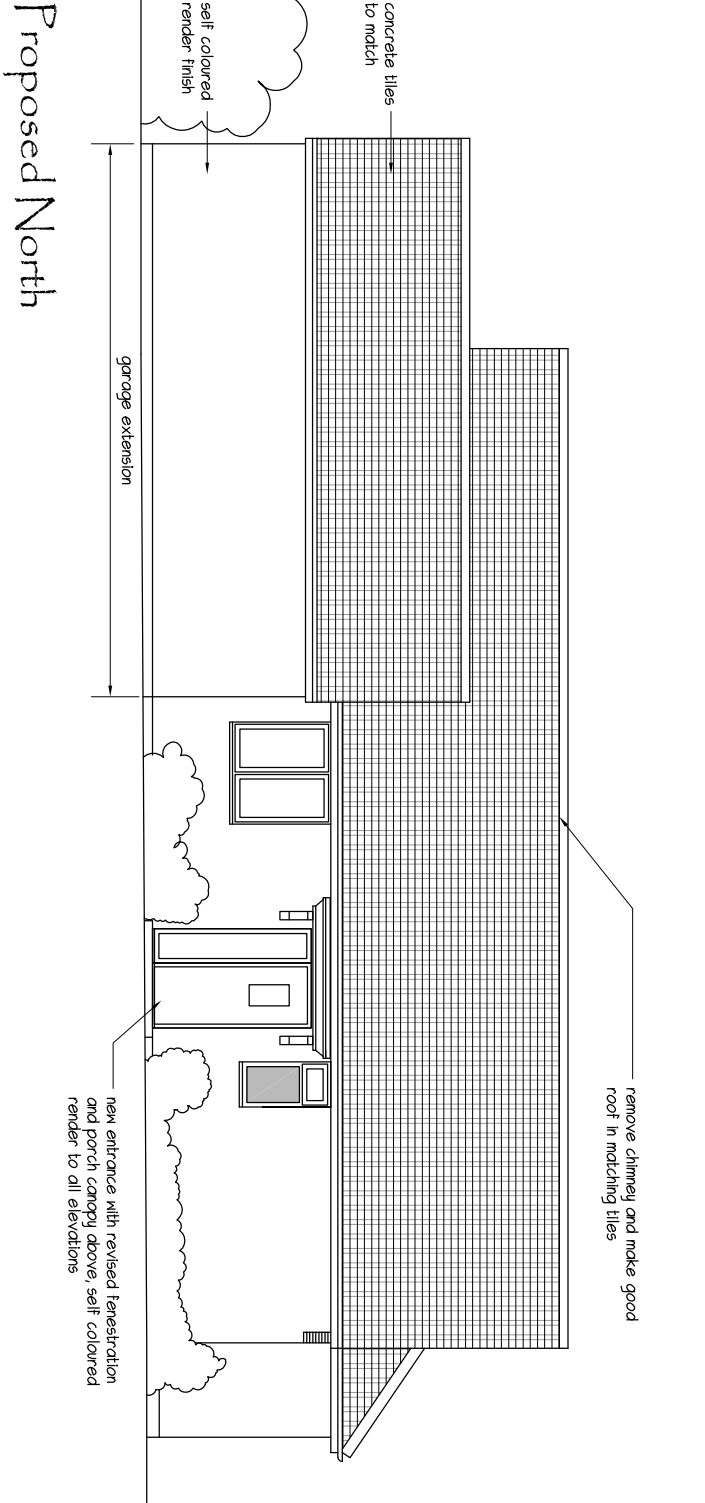
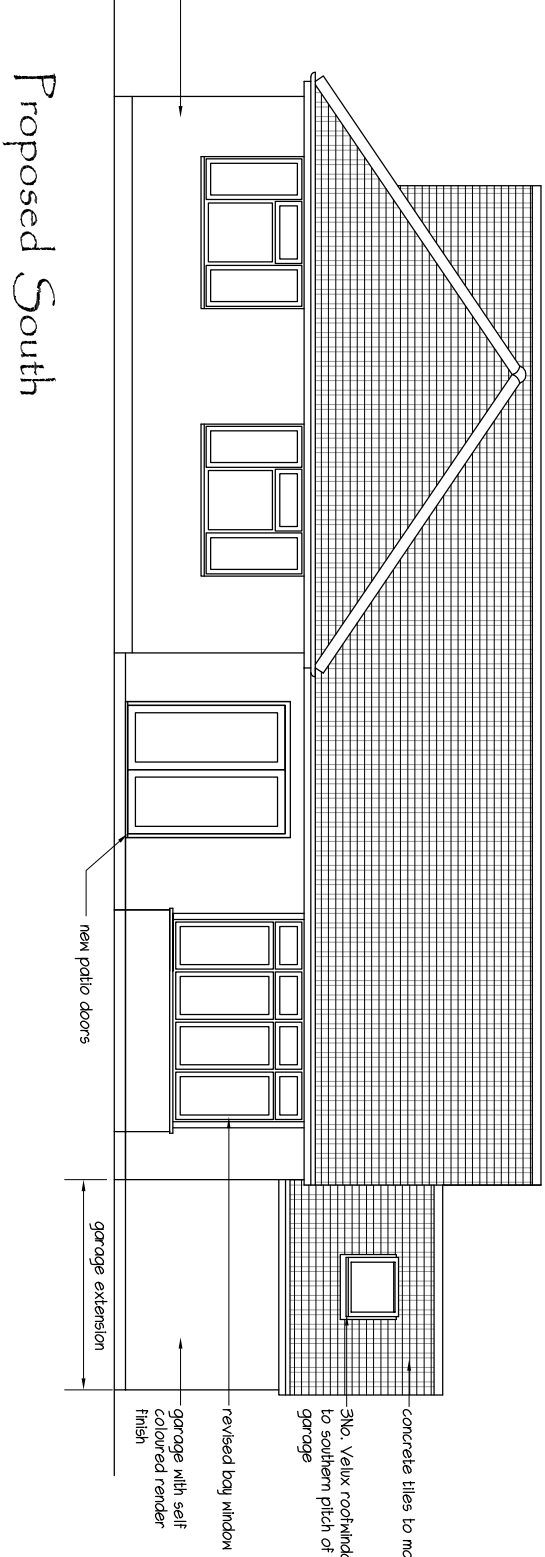


PHYSICAL SCALE IN METERS @ 1:100

NOTES:
This drawing has been produced solely for PLANNING/DESIGN.
Do not Scale from this Drawing except for planning purposes.
Any drainage shown is presumed and to be checked on site before commencement of works.
This drawing is the copyright of MF Designs Ltd.

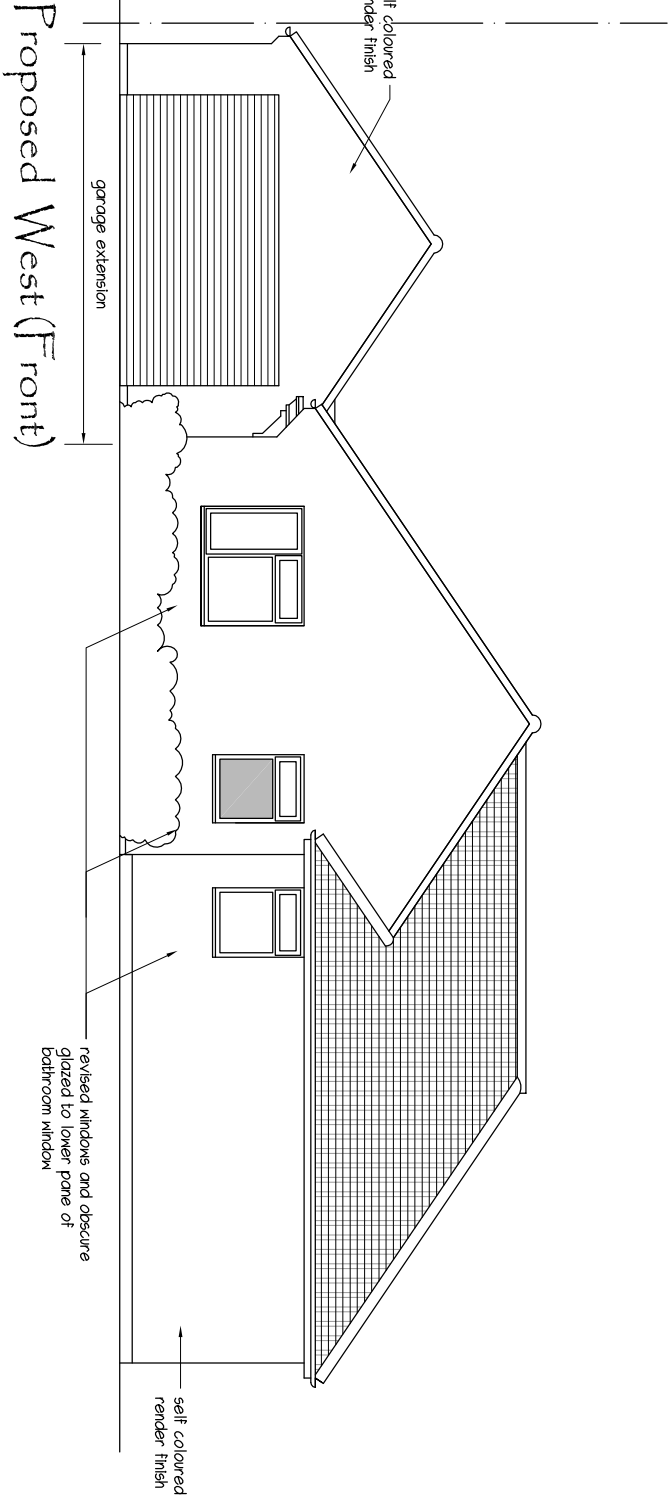

EXTENSION & ALTERATIONS - 34 Manor Close, Havant. PO9 1BD

mf designs ltd

Chartered Architects

36 Grove Road • Havant • Hampshire • PO9 1AR
Director: Martin Farrer RIBA • Co Registration No.4507379

U/F 02392 470967
e admin@mfdesigns.org.uk

Date: Feb 2025 Job No: 3357
Scale: 1:100 Dwg No: P_02