


PHYSICAL SCALE IN METERS @ 1:100

NOTES:  
This drawing has been produced solely for PLANNING/DESIGN.  
Do not Scale from this Drawing except for planning purposes.  
Any drainage shown is presumed and to be checked on site before commencement of works.  
This drawing is the copyright of MF Designs Ltd.

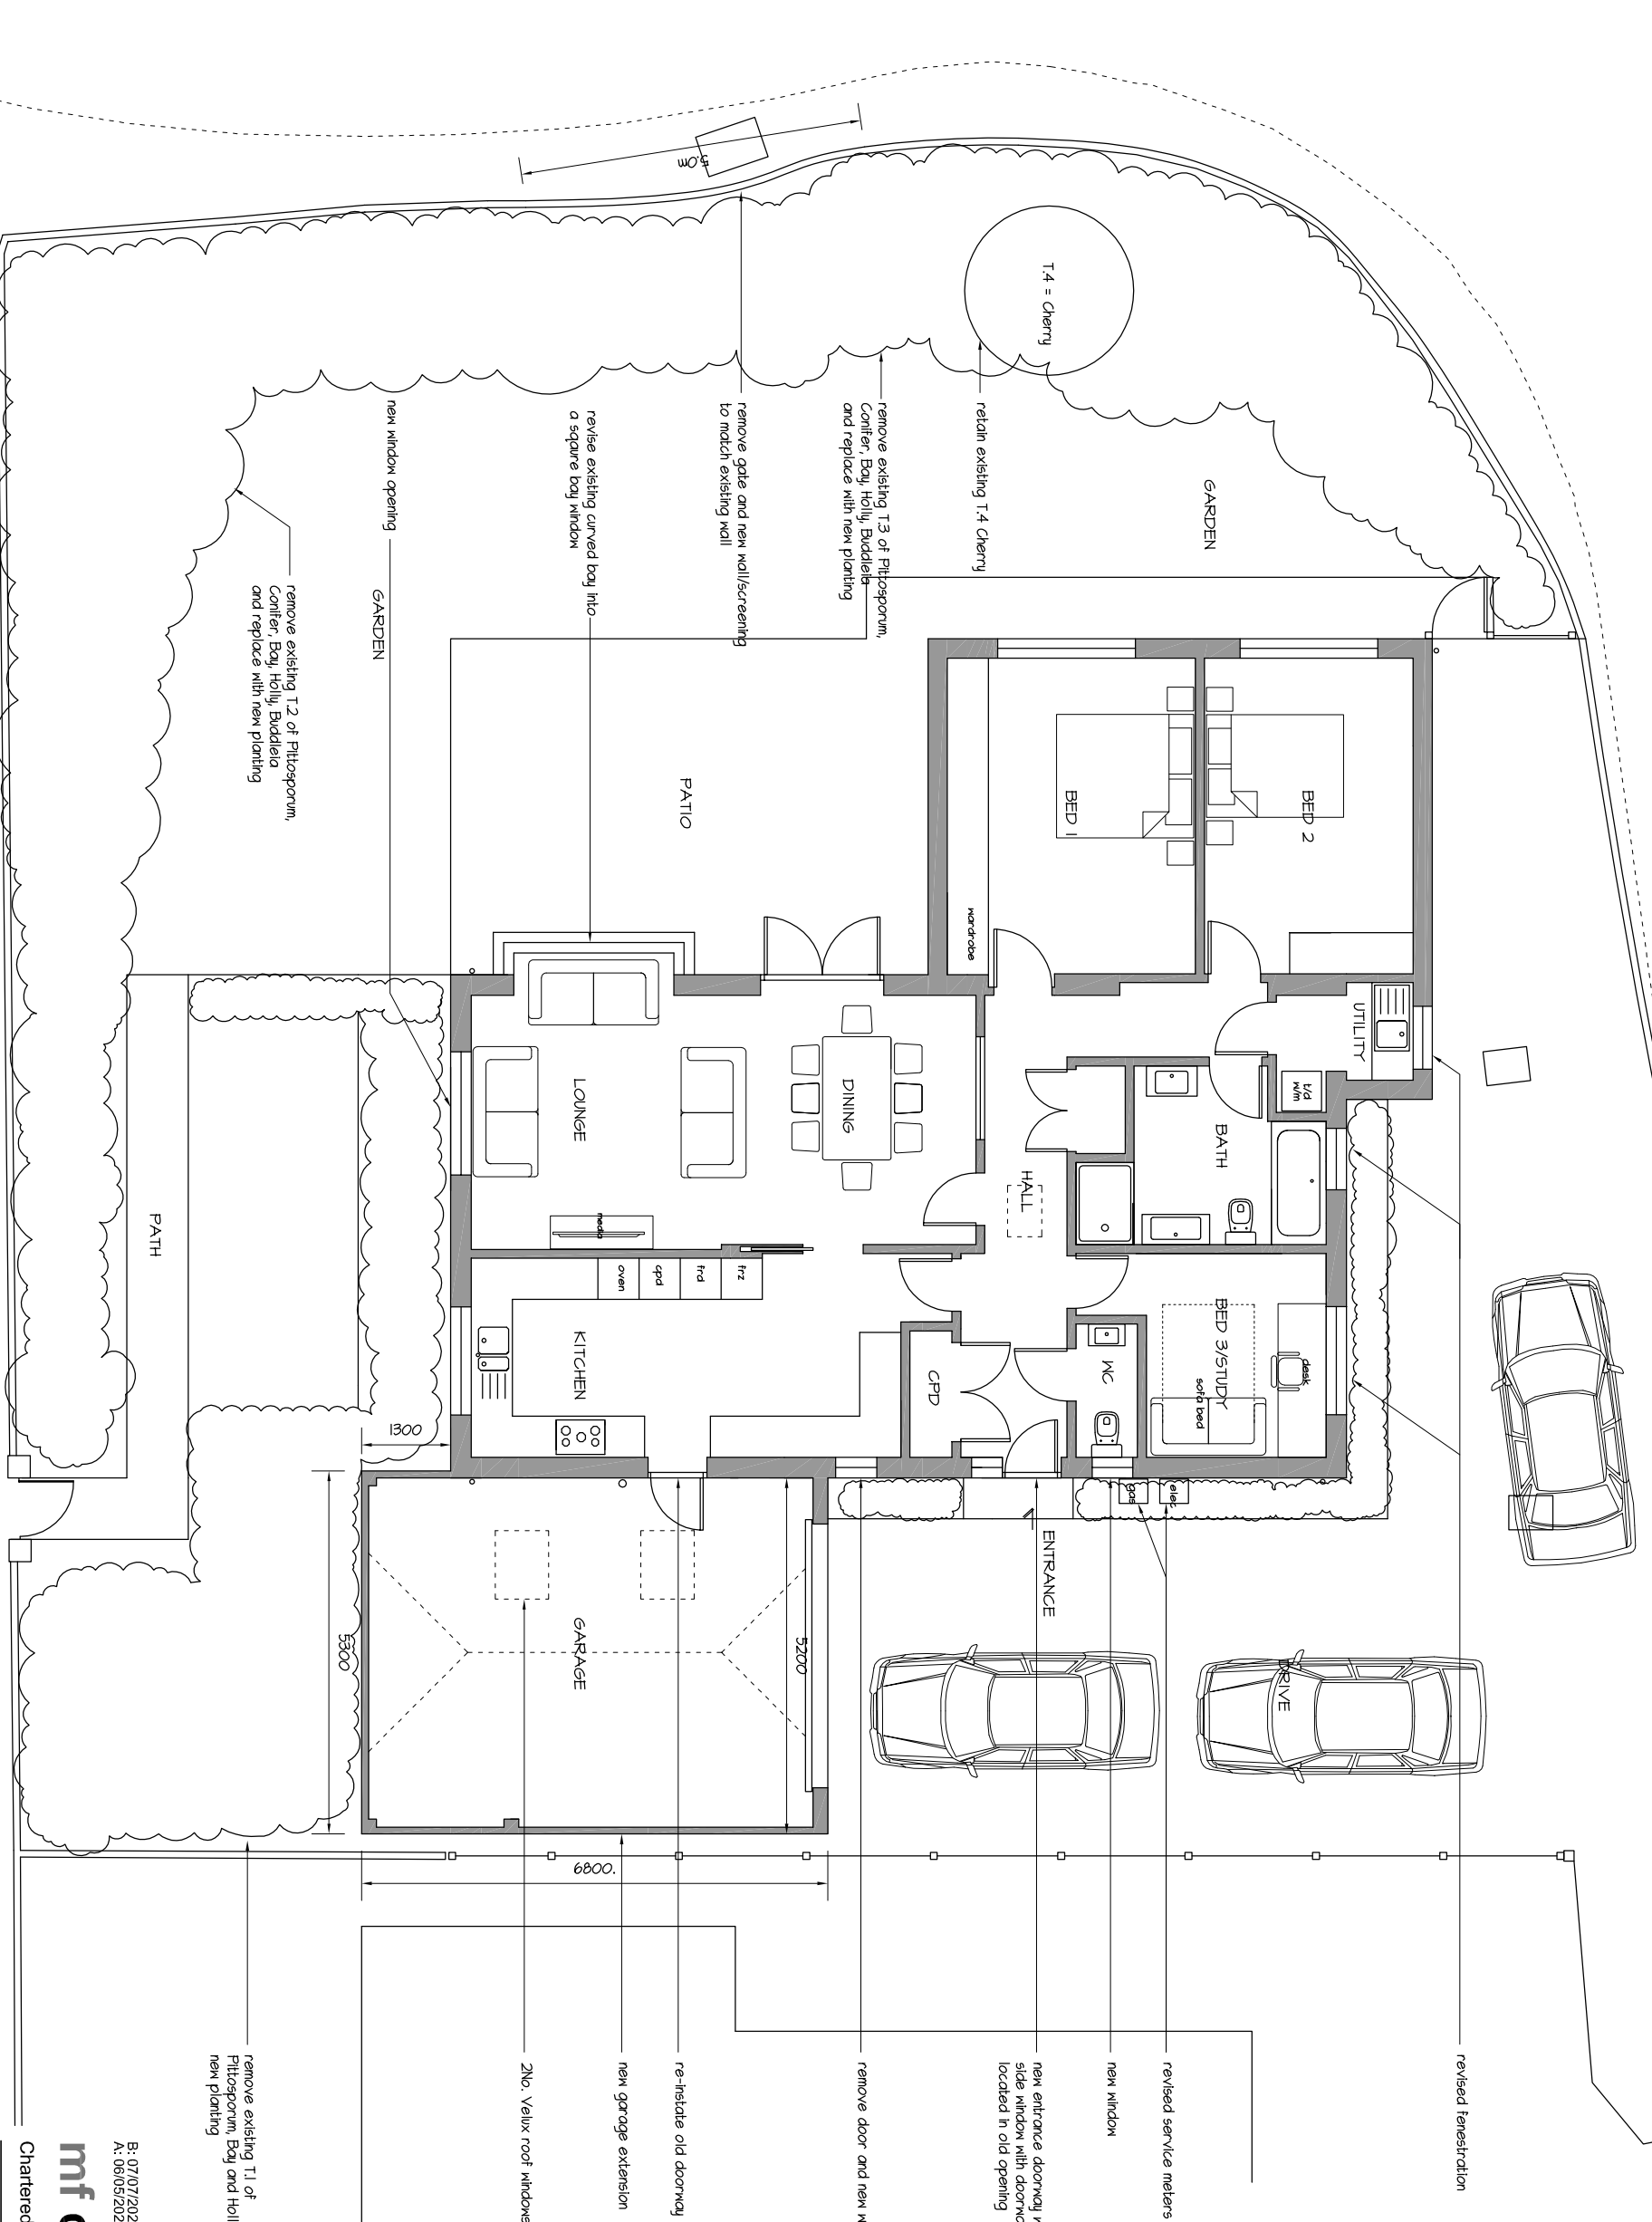

Proposed Ground

# EXTENSION & ALTERATIONS - 34 Manor Close, Havant. PO9 1BD

**mf designs ltd**

Chartered Architects



B: 07/07/2025 - Garage location, size and roof revised  
A: 06/05/2025 - Confirmation of removal/retention of existing shrubs/trees and new landscaping

36 Grove Road • Havant • Hampshire • PO9 1AR

Director: Martin Farrer RIBA • Co Registration No.4507379

U/F 02392 470967  
e admin@mfdesigns.org.uk

Date: March 2025

Scale: 1:100

Job No: 3357

Dwg No: P\_01B