


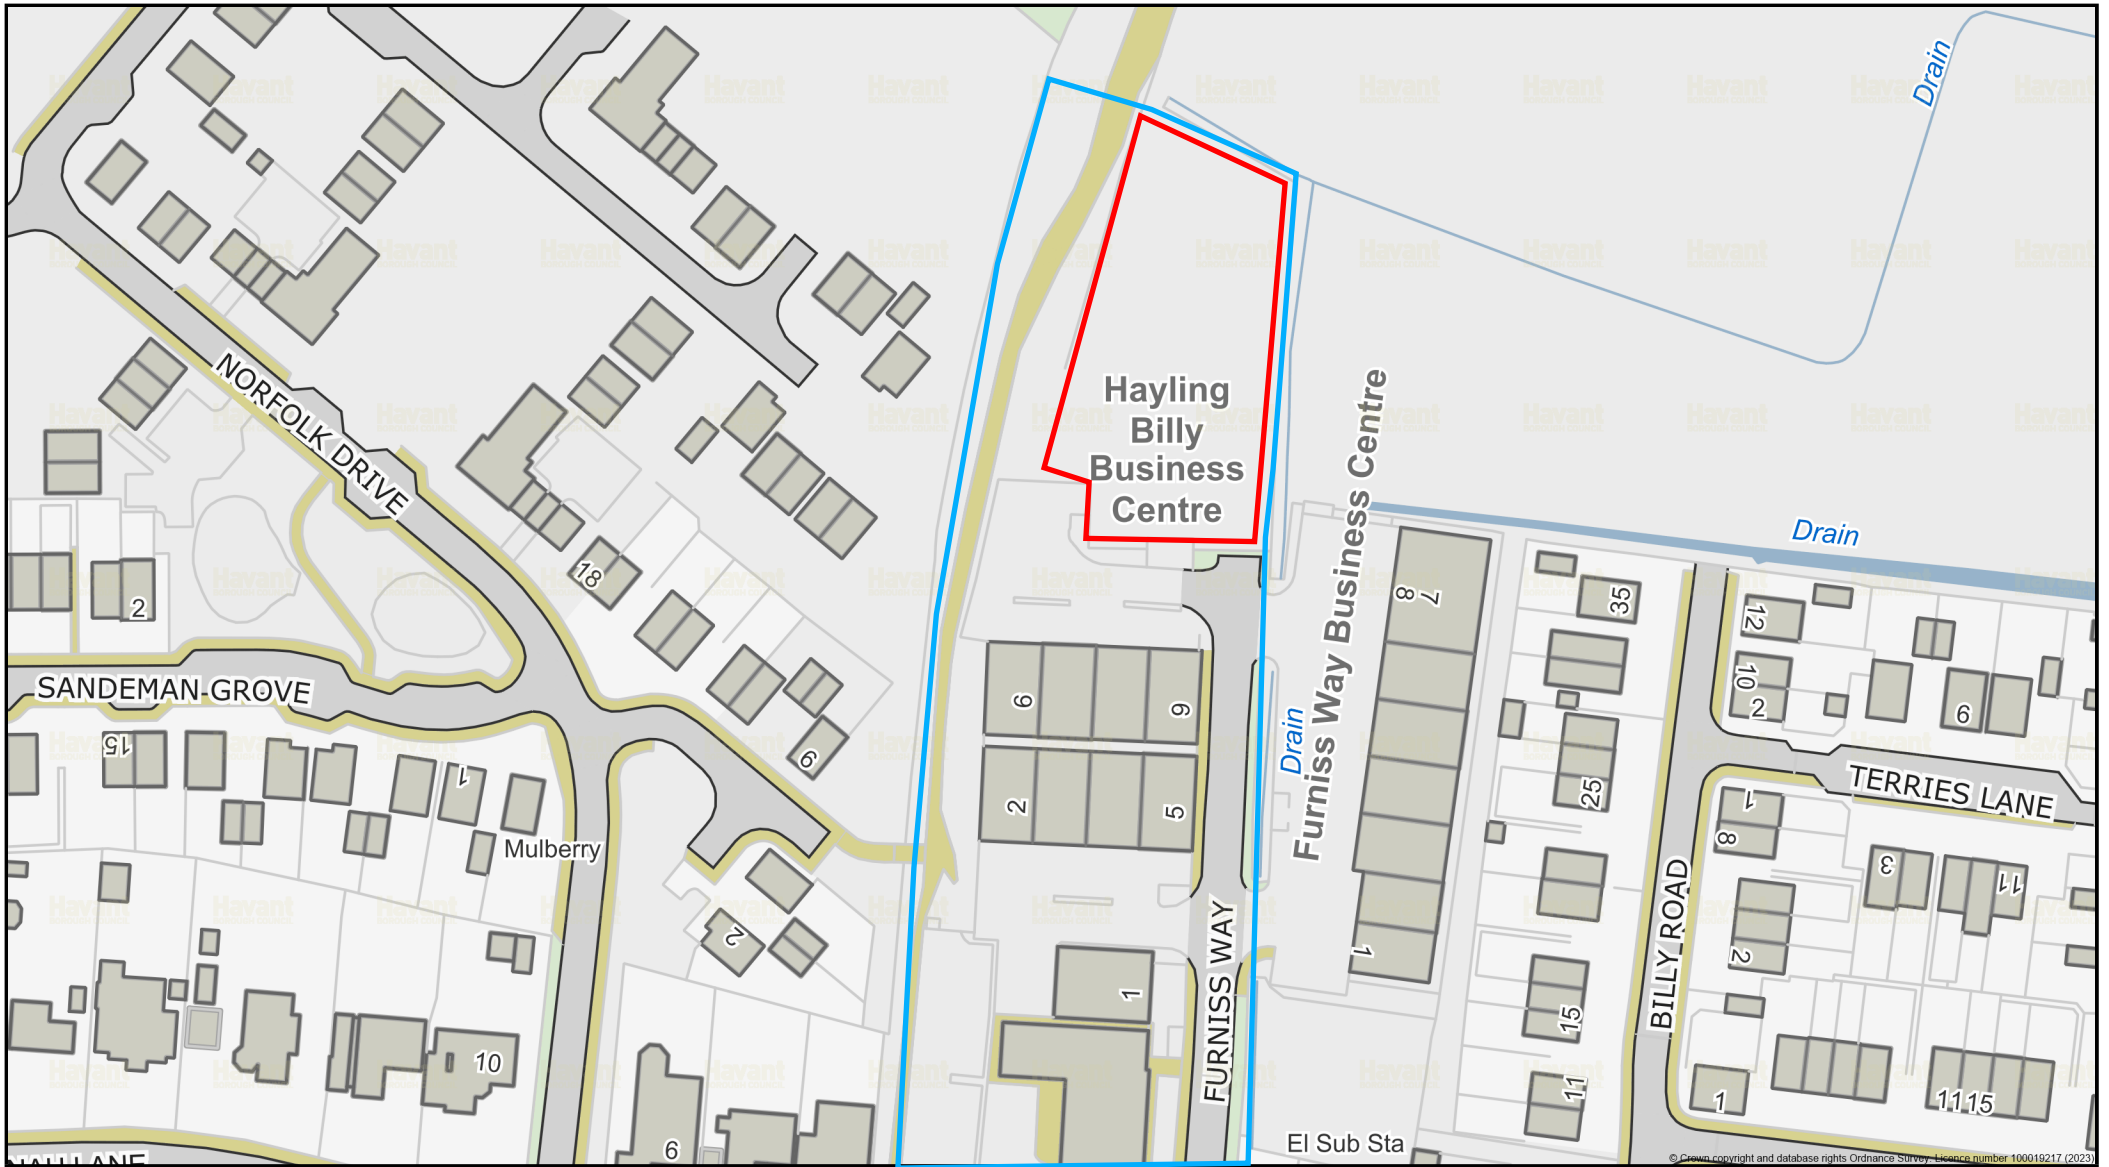

Location Plan

N
Scale: 1:1250

Printed on: 2024-07-30 11:37:51

Havant
BOROUGH COUNCIL

© Havant Borough Council - OS Licence 100019217