Location Plan

Site Address: **Dovercourt And The Oven Camp Site, Manor Road, Hayling Island, PO11 0QX**

PlanningPortal

Date Produced: **23-Apr-2025**

Scale: **1:2500 @A4**

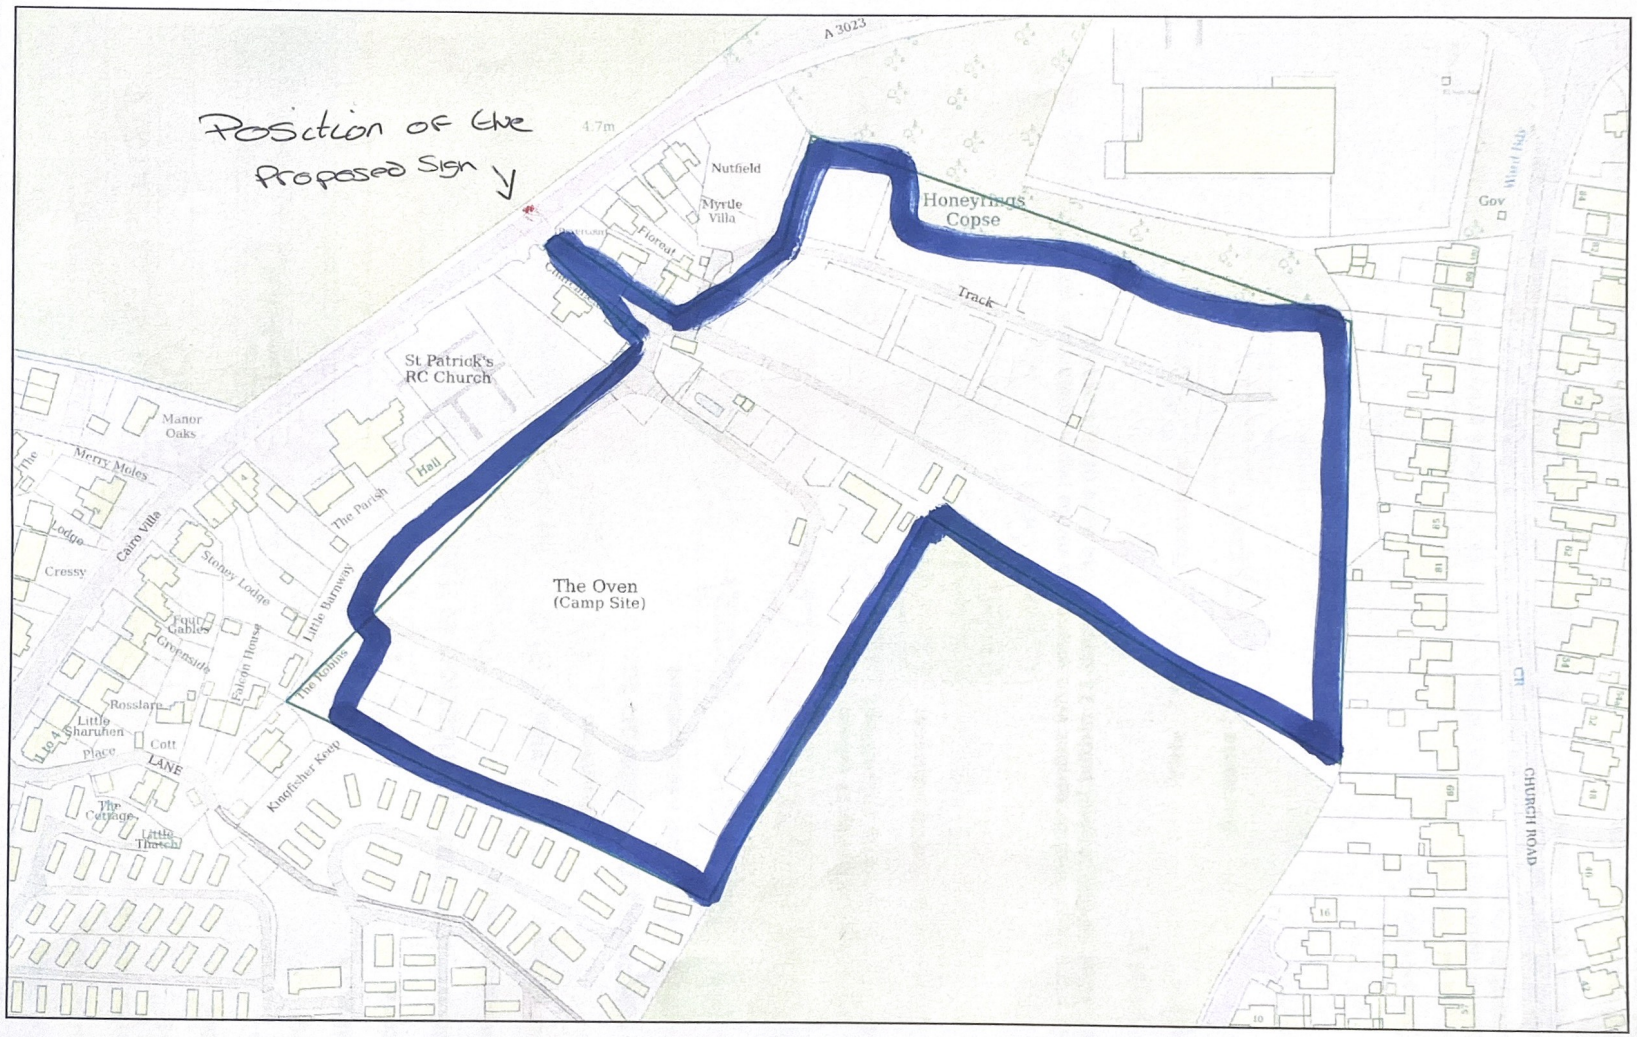

Planning Portal Reference: **PP-13960644v1**

Powered By TerraQuest

© Crown copyright and database rights 2025 OS 100042766