


PLANNING SUBMISSION

HATCHING INDICATES EXTENSION TO EXISTING
BEDROOM APPROVED UNDER **APP/25/00060**
(THIS HAS NOT BEE CONSTRUCTED AS OF 15-4-25)

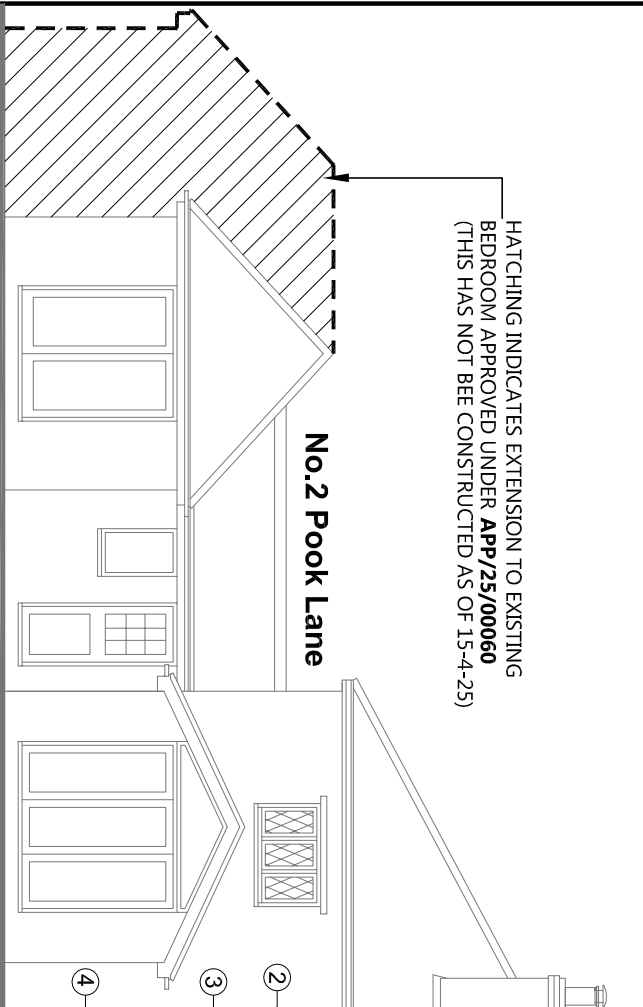

- 1 Existing Bedroom Window Relocated & Raised

2 EPPM Flat Roof

3 Black Painted Timber Fascias To Match Existing

4 Red Stetcher Bond Brickwork To Match Existing

5 Sliding / Folding Glazed Doors, 4 Panel In Stained Finish To Match Existing Windows

6 Existing Dining Room External Door Reused

7 Light Oak Stained Featheredge Timber Cladding

8 Diamond Leaded Stained Timber Windows To Match Existing

9 Existing Dressing Room Window Reused

10 Existing Red Angled Hip Tiles Retained

11 Existing Red Plain Tiles Retained

12 New Angled Ridge Tiles In Red To Match Existing

13 New Red Plain Tiles To Match Existing

14 New Angled Hip Tiles In Red To Match Existing



15 Existing Kitchen Bow Window Relocated To New Bedroom

16 Featheredge Clad Gable Porch With Stained Timber Posts

17 Existing Front Door Reused


18 2 x 2m Roof Lantern

No.4 Pook Lane

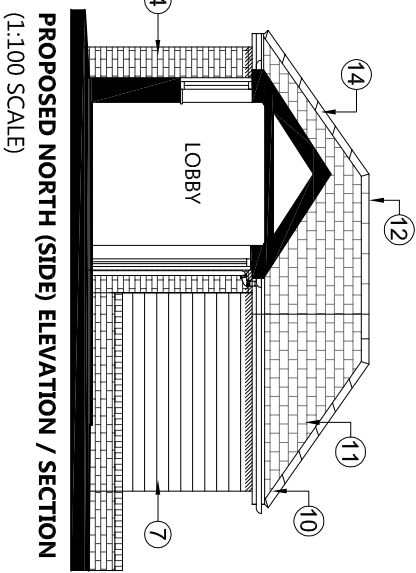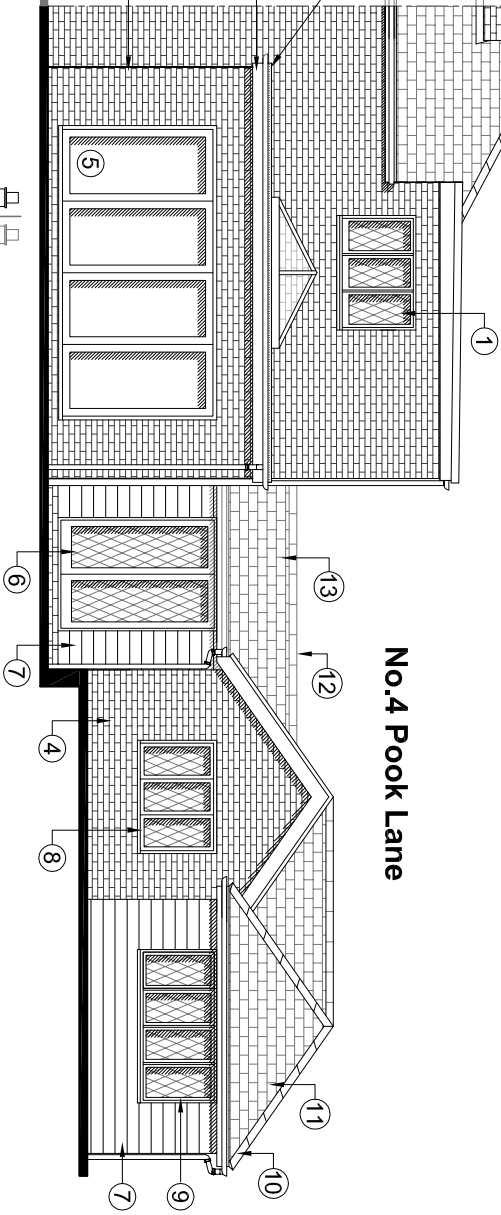


PROPOSED WEST (REAR) ELEVATION
@ 1:100 SCALE

HATCHING INDICATES EXTENSION TO EXISTING
BEDROOM APPROVED UNDER **APP/25/00060**
(THIS HAS NOT BEE CONSTRUCTED AS OF 15-4-25)

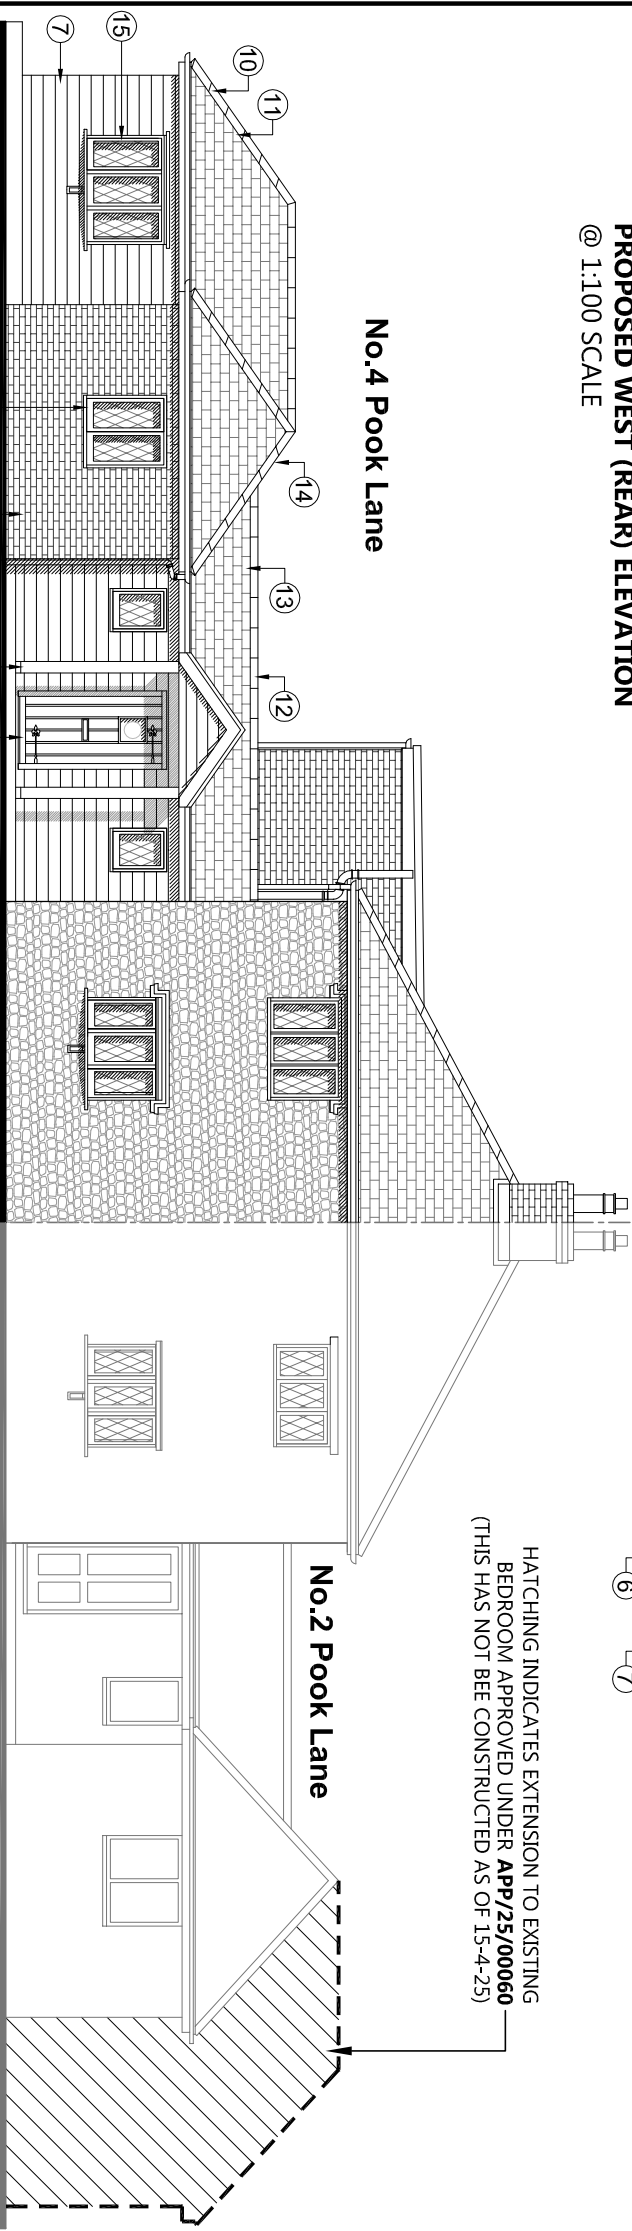


No.4 Pook Lane


PROPOSED EAST (FRONT)
ELEVATION (1:100 SCALE)

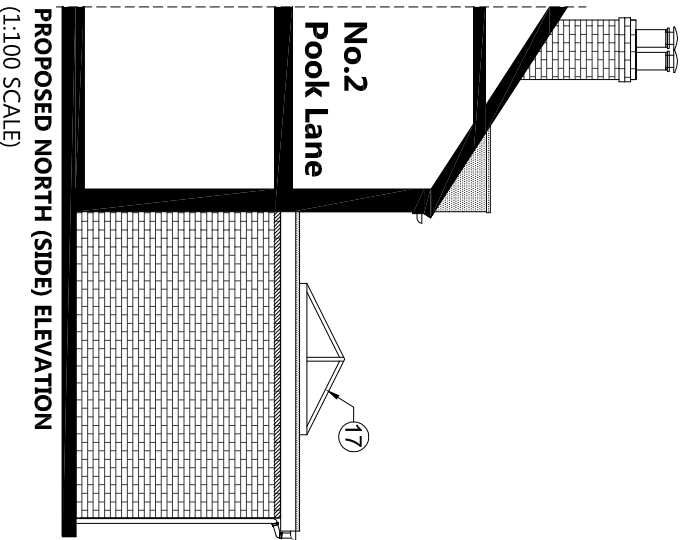

PROPOSED NORTH (SIDE) ELEVATION
(1:100 SCALE)

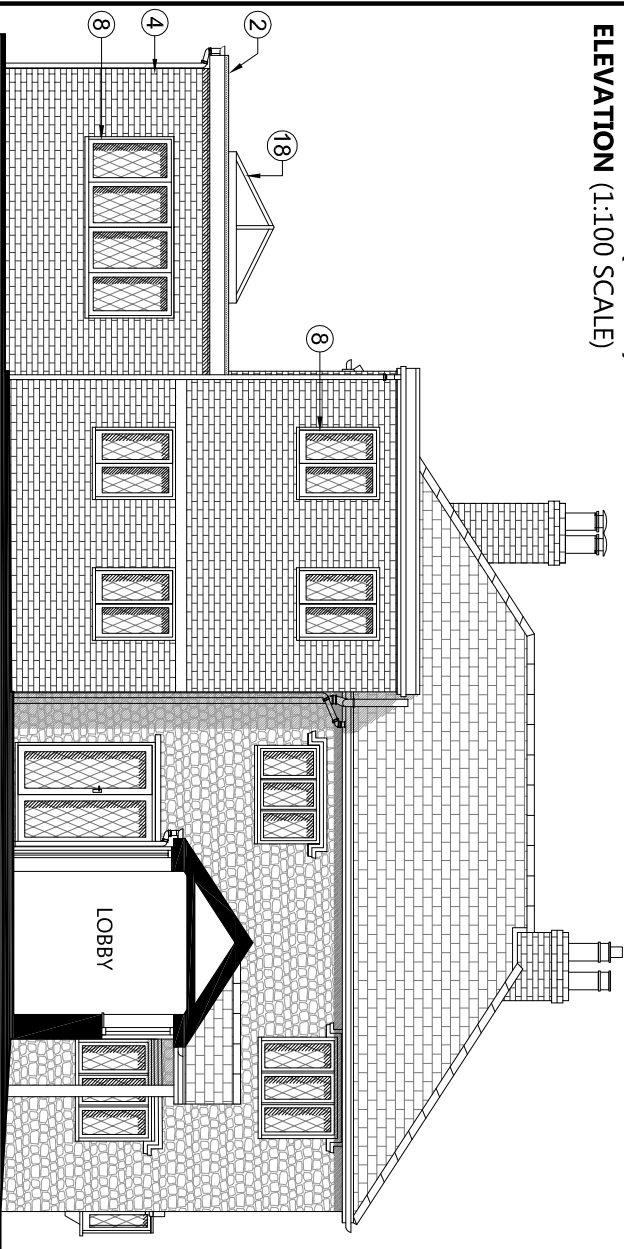

PROPOSED SOUTH (SIDE) ELEVATION / SECTION (1:100 SCALE)

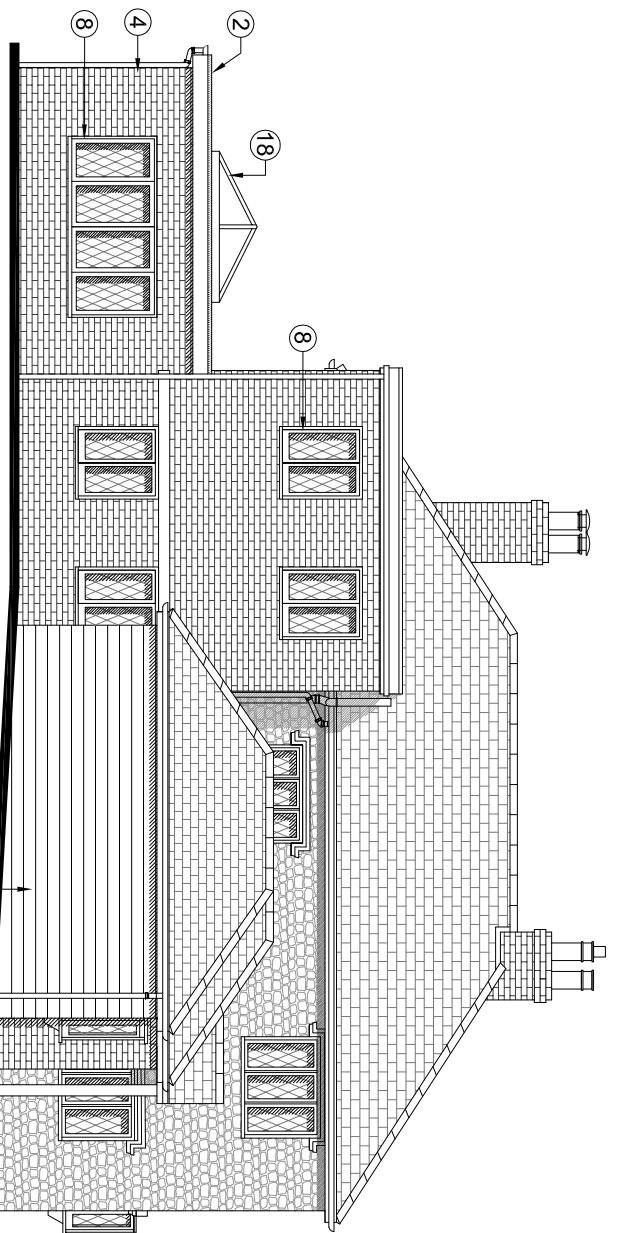

PROPOSED SOUTH (SIDE) ELEVATION / SECTION (1:100 SCALE)



30 Grove Place, Snoling Southampton, SO19 9QY
TEL: 07588 555392
EMAIL: info@concept20architecture.com

CLIENT: **MARCUS & CLARE GRACE**

TITLE: **PROPOSED ELEVATIONS**

PROJECT: **4 POOK LANE, HAVANT
PO9 2TH**

SCALE 1:100 PLOTTED 15-4-25
REV. DATE 15-4-25

SCALE 0 5000mm
1:100 @ A3

information approval tender

DWG NO. 24-015-08