

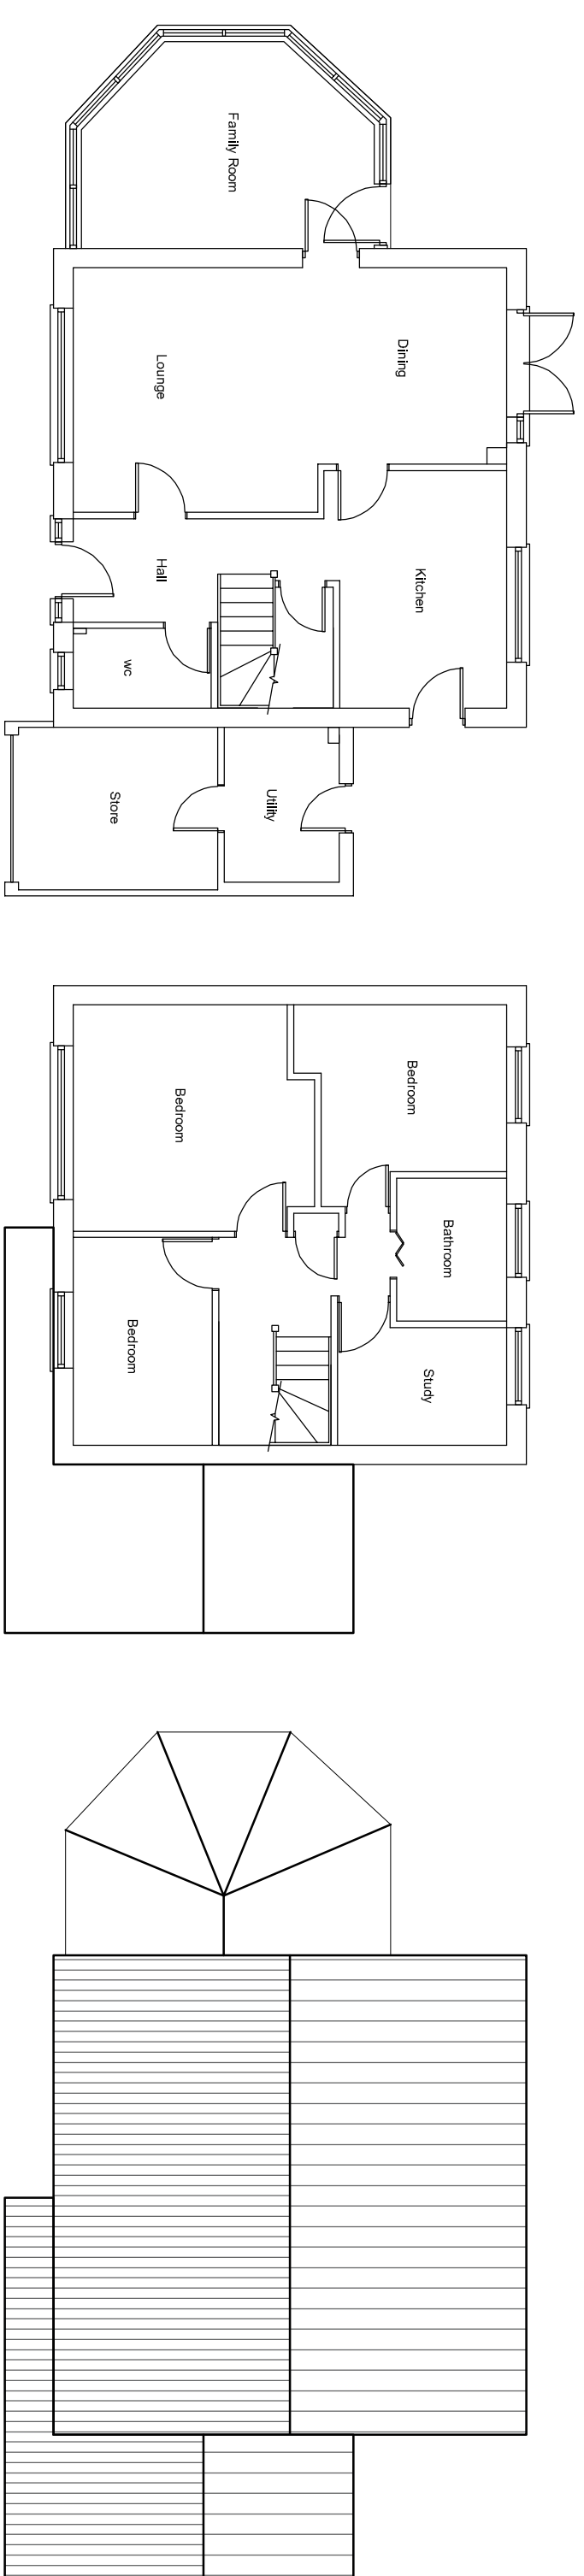
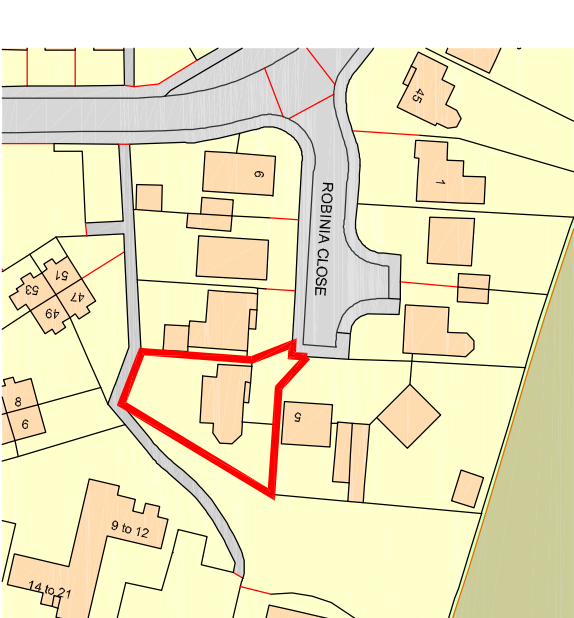
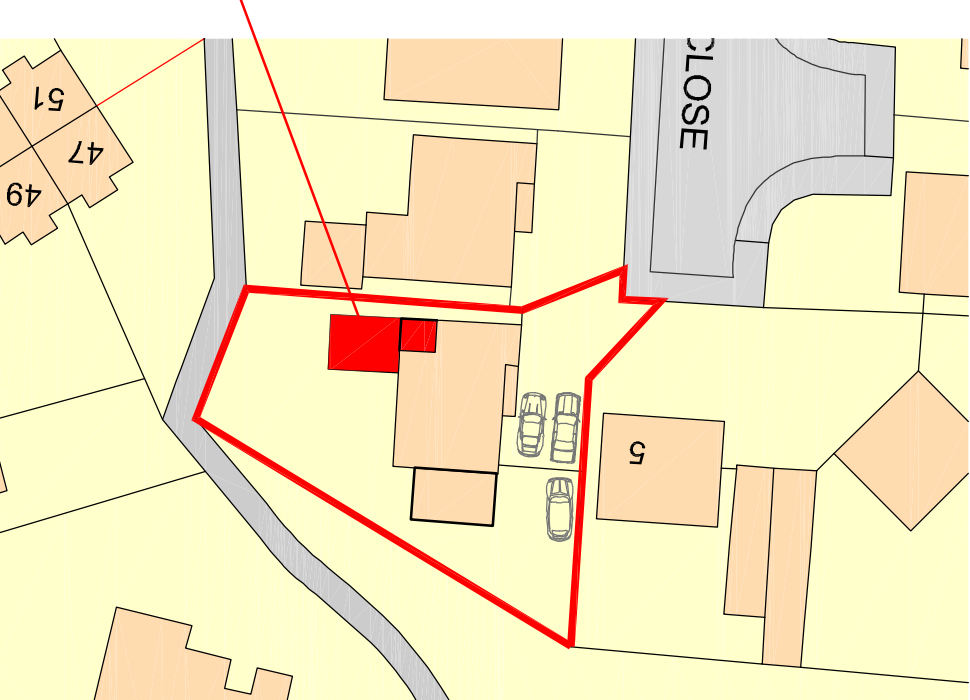



Existing Floor Plans

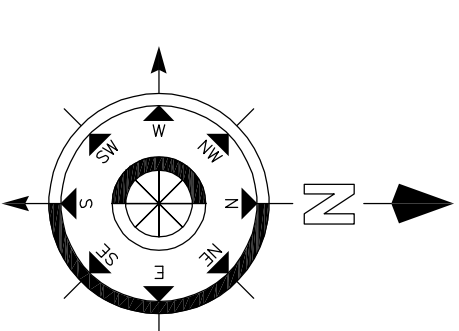

Proposed Floor Plans

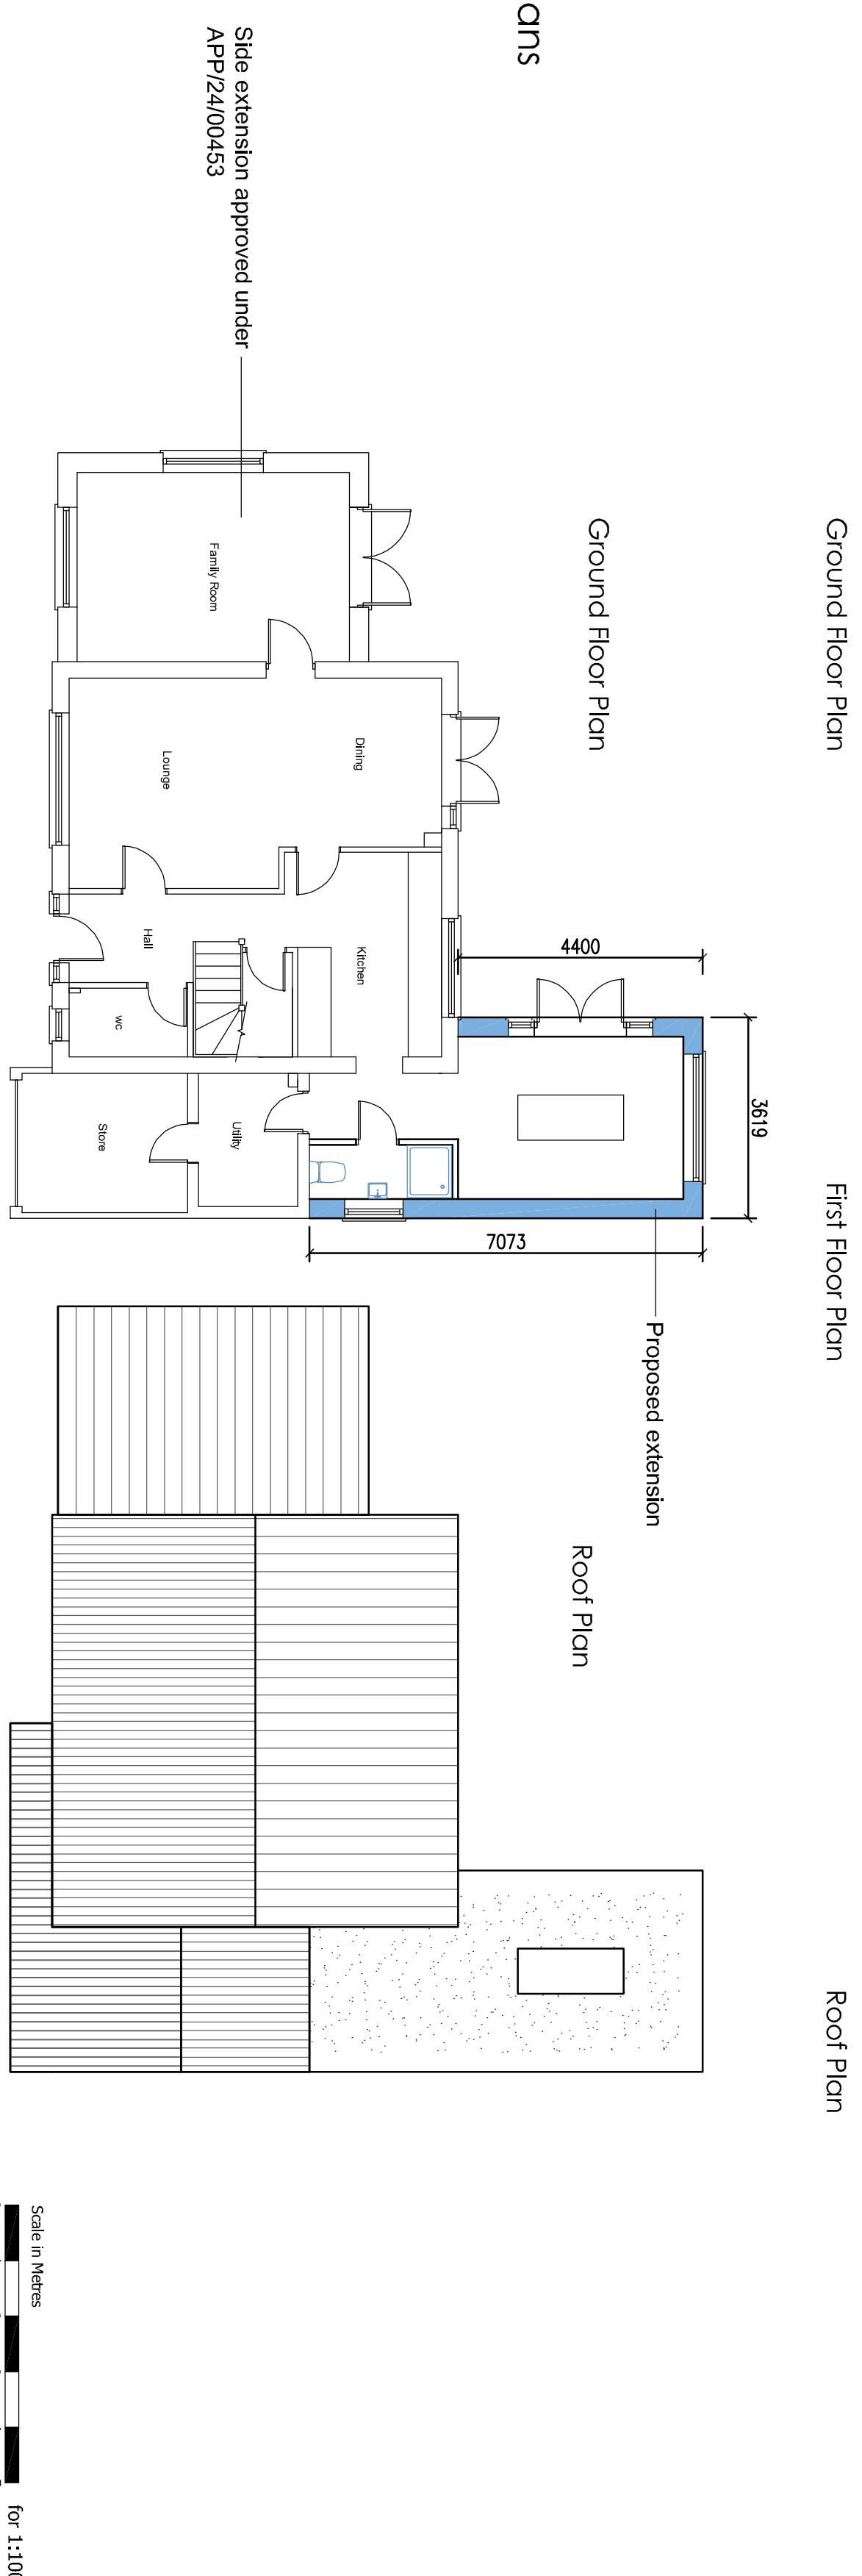

Proposed Elevations

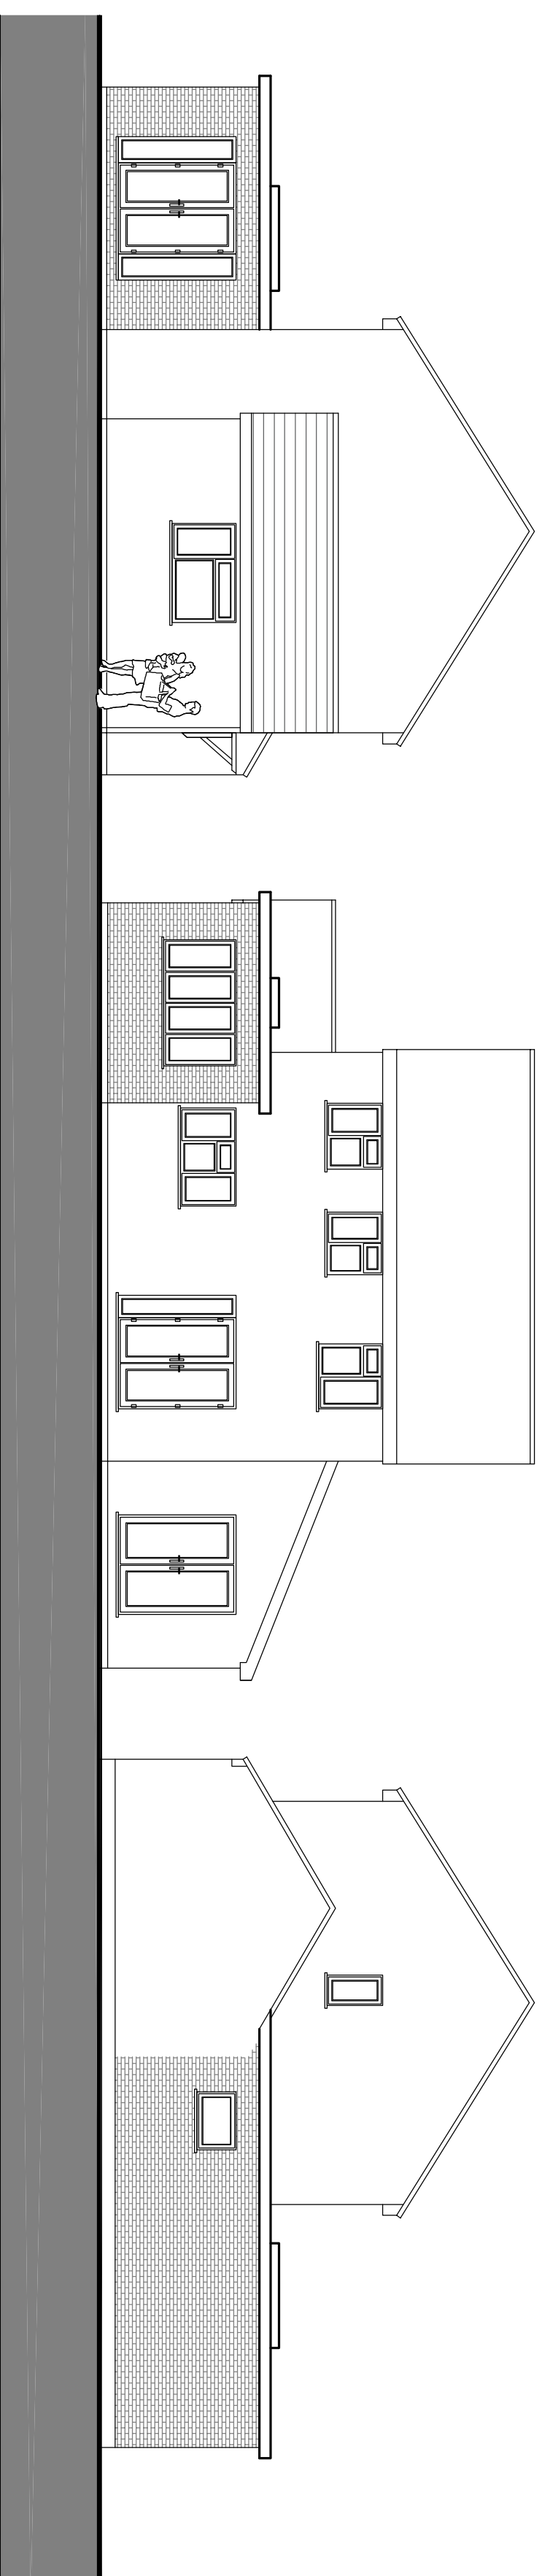

Materials to match existing

[illegible]