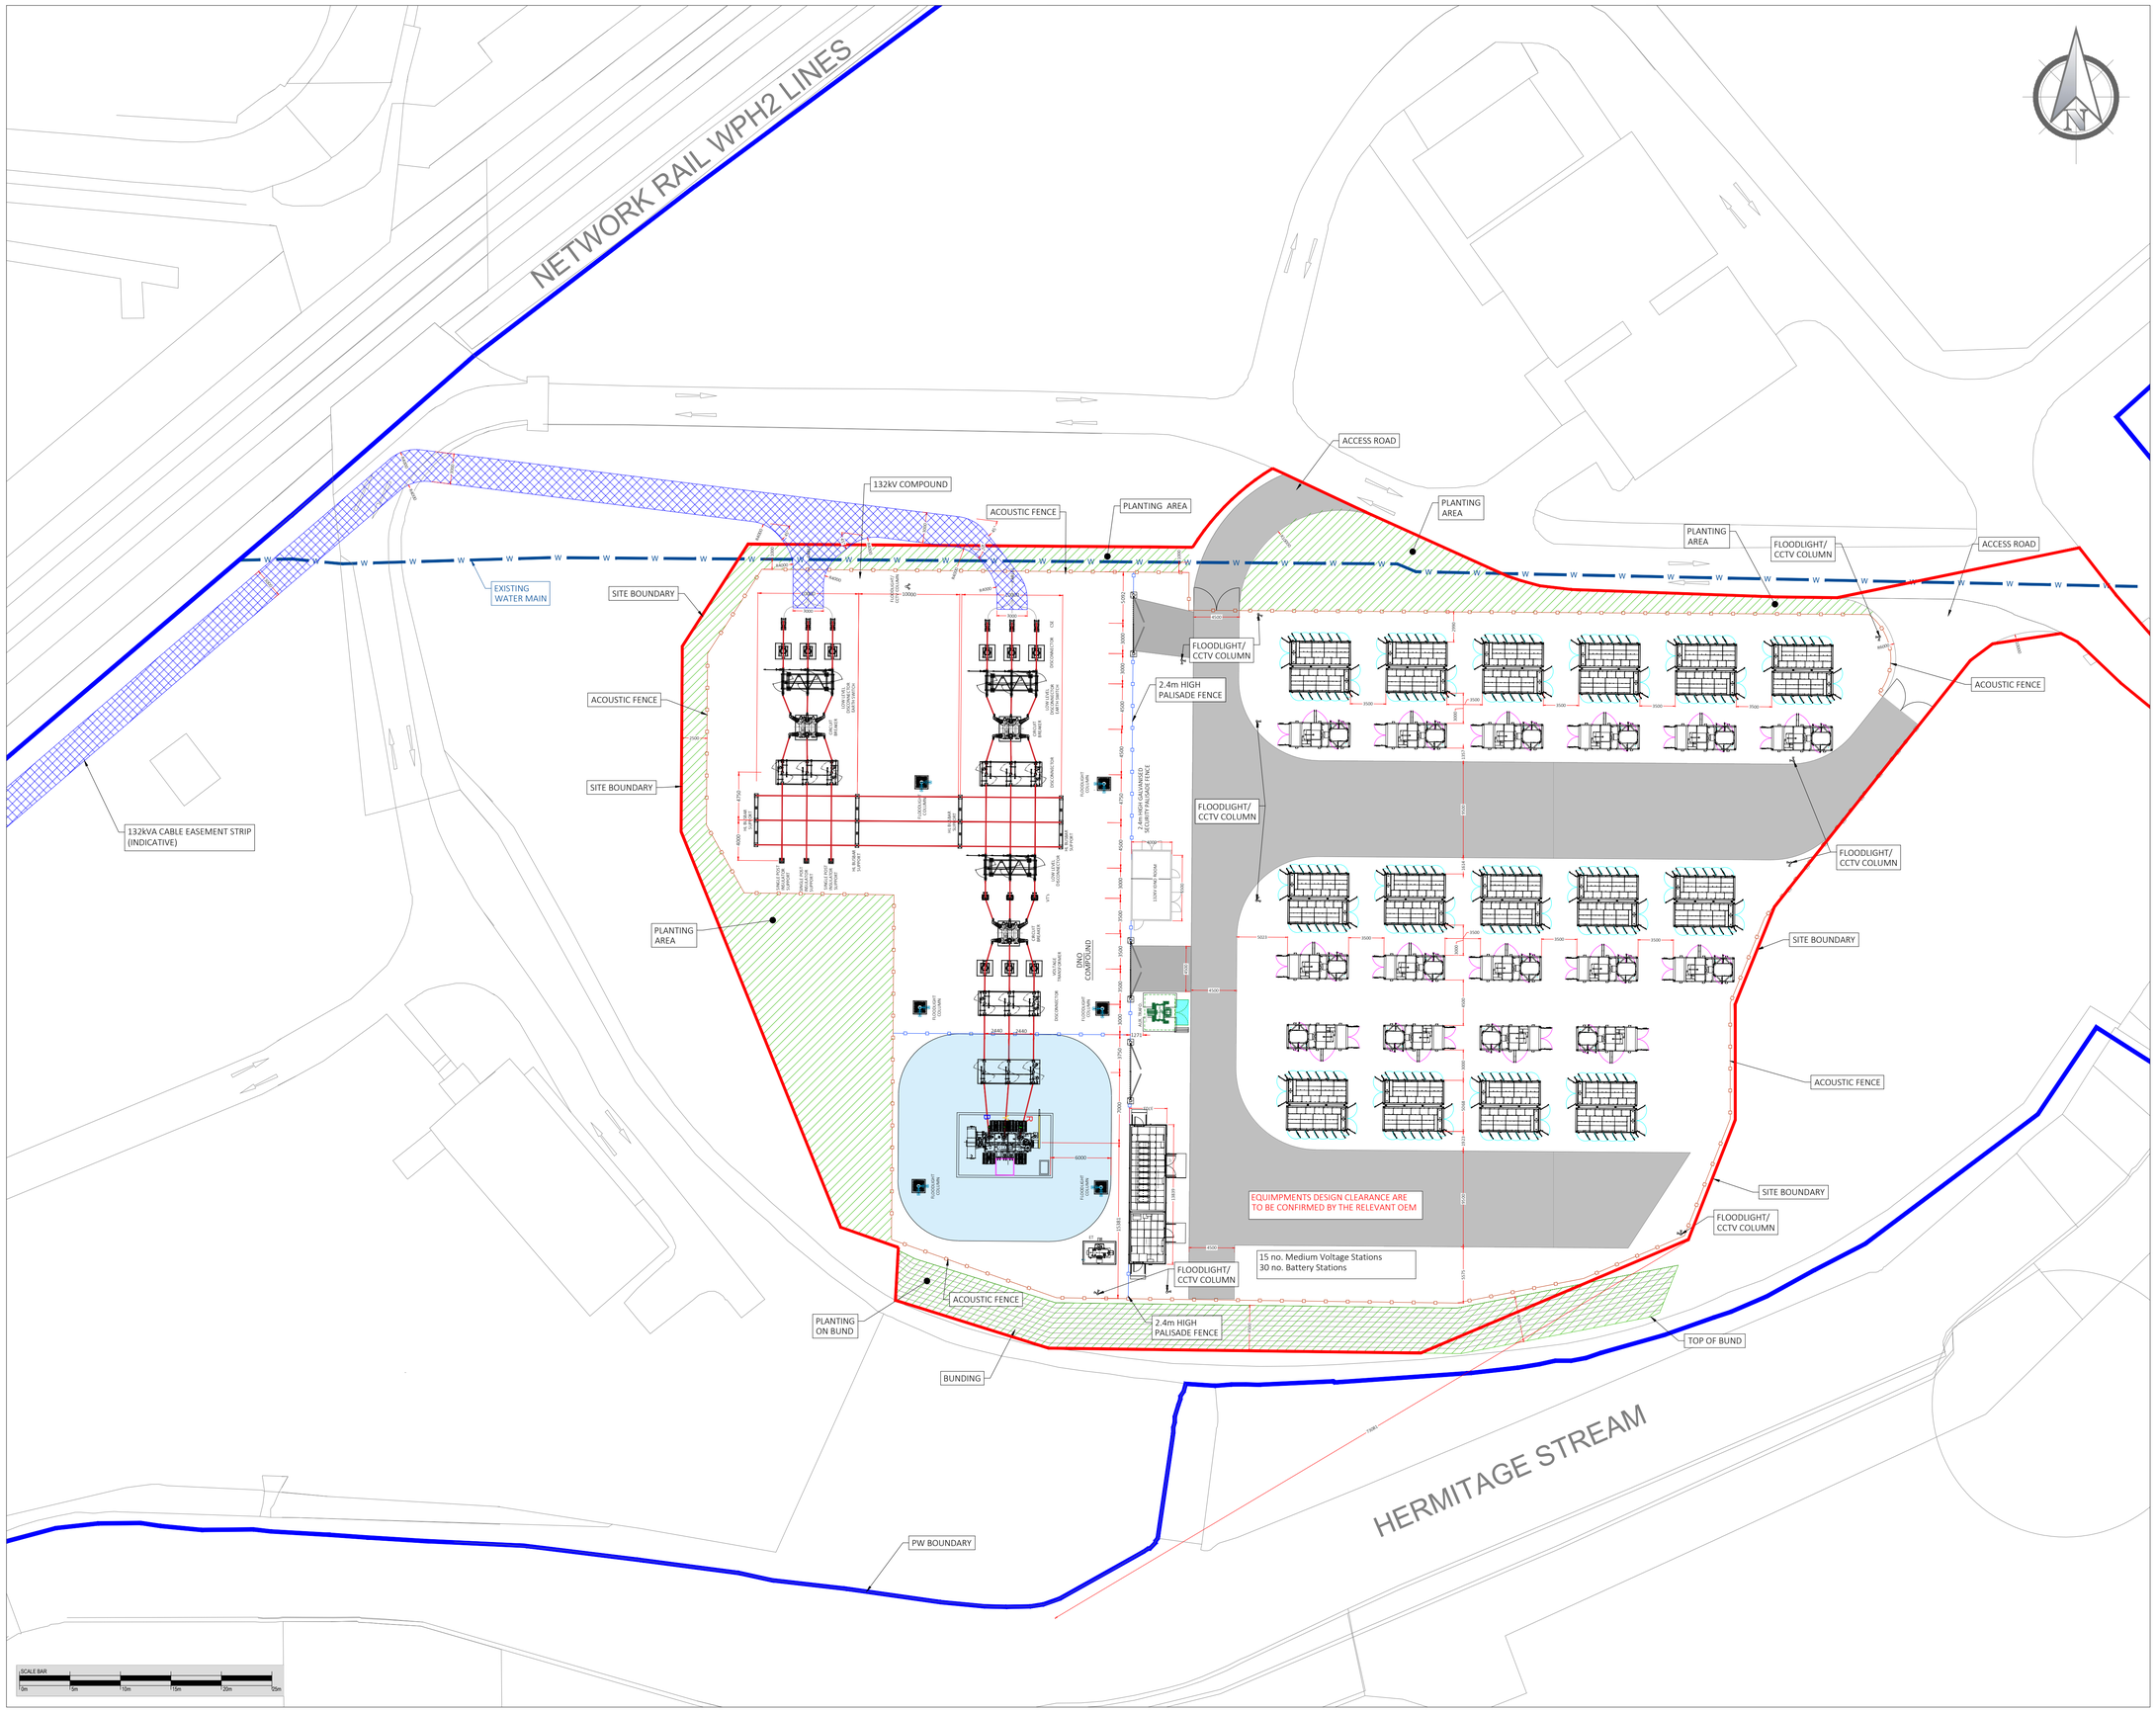

DACI
UTILITIES ENGINEERING CONSULTANCY

DESIGN HOUSE
DACI | Utilities Engineering Consultancy Limited
1 Caxton Street, Salford, Manchester, M3 5AZ

Notes:

REV:	VO:	DESCRIPTION:	BY:	DATE:
10	-	ARRANGMENT REVISED	ZUA	23-01-25
09	-	ARRANGMENT REVISED AS PER COMMENTS	ZUA	21-10-24
08	-	RED LINE BOUNDARY AND ACOUSTIC FENCE UPDATED	ZUA	16-08-24
07	-	UPDATED TO LILO SCHEME	ZUA	27-06-24
06	-	DETAILS UPDATED	ZUA	20-05-24
05	-	DETAILS UPDATED	ZUA	13-05-24
04	-	DETAILS UPDATED	ZUA	30-04-24
03	-	DETAILS UPDATED	ZUA	23-04-24
02	-	DETAILS UPDATED	ZUA	22-04-24
01	-	- SITE BOUNDARY UPDATED - PW BOUNDARY ADDED - 132kVA EASEMENT STRIP ADDED	ZUA	05-04-24
00	-	FIRST DRAFT	ZUA	02-04-24

DRAWING STATUS:
DRAFT

DRAWING FOR INFORMATION UNLESS SIGNED!

PLANNING

ENERGY 101
Engineering | Management | Consultancy

ICP
ENERGY 101
21 DOWNSIDE AVE,
SOUTHAMPTON
SO19 7BU

SITE:
BEDHAMPTON 132kV BESS
MEYRICK ROAD, HAVANT
PO9 3HB

OS REFERENCE:
E: 470557 N: 106315

ICP NO:	DACI NO:
SLP_No	4402

TITLE:
SETTING OUT DIMENSIONS

DRAWING NO:	REVISION:	SCALE AT A1:
DACI-4402-E02	10	1:300

DATE:	DRAWN:	CHECKED:	APPROVED:
23-01-25	ZUA	FA	