


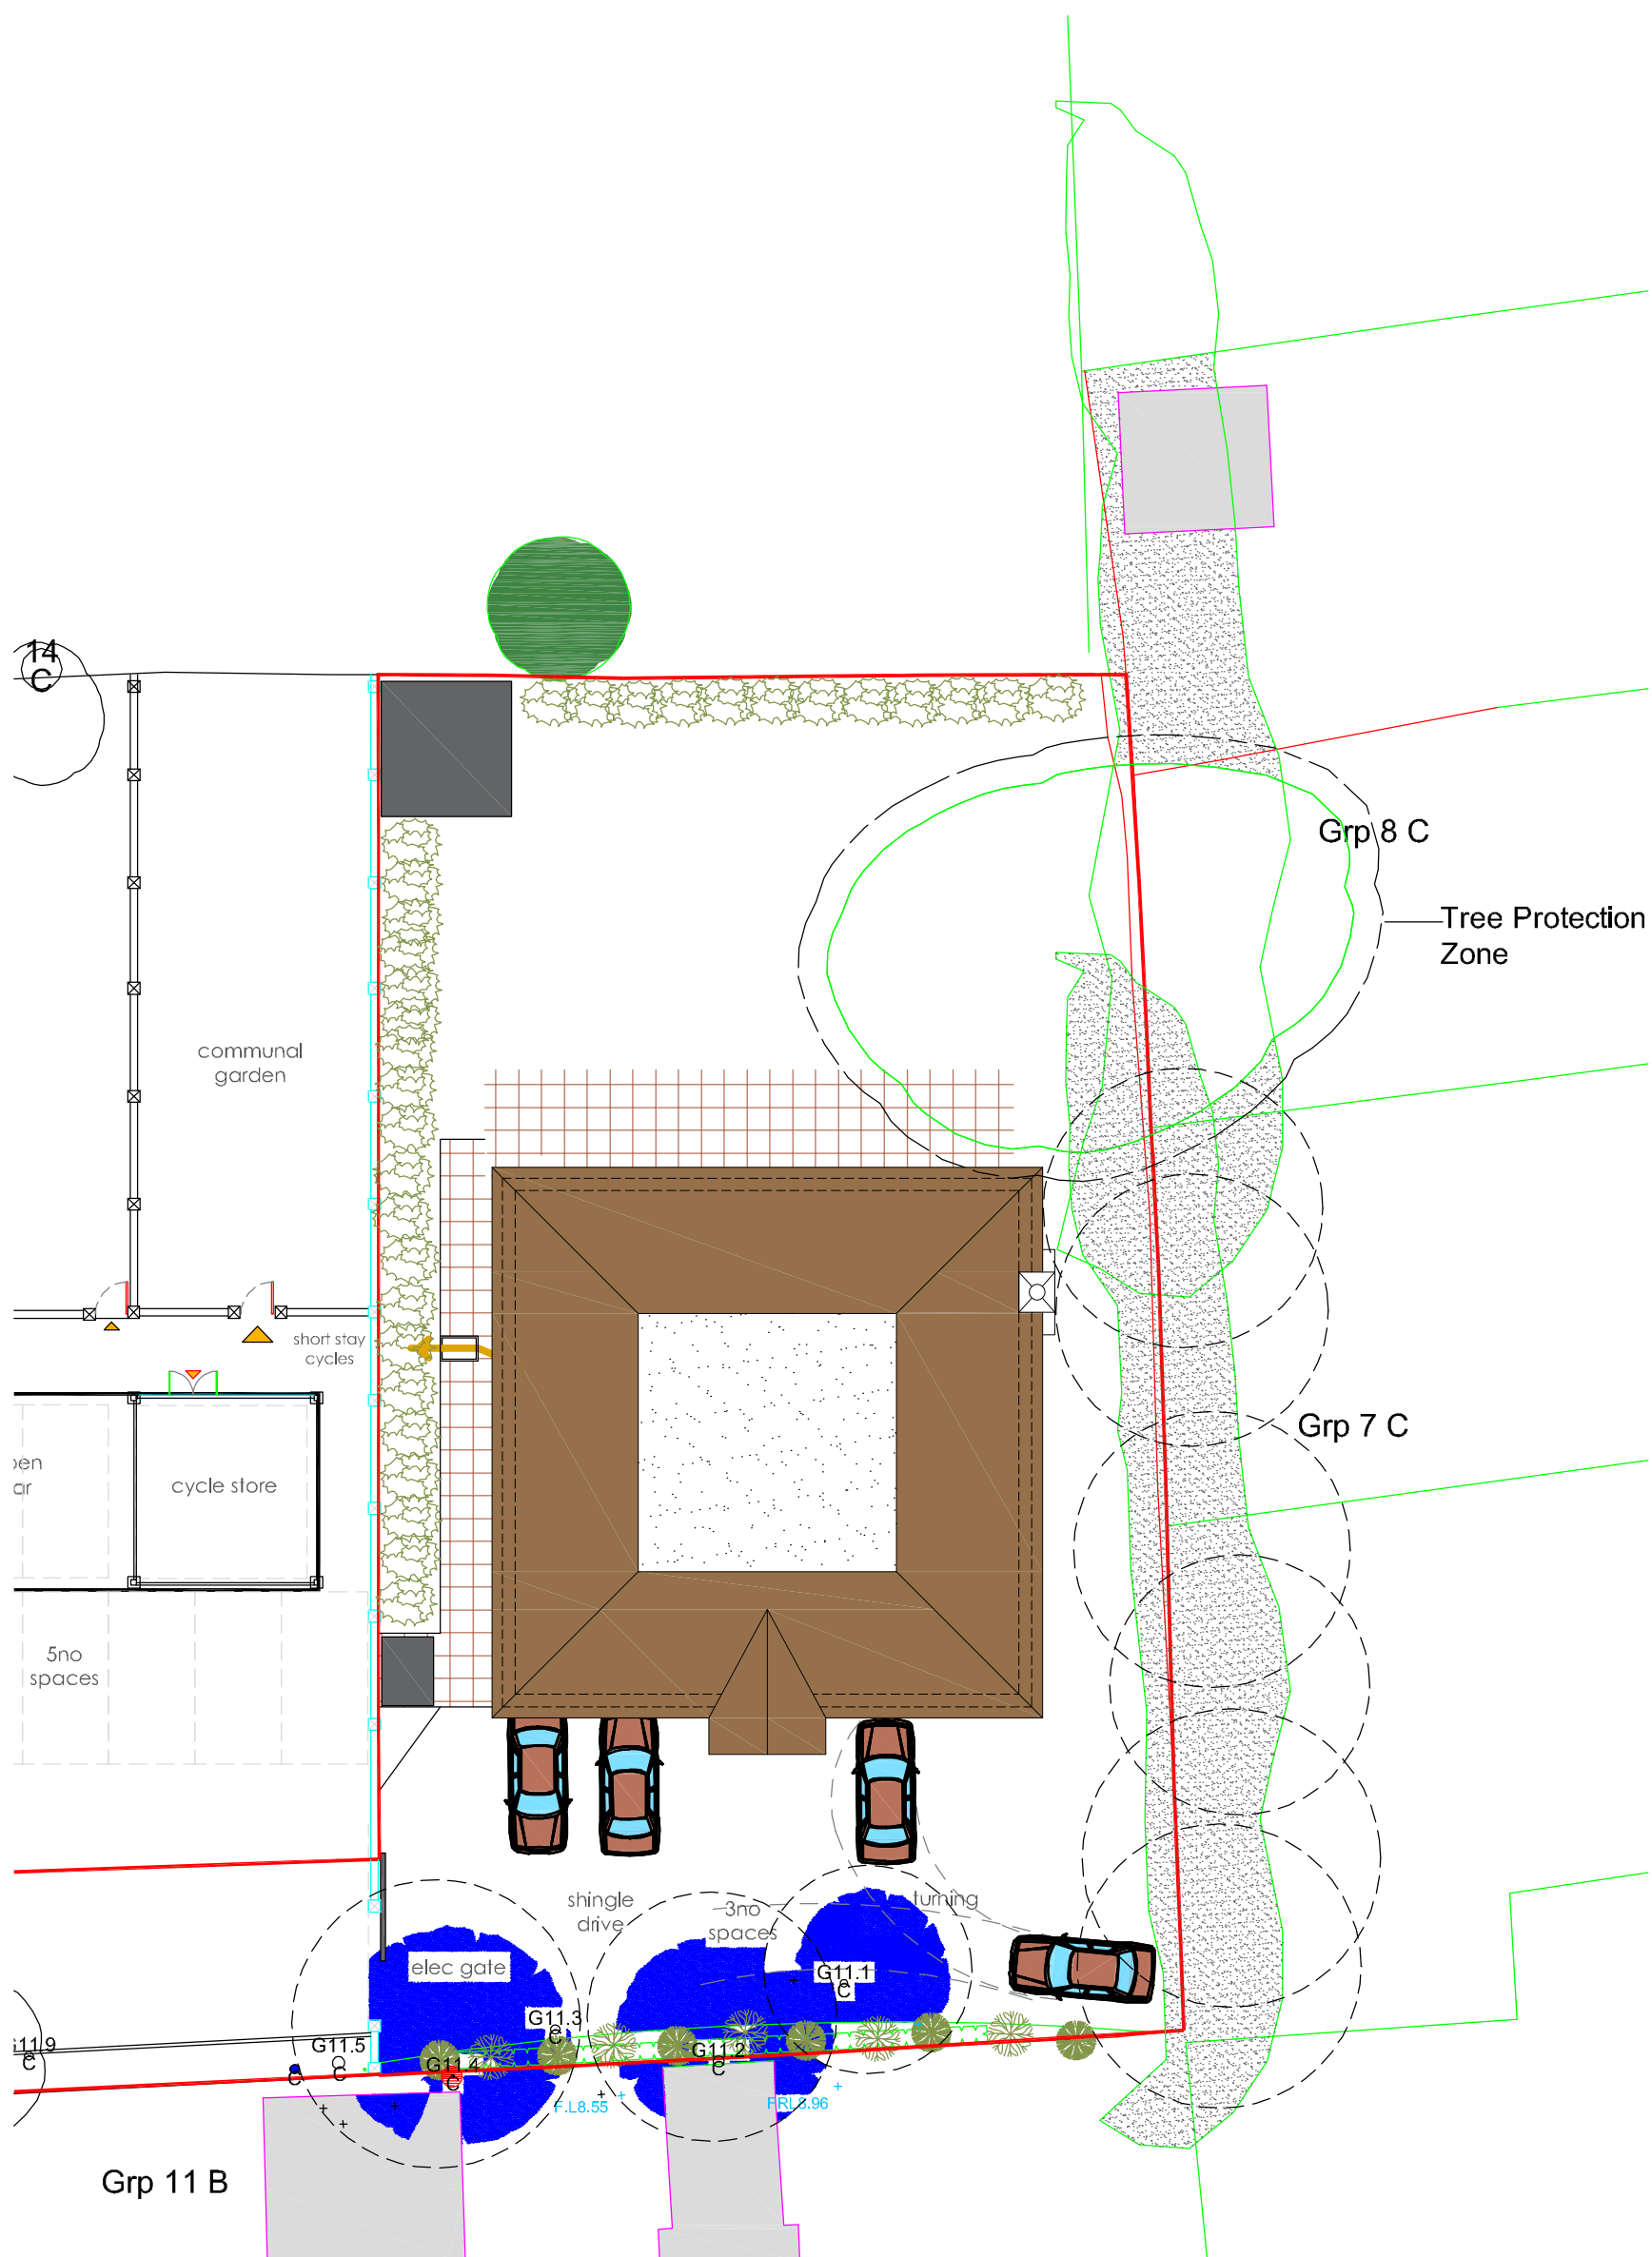

Revision:	Description	Date	DRAWN	
Project:				
15 Langstone Road Havant Hampshire				

Drawing Title:
Tree Plan

Chris Flint Associates Ltd

CHARTERED SURVEYORS - PROJECT MANAGERS
DEVELOPMENT CONSULTANTS

Drawn By	Date	SHEET SIZE	Approved By	Date
CF	19/02/25	A2		

Drawing No.	Revision:	Scale:
CFA FULL TS1		1-200

PLANNING

BEECHWOOD - 20 QUEENS ROAD - WATERLOOVILLE - PO7 7SB
tel: 023 92 432484 fax: 023 92 358554
Email: chrisflintassociates@gmail.com