


Notes:


00	-	FIRST DRAFT	ZUA	02-04-24
REV:	VO:	DESCRIPTION:	BY:	DATE:
DRAWING STATUS:				
DRAFT				
DRAWING FOR INFORMATION UNLESS SIGNED!				
PLANNING				



ICP ENERGY 101 21 DOWNSIDE AVE, SOUTHAMPTON SO19 7BU			
SITE: BEDHAMPTON 132kV BESS MEYRICK ROAD, HAVANT PO9 3HB			
OS REFERENCE: -			
ICP NO: SLP_No		DACI NO: 4402	
TITLE: ACOUSTIC FENCING			
DRAWING NO: DACI-4402-E08		REVISION: 00	SCALE AT A1: AS SHOWN
DATE: 02-04-24	DRAWN: ZUA	CHECKED: FA	APPROVED:

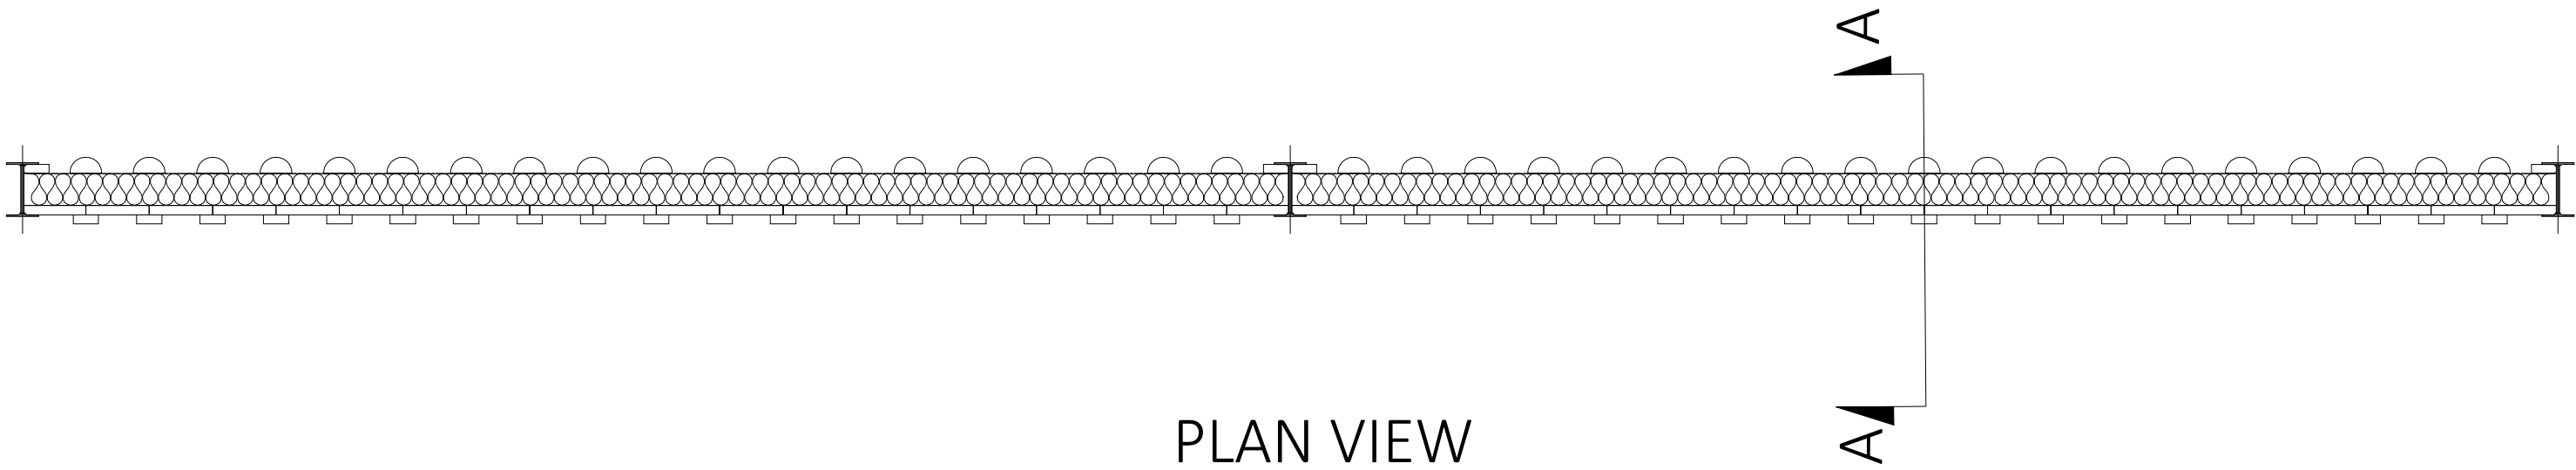

PLAN VIEW

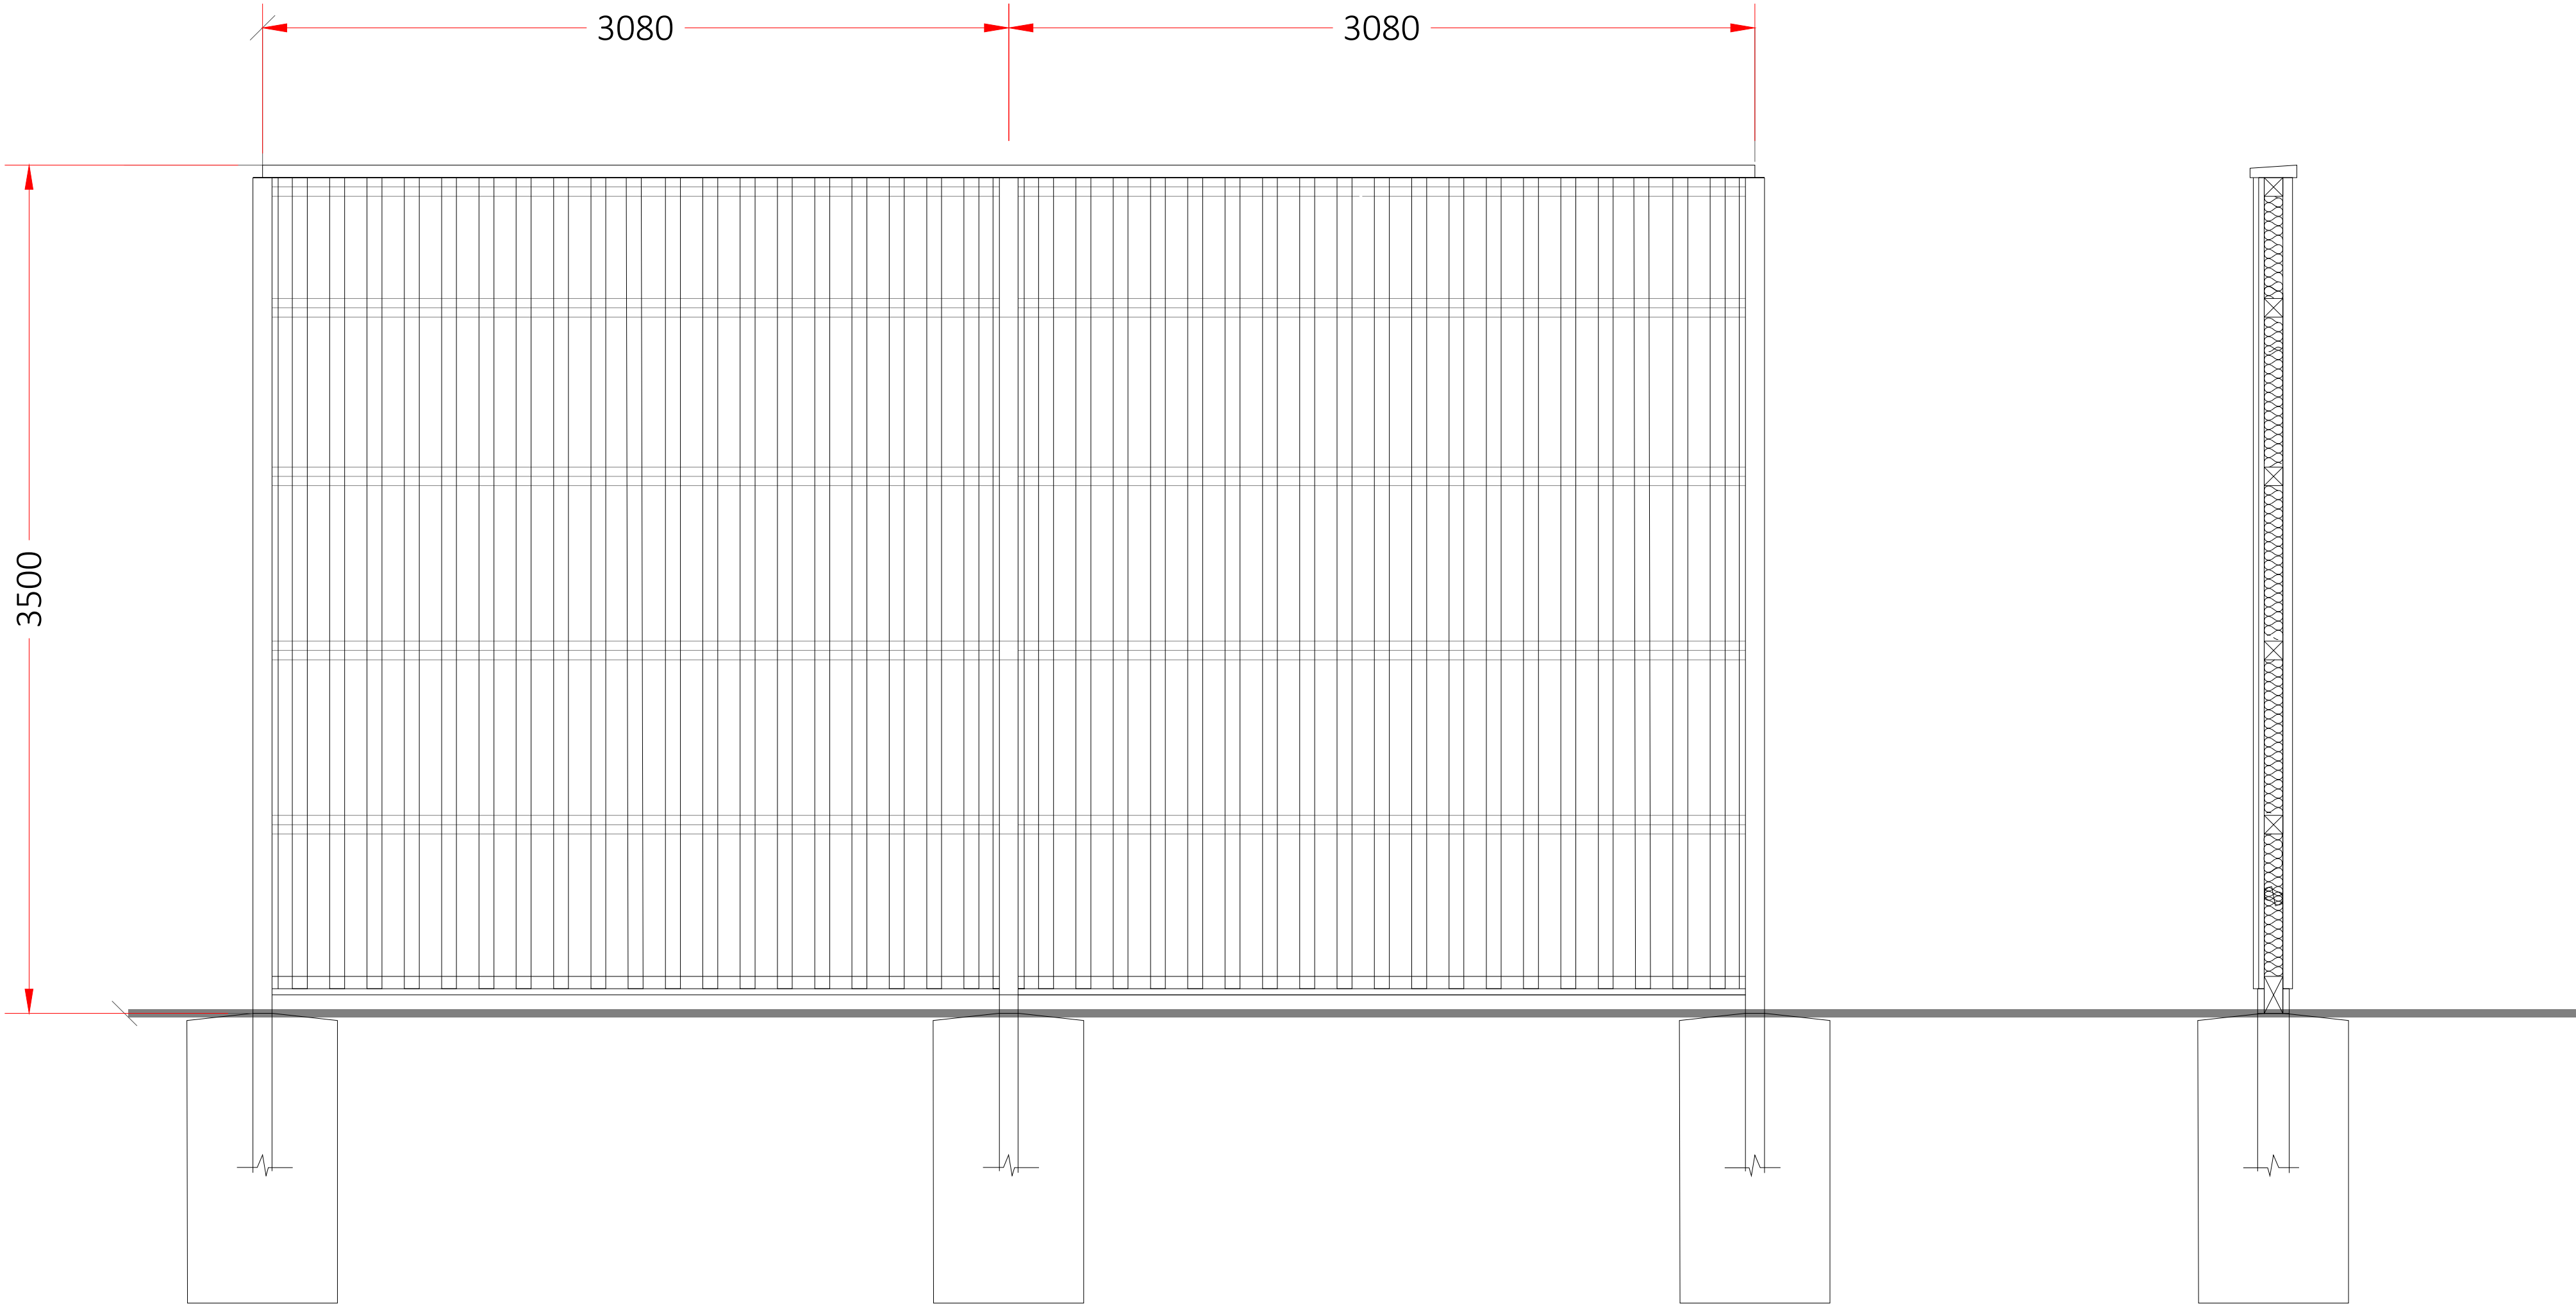

ELEVATION

SECTION A-A

Scale - 1:20