


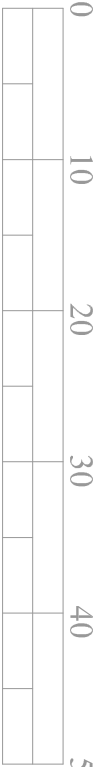


PHYSICAL SCALE IN METERS @ 1:1250



PHYSICAL SCALE IN METERS @ 1:500

NOTES:
This drawing has been produced solely for PLANNING/DESIGN.
Do not Scale from this Drawing except for planning purposes.
Any drainage shown is presumed and to be checked on site before commencement of works.
This drawing is the copyright of MF Designs Ltd.

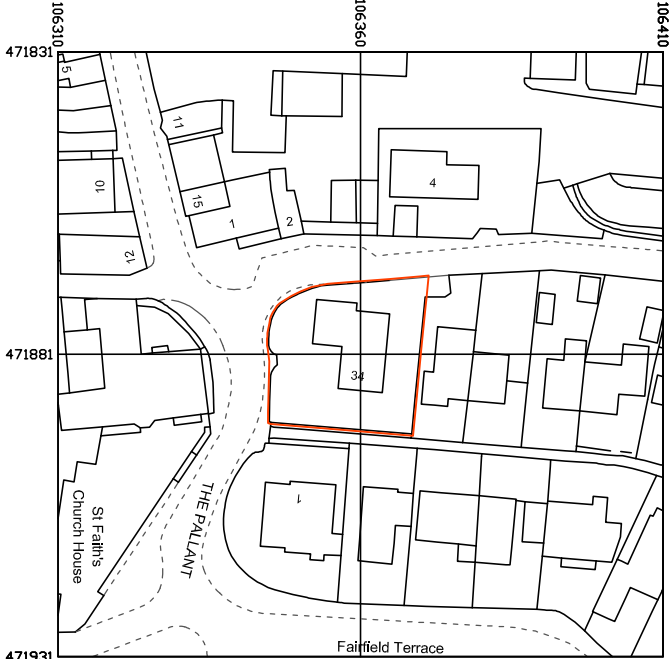

Produced on 10 January 2025 from the Ordnance Survey National Geographic Database and incorporating surveyed revision available at this date.
This map shows the area bounded by 471831 106310 106310 471931 106410 471831 106310 106310
Crown copyright and database rights 2025 OS 100054135. Supplied by copla ltd trading as UKPlanningMaps.com a licensed Ordnance Survey partner OS 100054135.
Data licence expires 10 January 2026. Unique plan reference: vlf//1194180/1604382

Location



A: 07/07/2025 - Garage location, size and roof revised

mf designs ltd

Chartered Architects



36 Grove Road • Havant • Hampshire • PO9 1AR
Director: Martin Farrer RIBA • Co Registration No.4507379

t/f 02392 470967
e admin@mfdesigns.org.uk

Date: March 2025
Scale: 1:1250/500

Job No: 3357
Dwg No: P_03 A

EXTENSION & ALTERATIONS - 34 Manor Close, Havant. PO9 1BD