
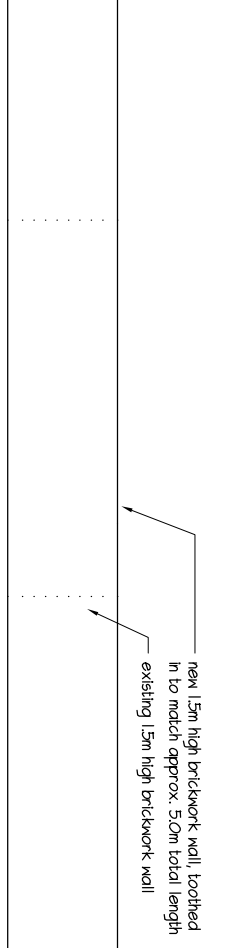
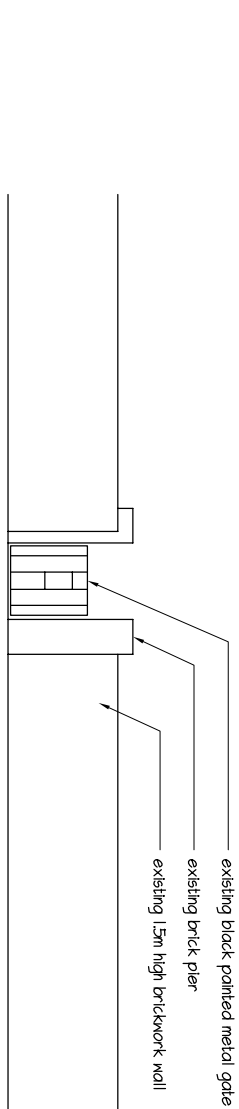
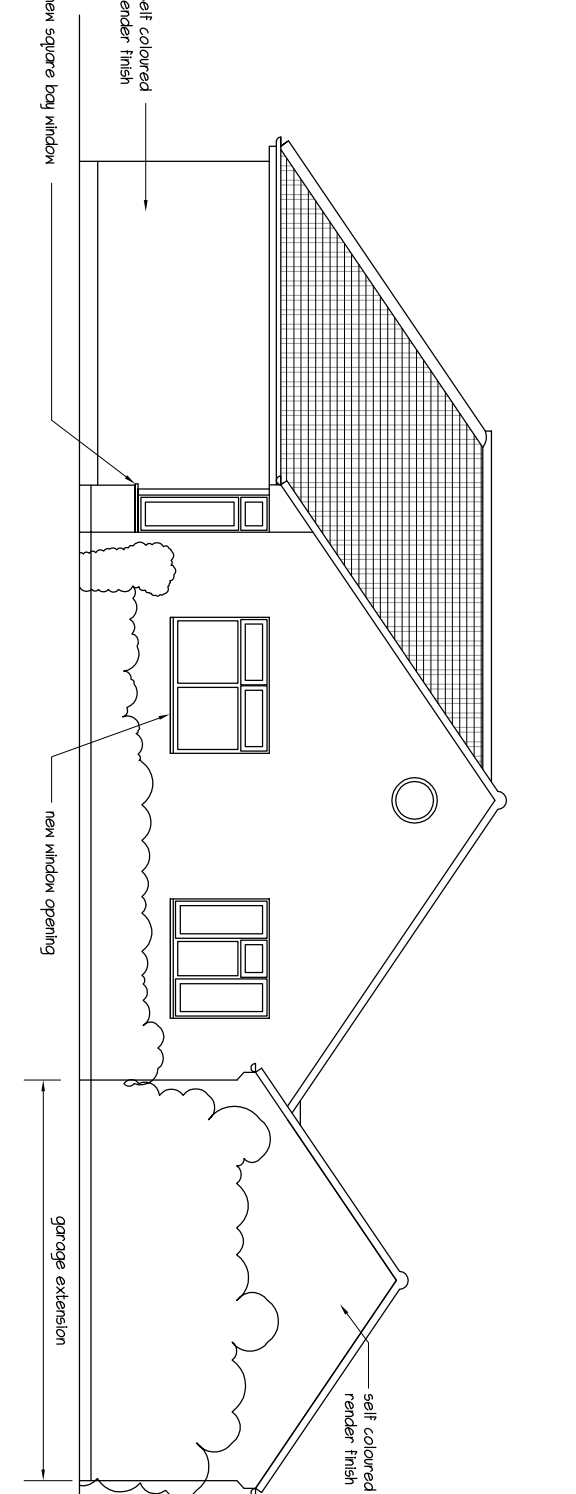
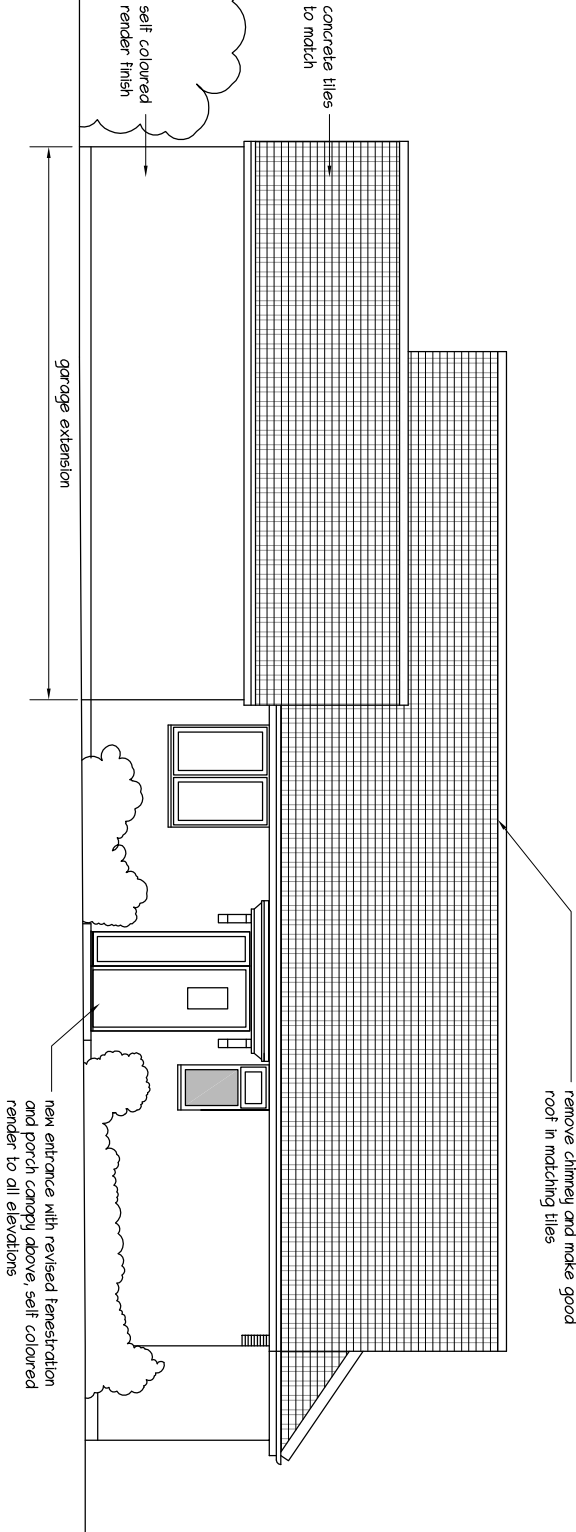
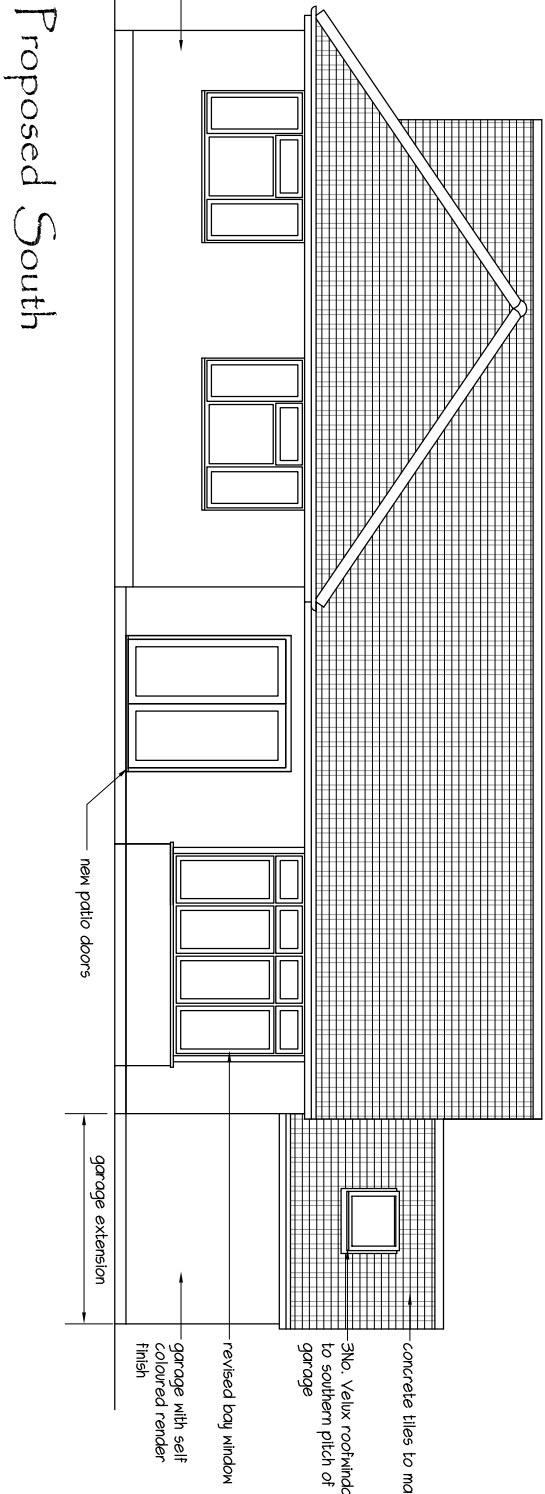


PHYSICAL SCALE IN METERS @ 1:100

NOTES:
This drawing has been produced solely for PLANNING/DESIGN.
Do not Scale from this Drawing except for planning purposes.
Any drainage shown is presumed and to be checked on site before commencement of works.
This drawing is the copyright of MF Designs Ltd.

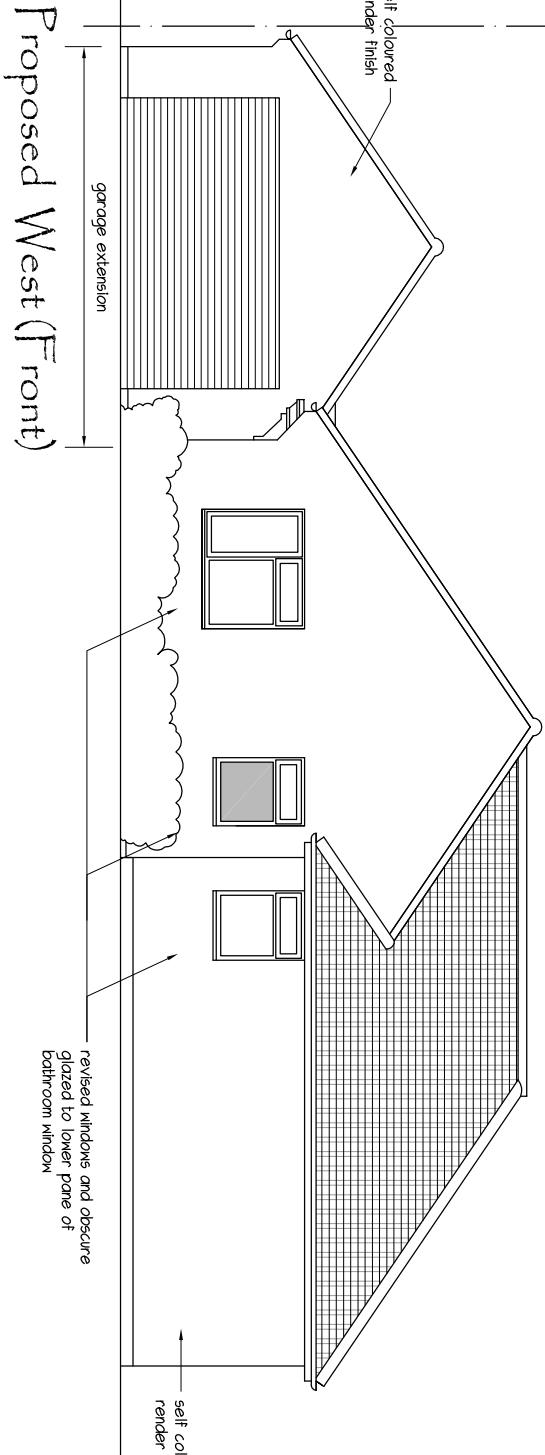

A: 06/05/2025 - Southern boundary wall existing and proposed elevations

mf designs ltd

Chartered Architects



36 Grove Road • Havant • Hampshire • PO9 1AR
Director: Martin Farrer RIBA • Co Registration No.4507379

U/F 02392 470967
e admin@mfdesigns.org.uk

Date: Feb 2025
Scale: 1:100

Job No: 3357
Dwg No: P_02 A

EXTENSION & ALTERATIONS - 34 Manor Close, Havant. PO9 1BD

Existing Southern Wall with Gate

Proposed Southern Wall (where gate removed)