




- Orangery
- Single Storey
 - 3.0 M x 4.3 M
 - Materials to match existing house
 - Warm Roof with Lantern

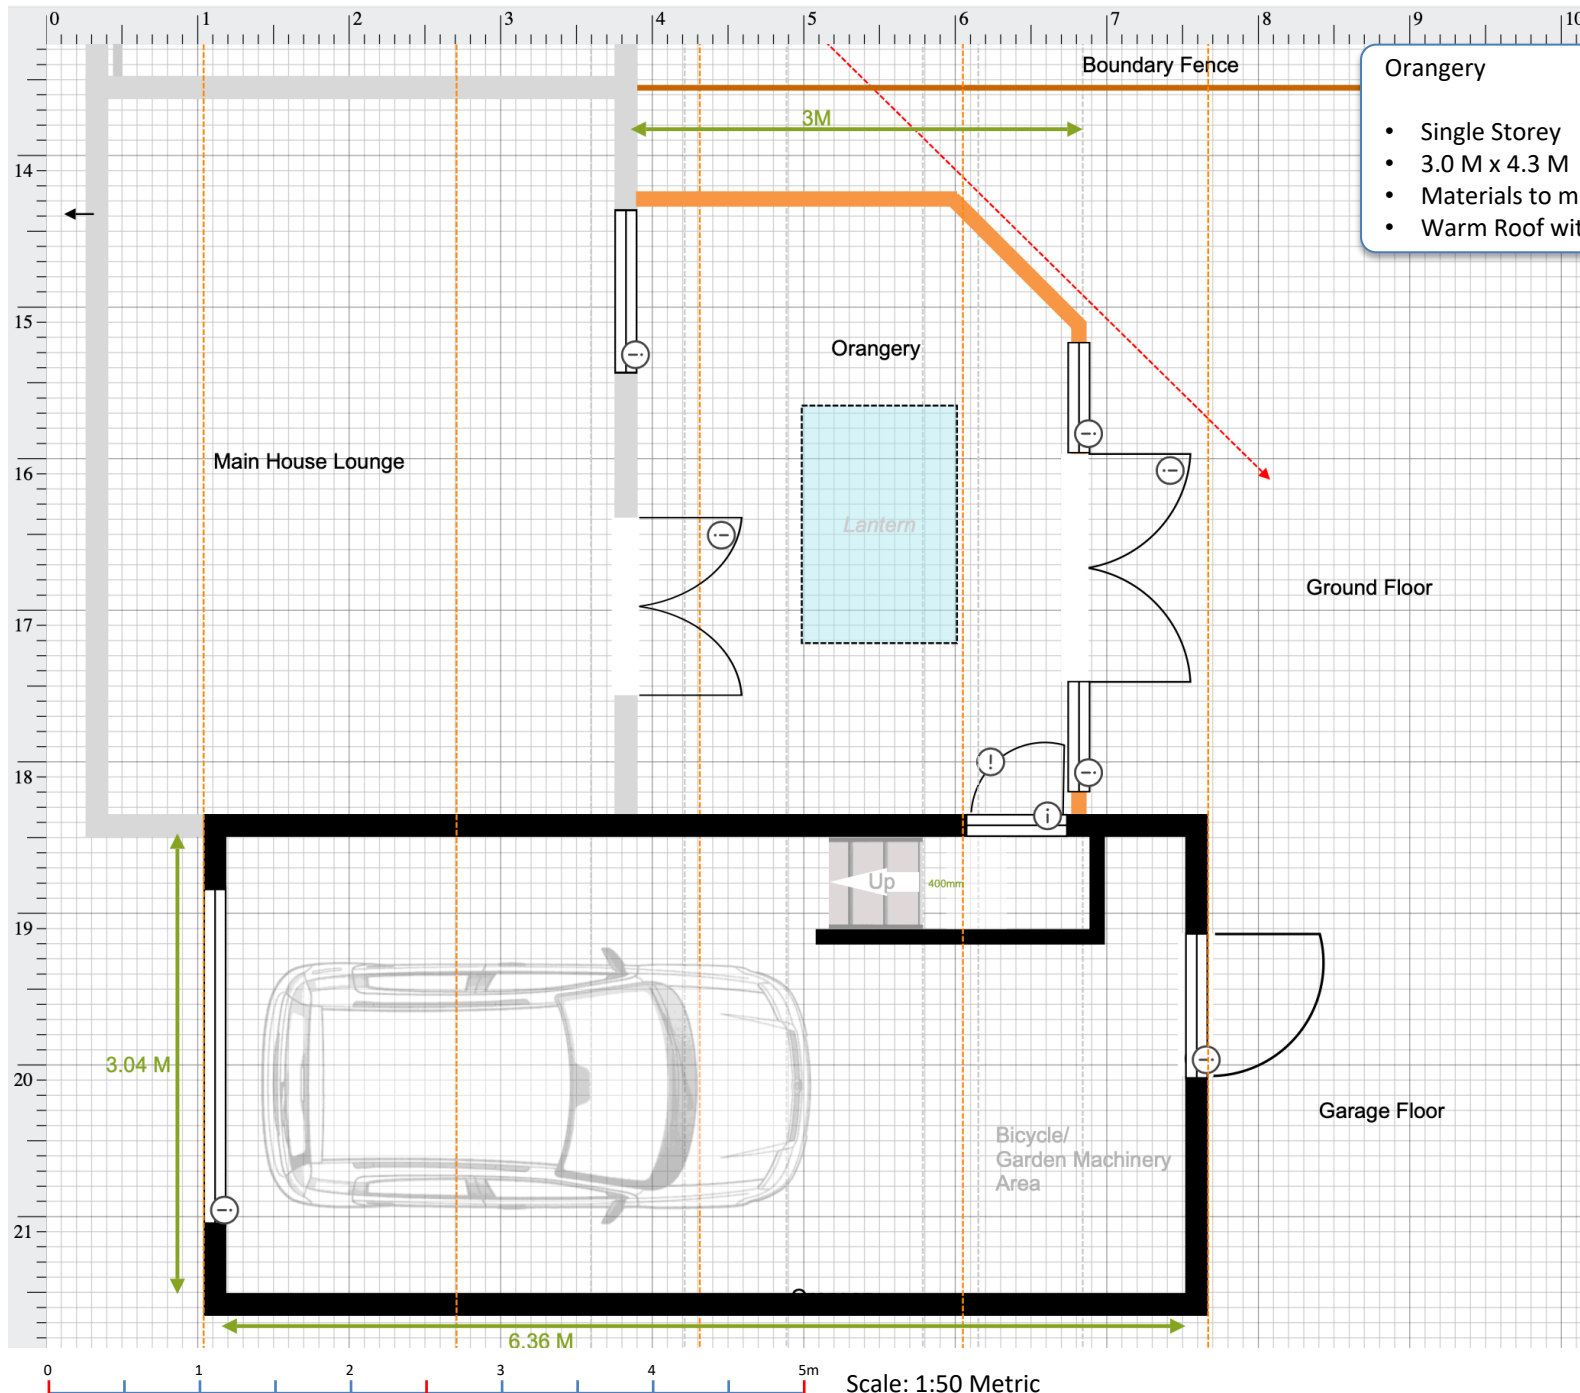

Proposed
Orangery
– 1:50