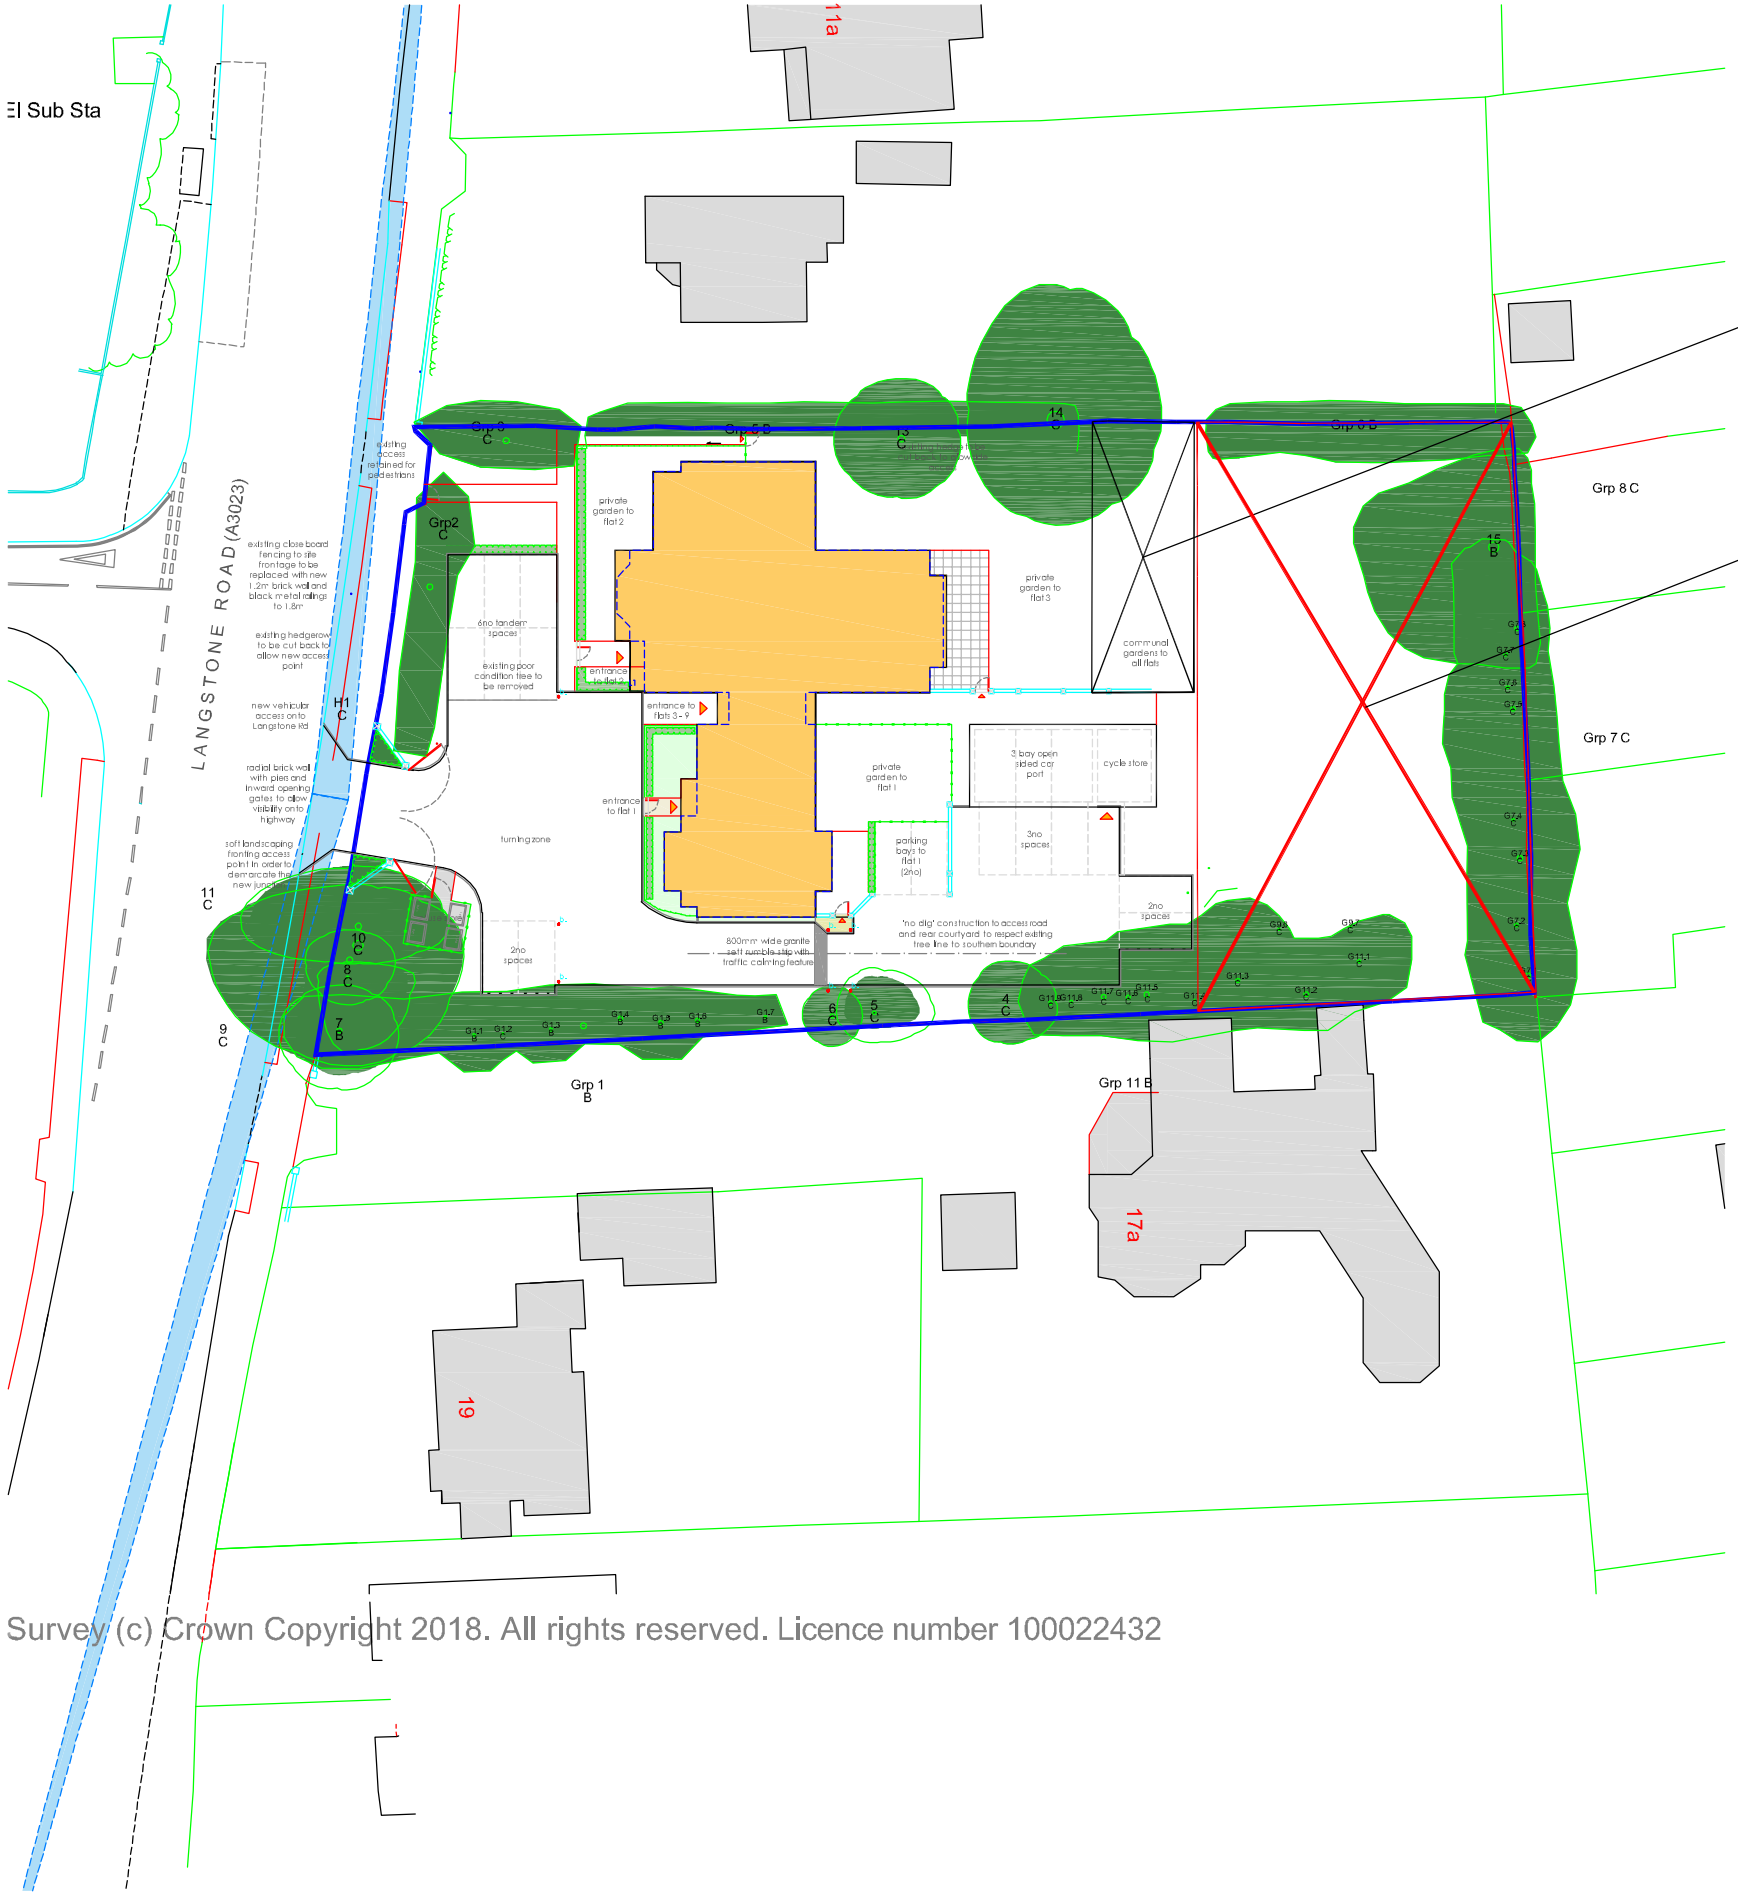


Retained Communal Garden Area

Application Area

Survey (c) Crown Copyright 2018. All rights reserved. Licence number 100022432

Revision	Description	Date	DRAWN

Project:

15
Langstone Road
Havant
Hampshire

Drawing Title:

Retained Garden Area

Chris Flint Associates Ltd
CHARTERED SURVEYORS - PROJECT MANAGERS
DEVELOPMENT CONSULTANTS

Drawn By	Date	SHEET SIZE	Approved By	Date
CF	17/05/25	A3		

Drawing No.	Revision:	Scale:
CFA | FULL | CA1		1-500

PLANNING

BEECHWOOD - 20 QUEENS ROAD - WATERLOOVILLE - PO7 7SB
tel: 023 92 432484 fax: 023 92 358554
Email: chrisflintassociates@gmail.com