

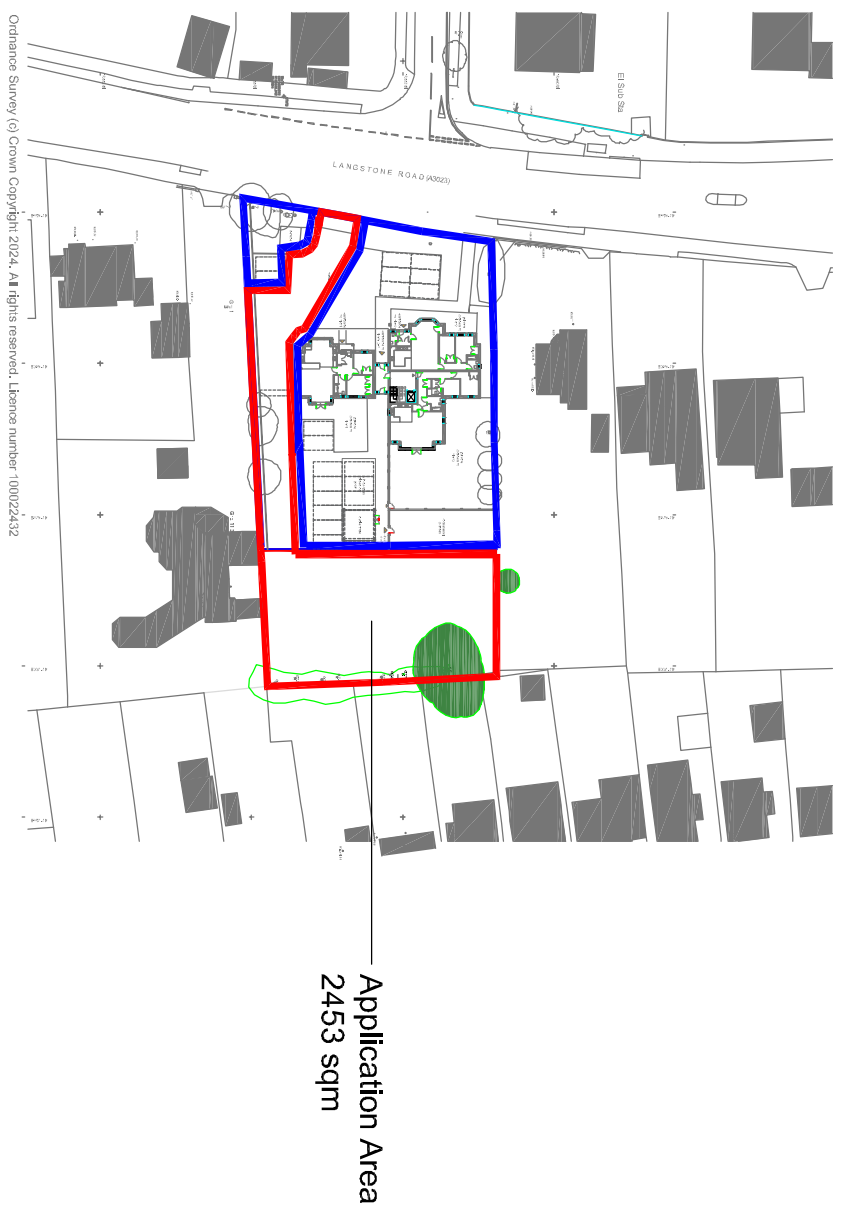
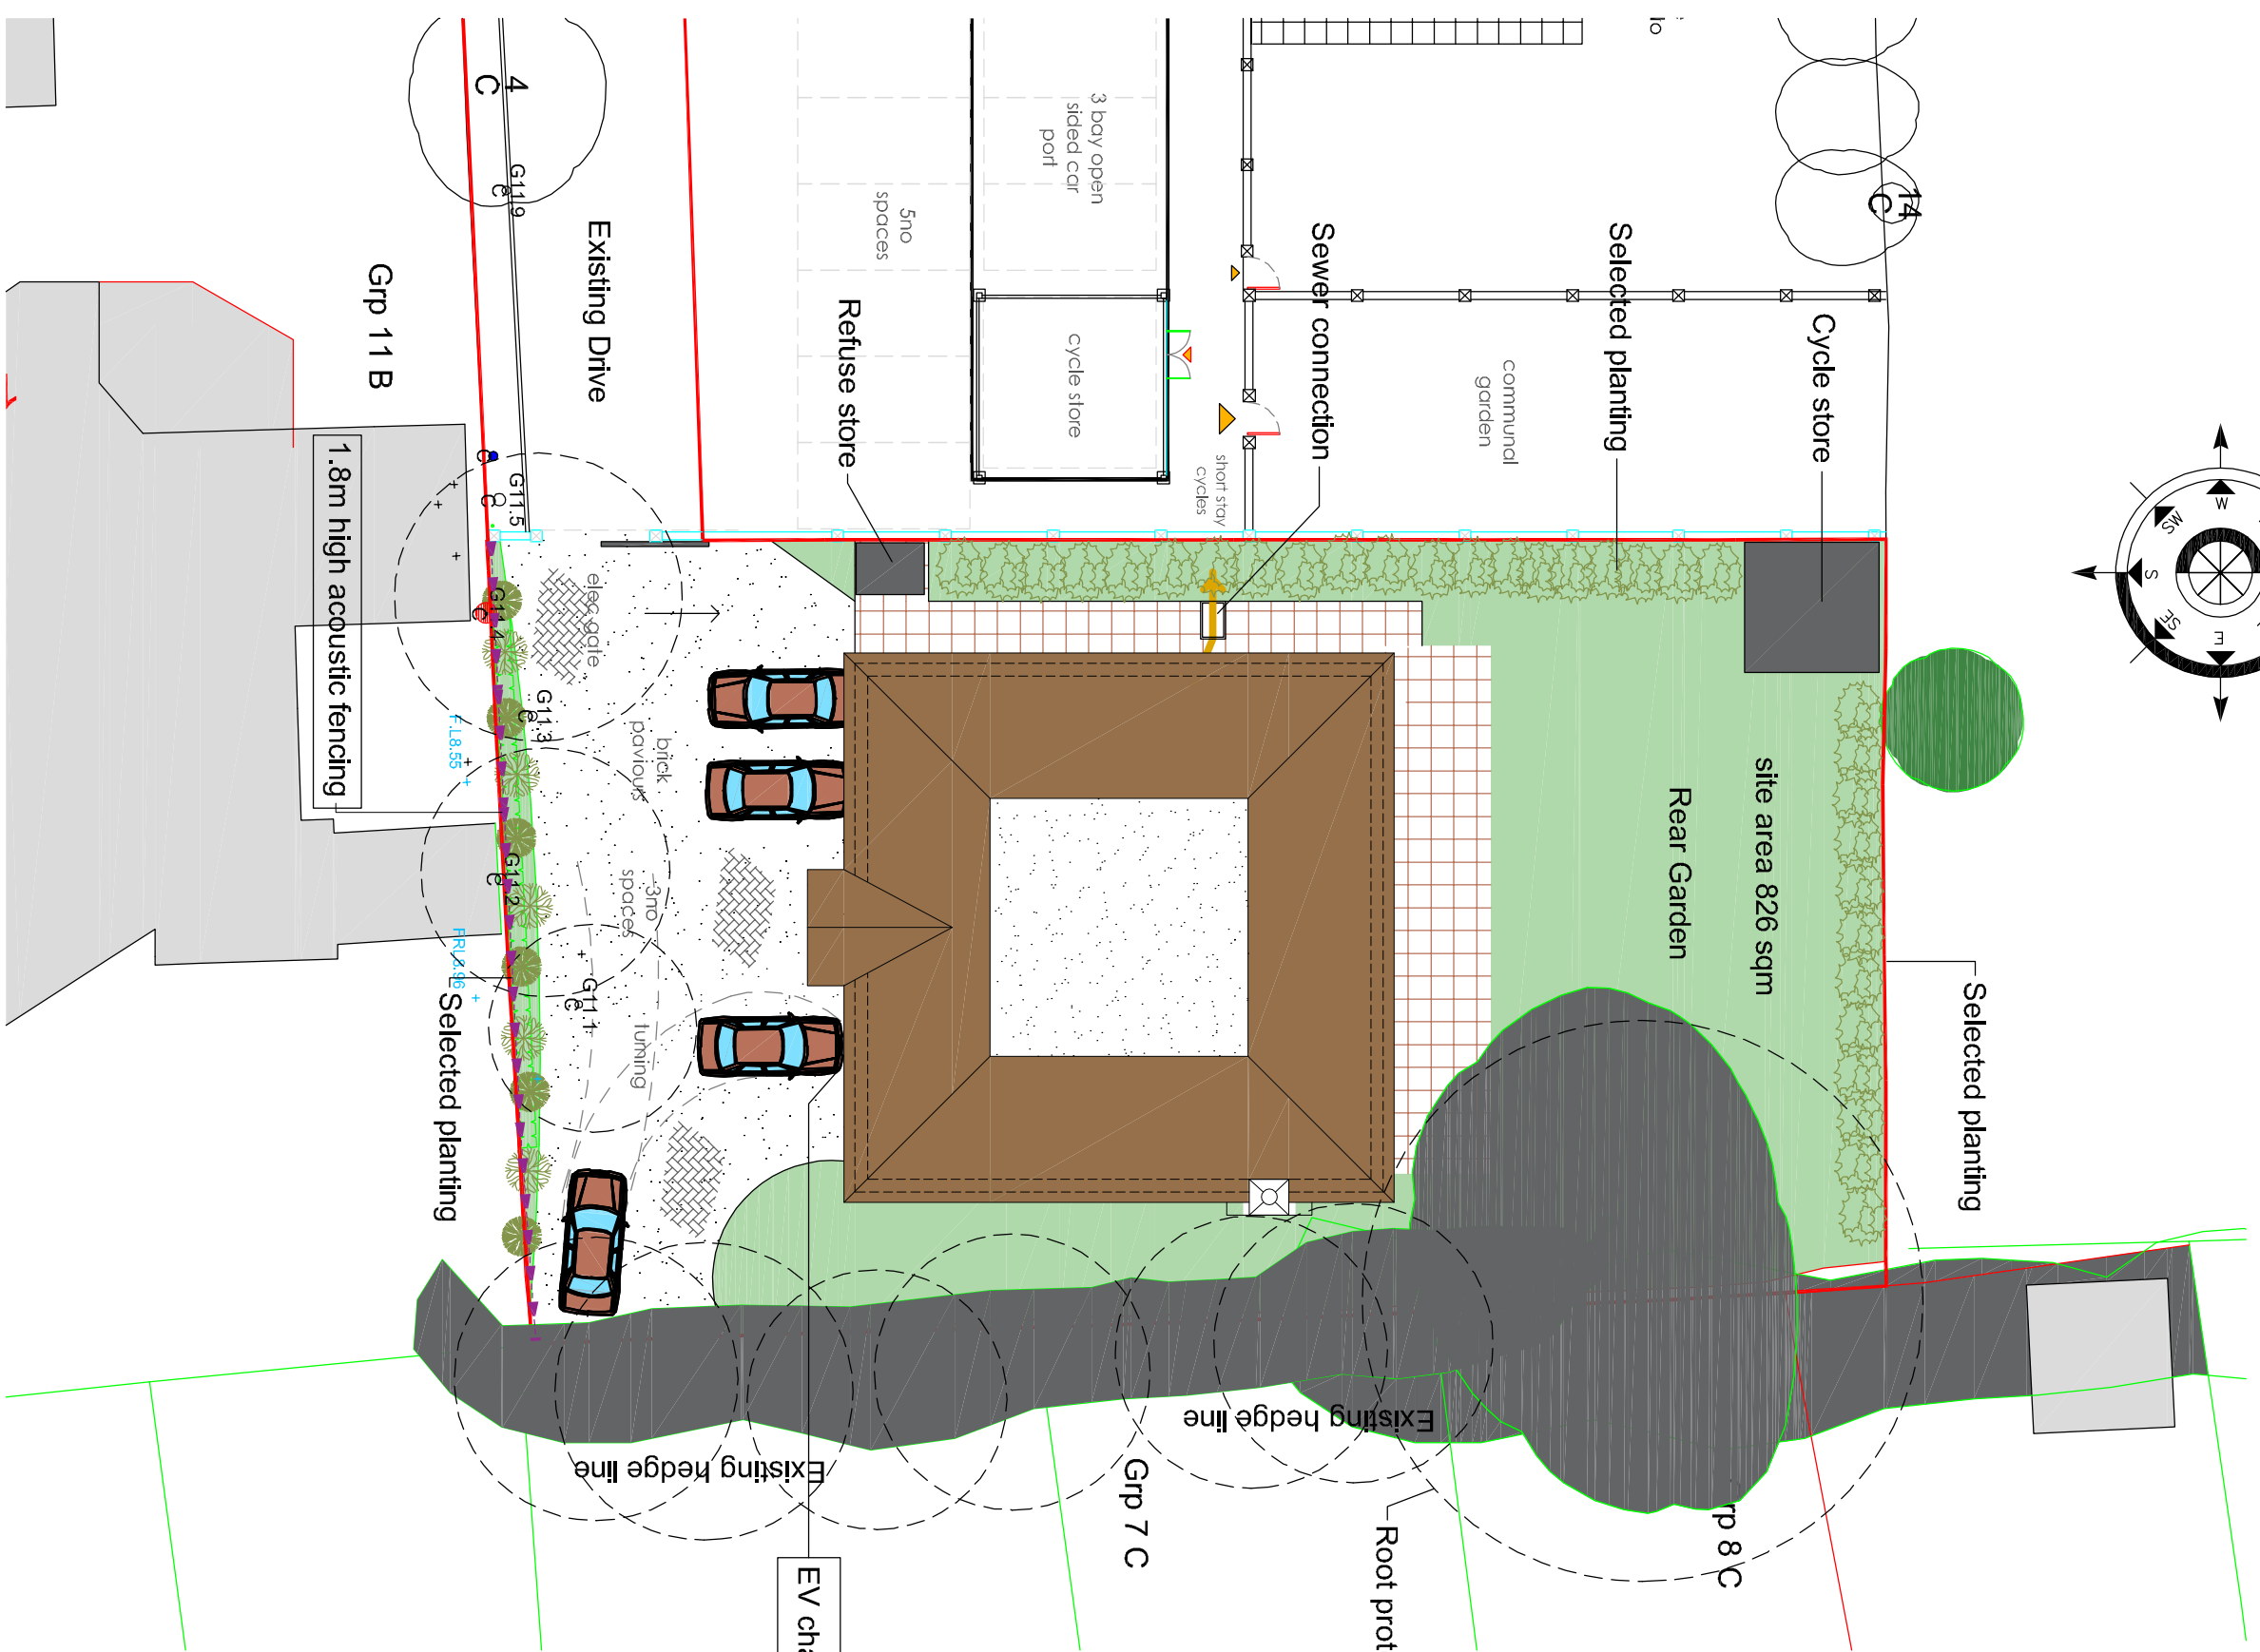


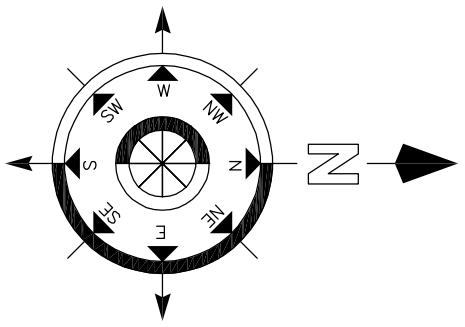


Proposed Elevations


A B C D E

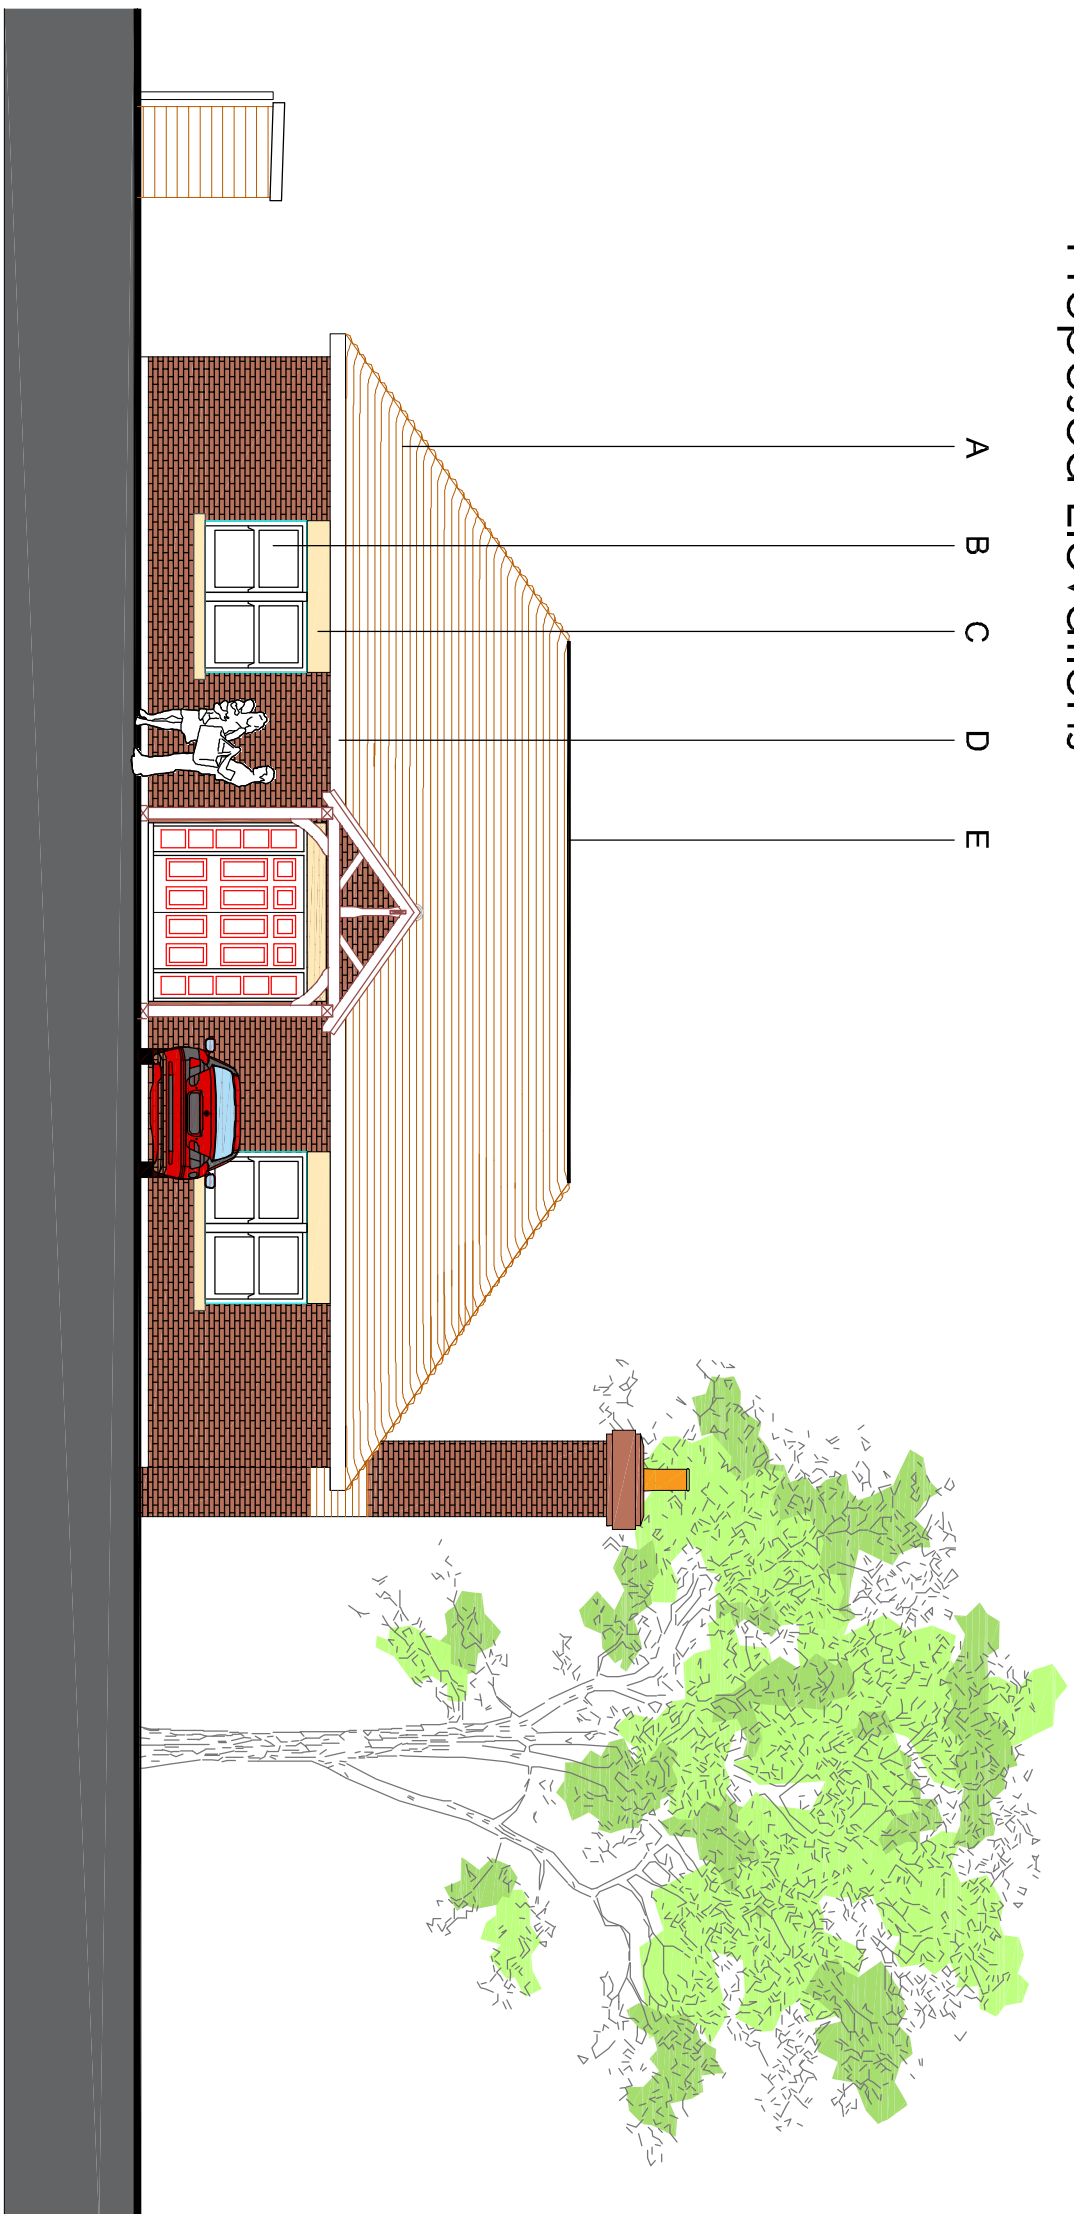


Proposed South Elevation

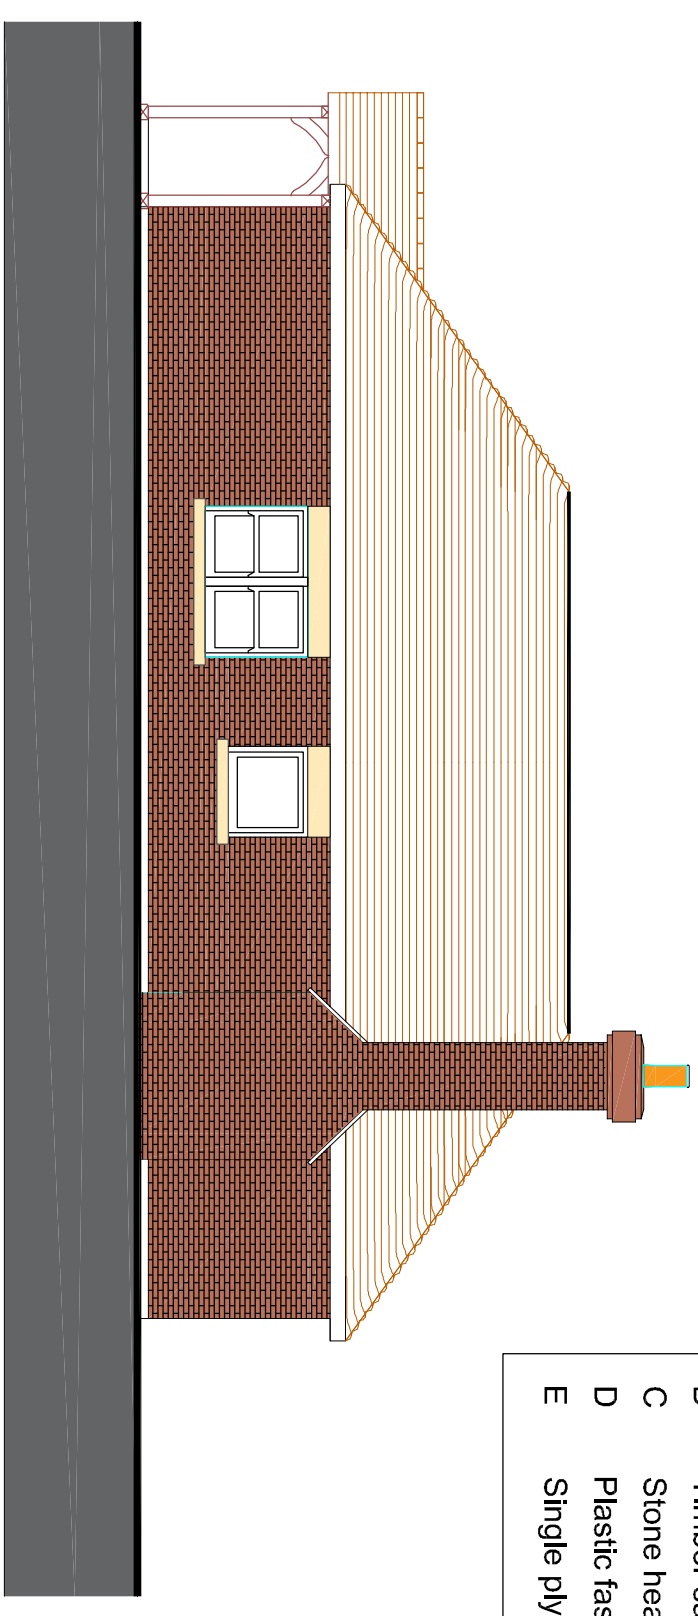


Proposed East Elevation

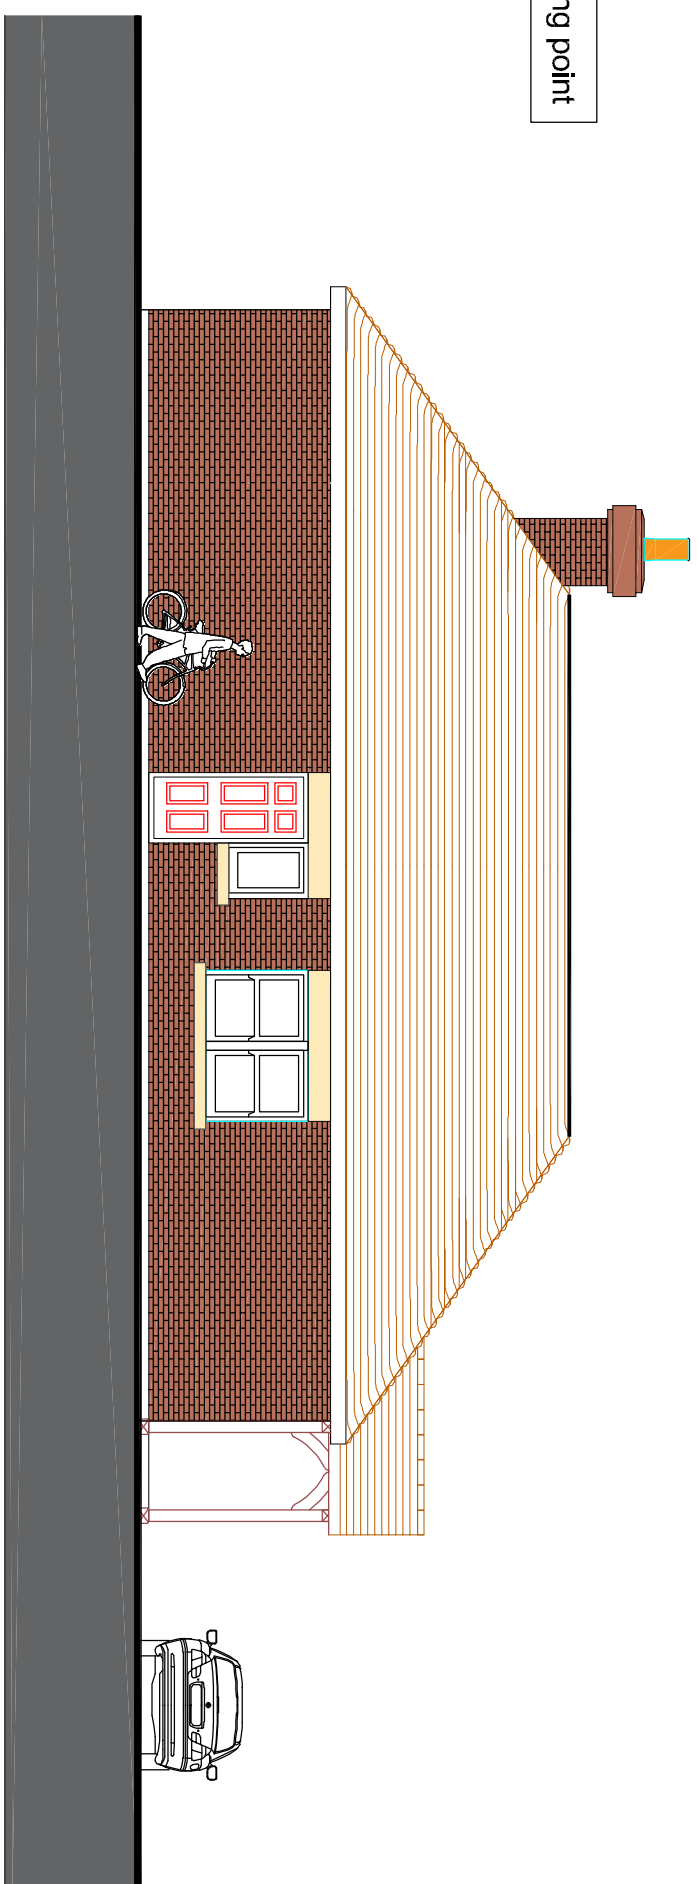


Proposed West Elevation

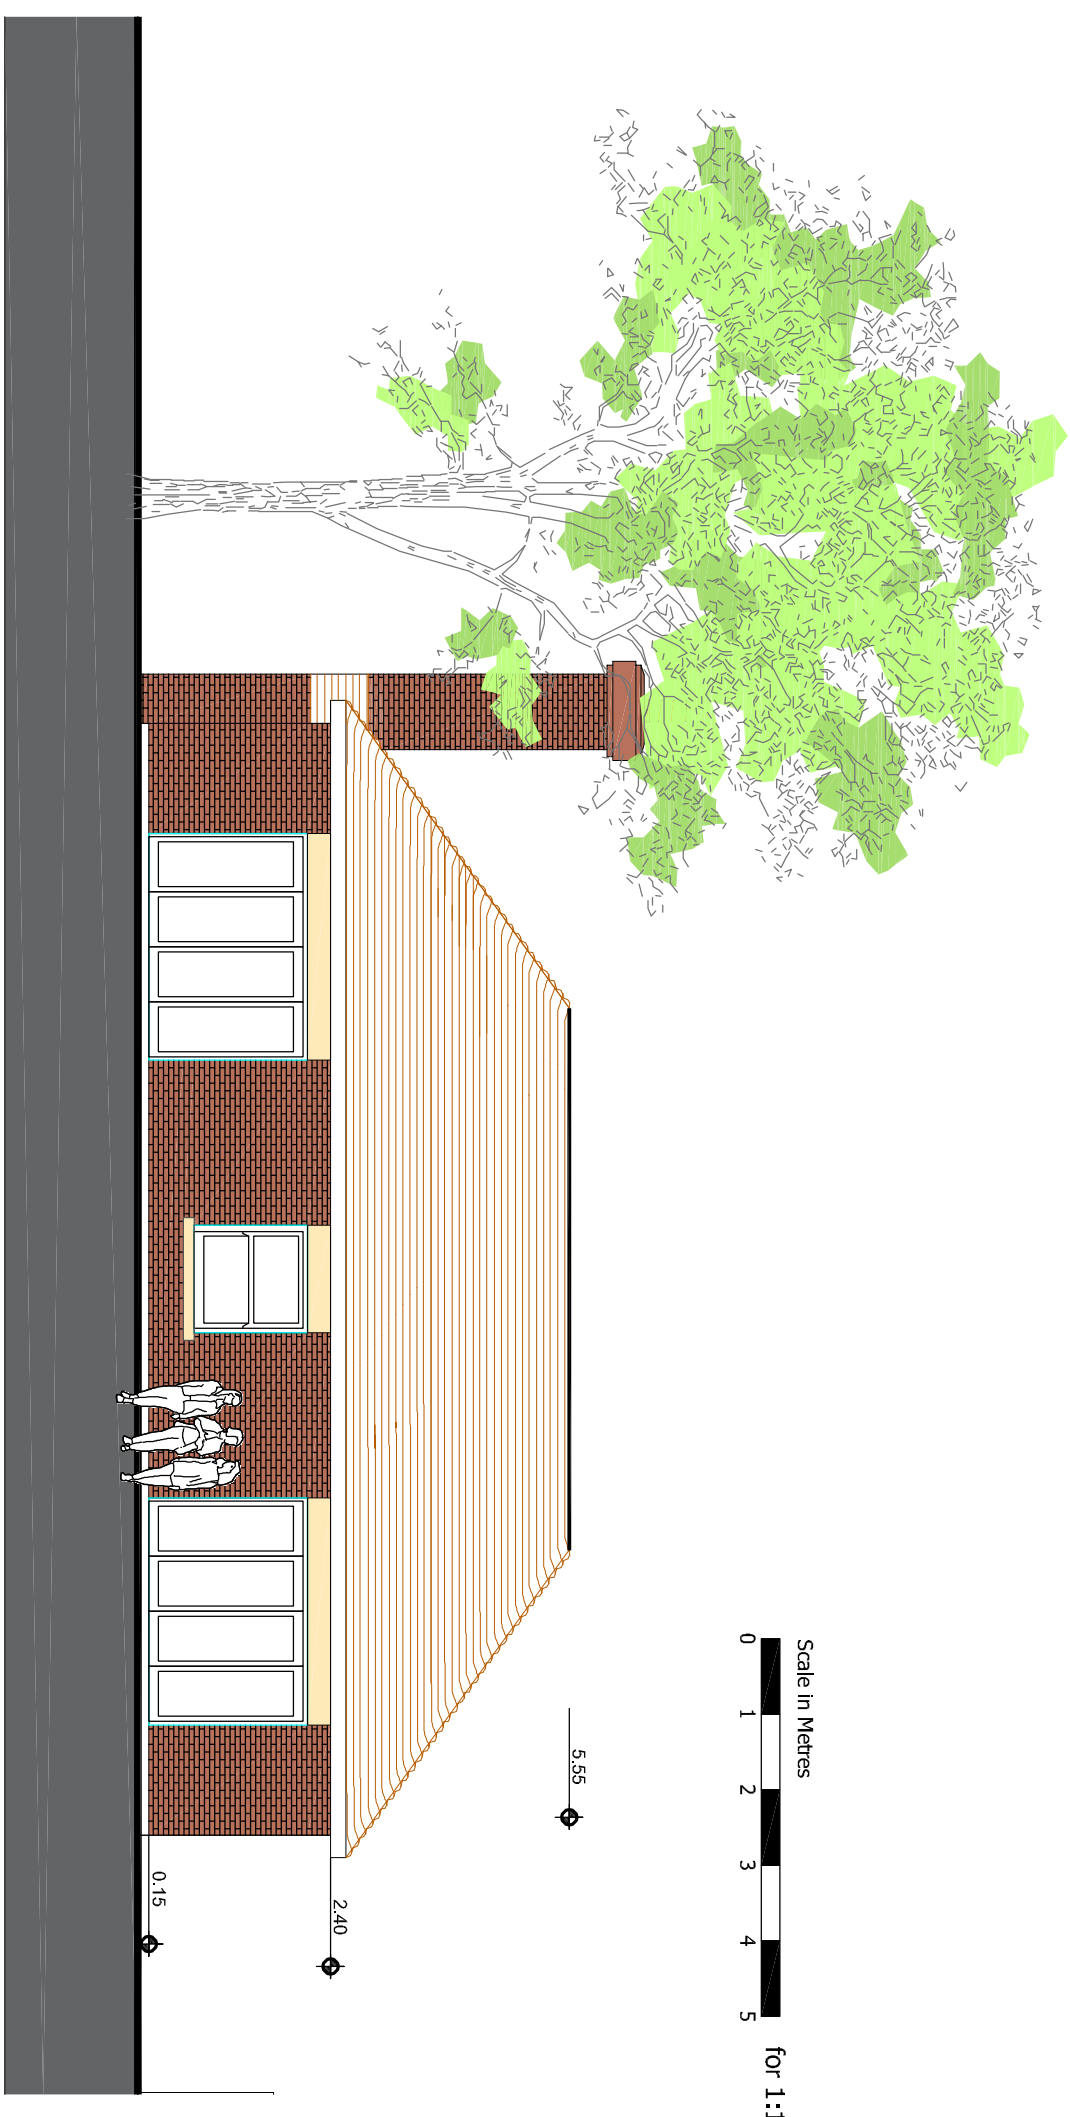

Proposed North Elevation

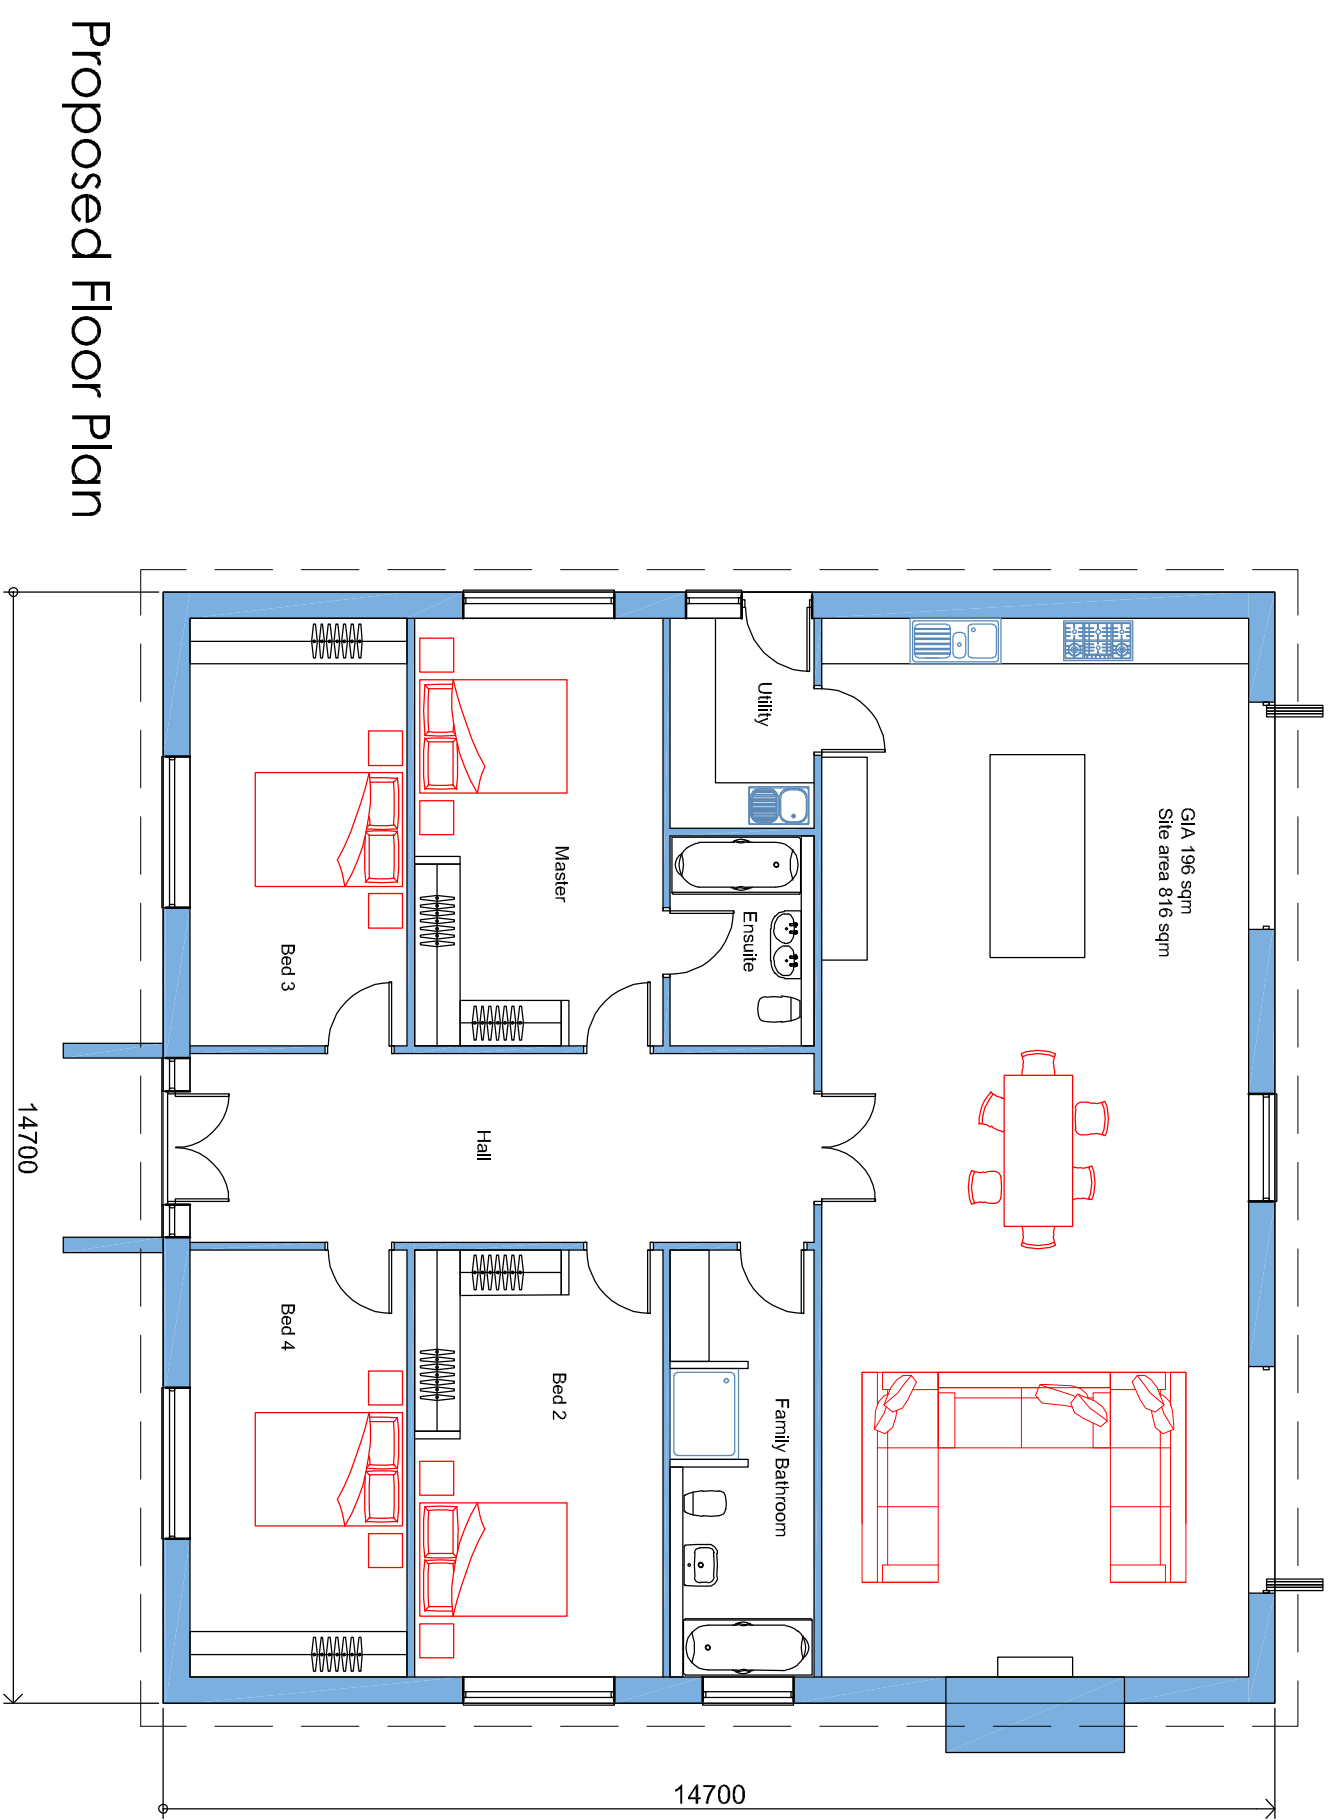

Proposed Floor Plan

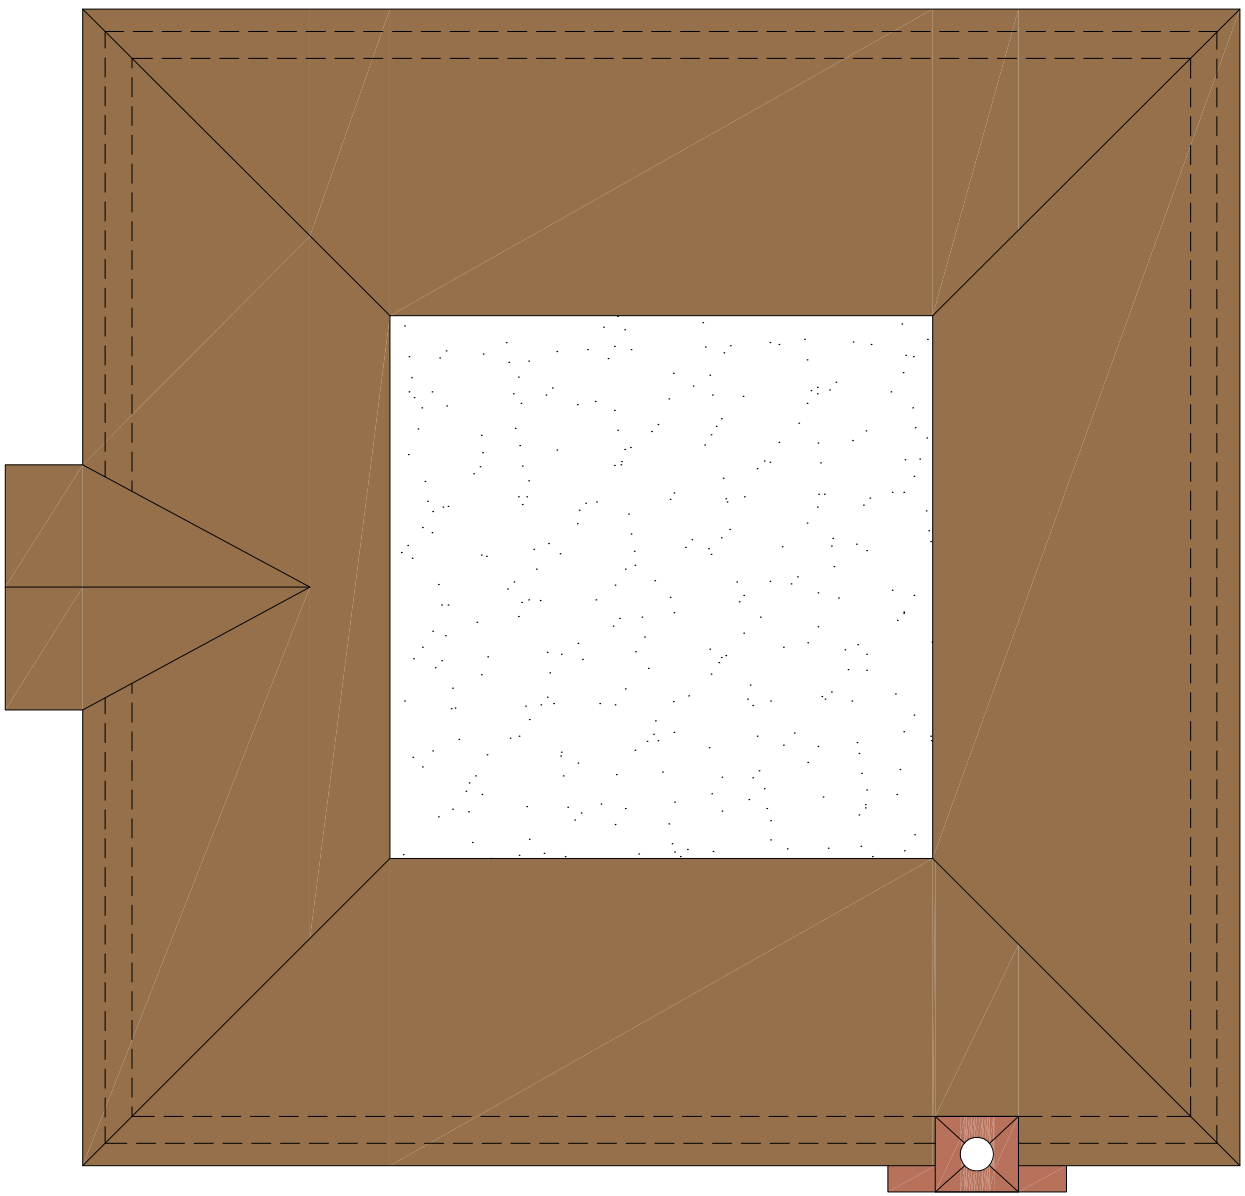

Proposed Roof Plan