


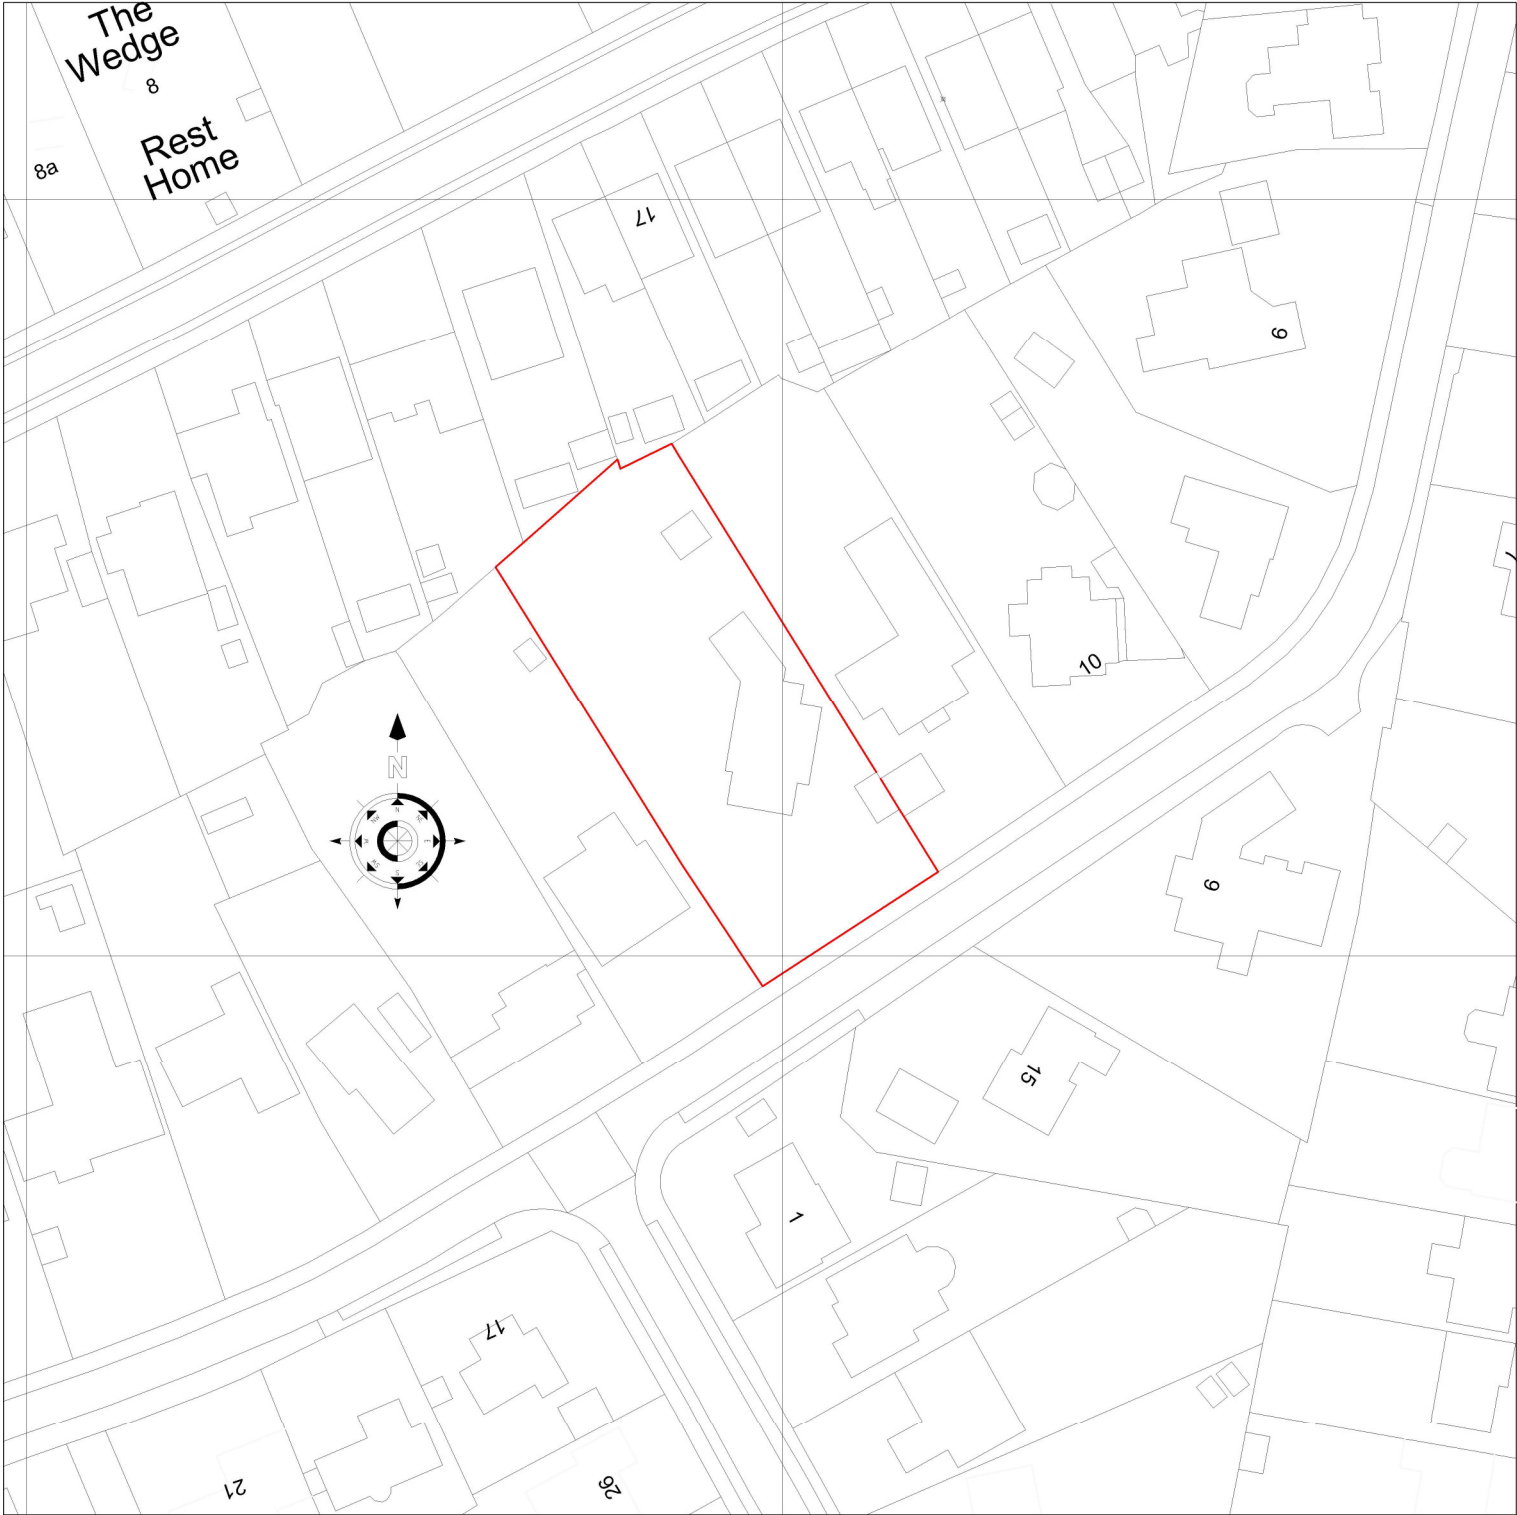

Crown Copyright and database rights 2025.
OS AC0000814278 National Map Centre.
Purchased 26/02/2025 1 year licence.



Dwg. No.: GSAL2525/01 DATE: Feb. 2025 SCALE: 1:1000 @ A4 DRAWN BY: CHECKED:	PROJECT: PROPOSED DEVELOPMENT AT 14 St CATHERINES ROAD, HAYLING ISLAND, HAMPSHIRE PO11 0HE CLIENT: Mr Alan Capaldi TITLE: LOCATION PLAN	Rev. Revision details: Amended by: Date:
 "COPYRIGHT.." The copyright of this document lies with Gosport Surveying Associates Limited. No use or copying this document, or part of this document, shall be permitted without prior written consent of Gosport Surveying Associates Limited, other than for the purpose of copying for contract documentation and for site use."	 Gosport Surveying Associates Limited Chartered Surveyors - Summer House 5 Rydal Road, Gosport, Hants. PO12 4ES Tel: 01771 944 217 E-mail address: info@GSAL.uk	PLANNING