



ISO A1 594mm x 841mm
Drawn: HR
Approved: JS
Checked: CP
Designer: HR
Project Management Initials: C01
Revision:
Last saved by: KEVIN GABB(2024-03-12) Last Plotted: 2024-03-13
Filename: C:\pwworking\aecom_us09_uk_2020\0454973\LANG-ACM-SL-F4-DR-ZZ-051412

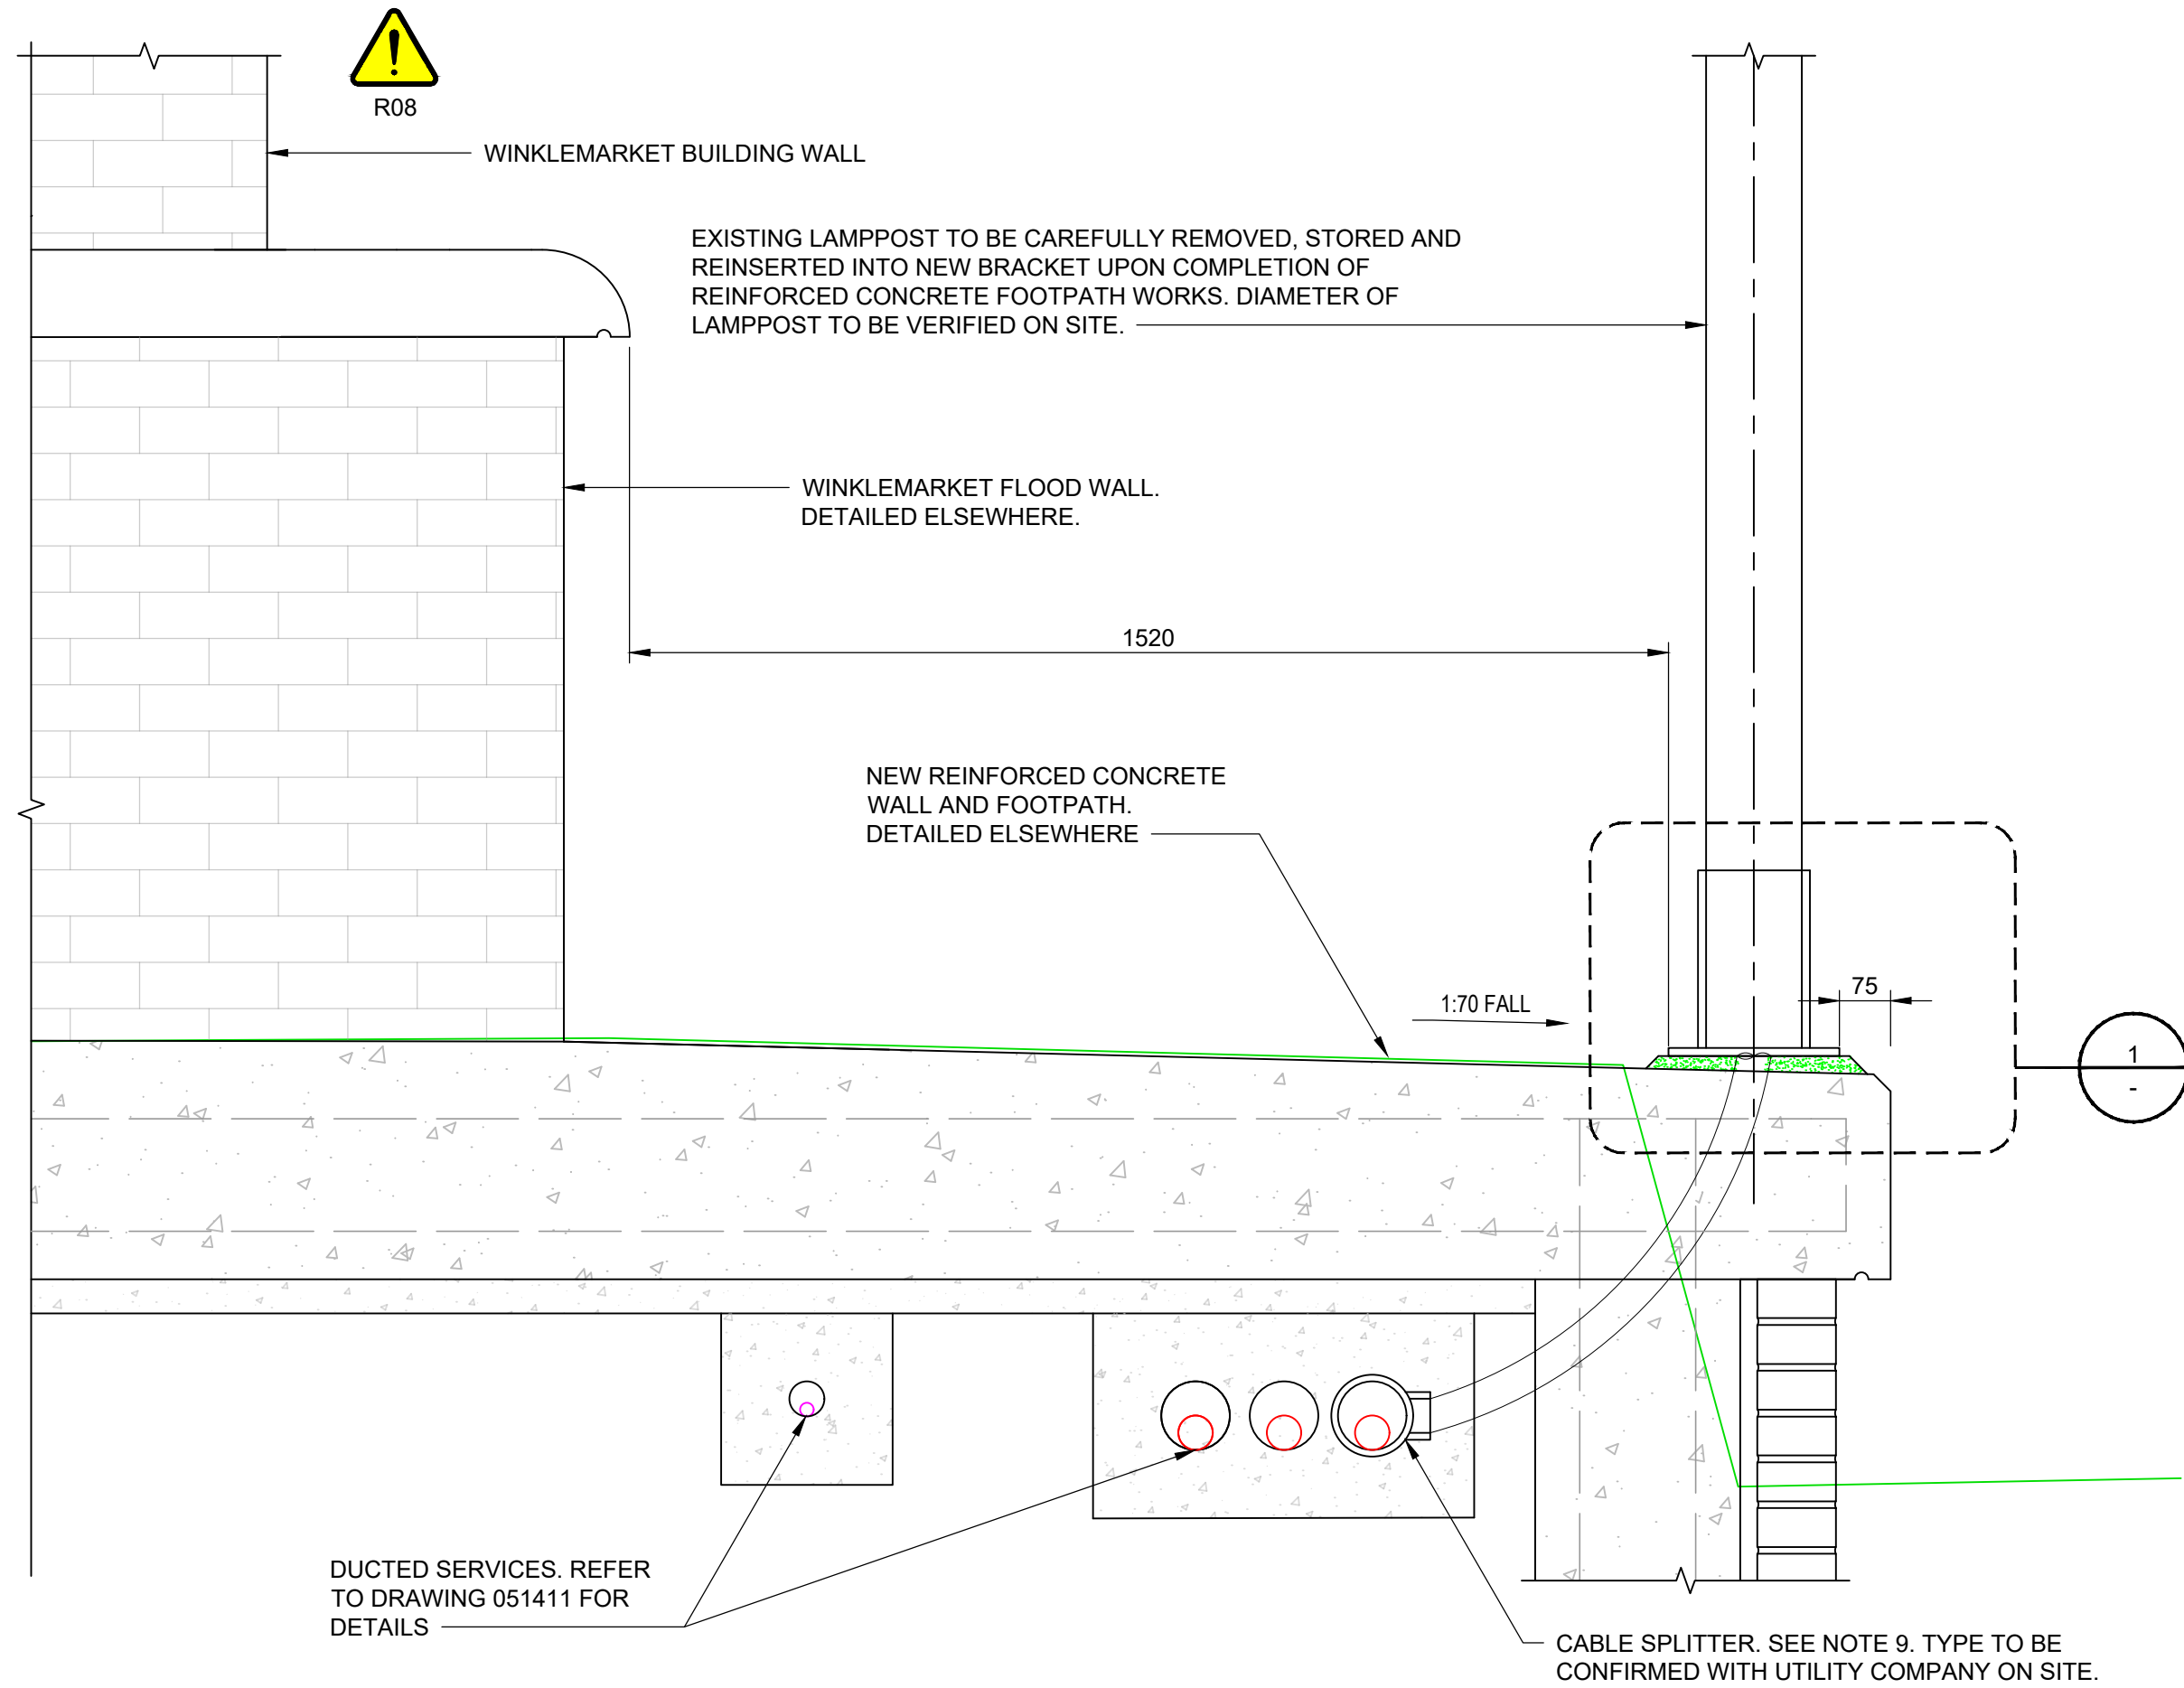


A | LAMPOST REINSTATEMENT - SECTION

1:10

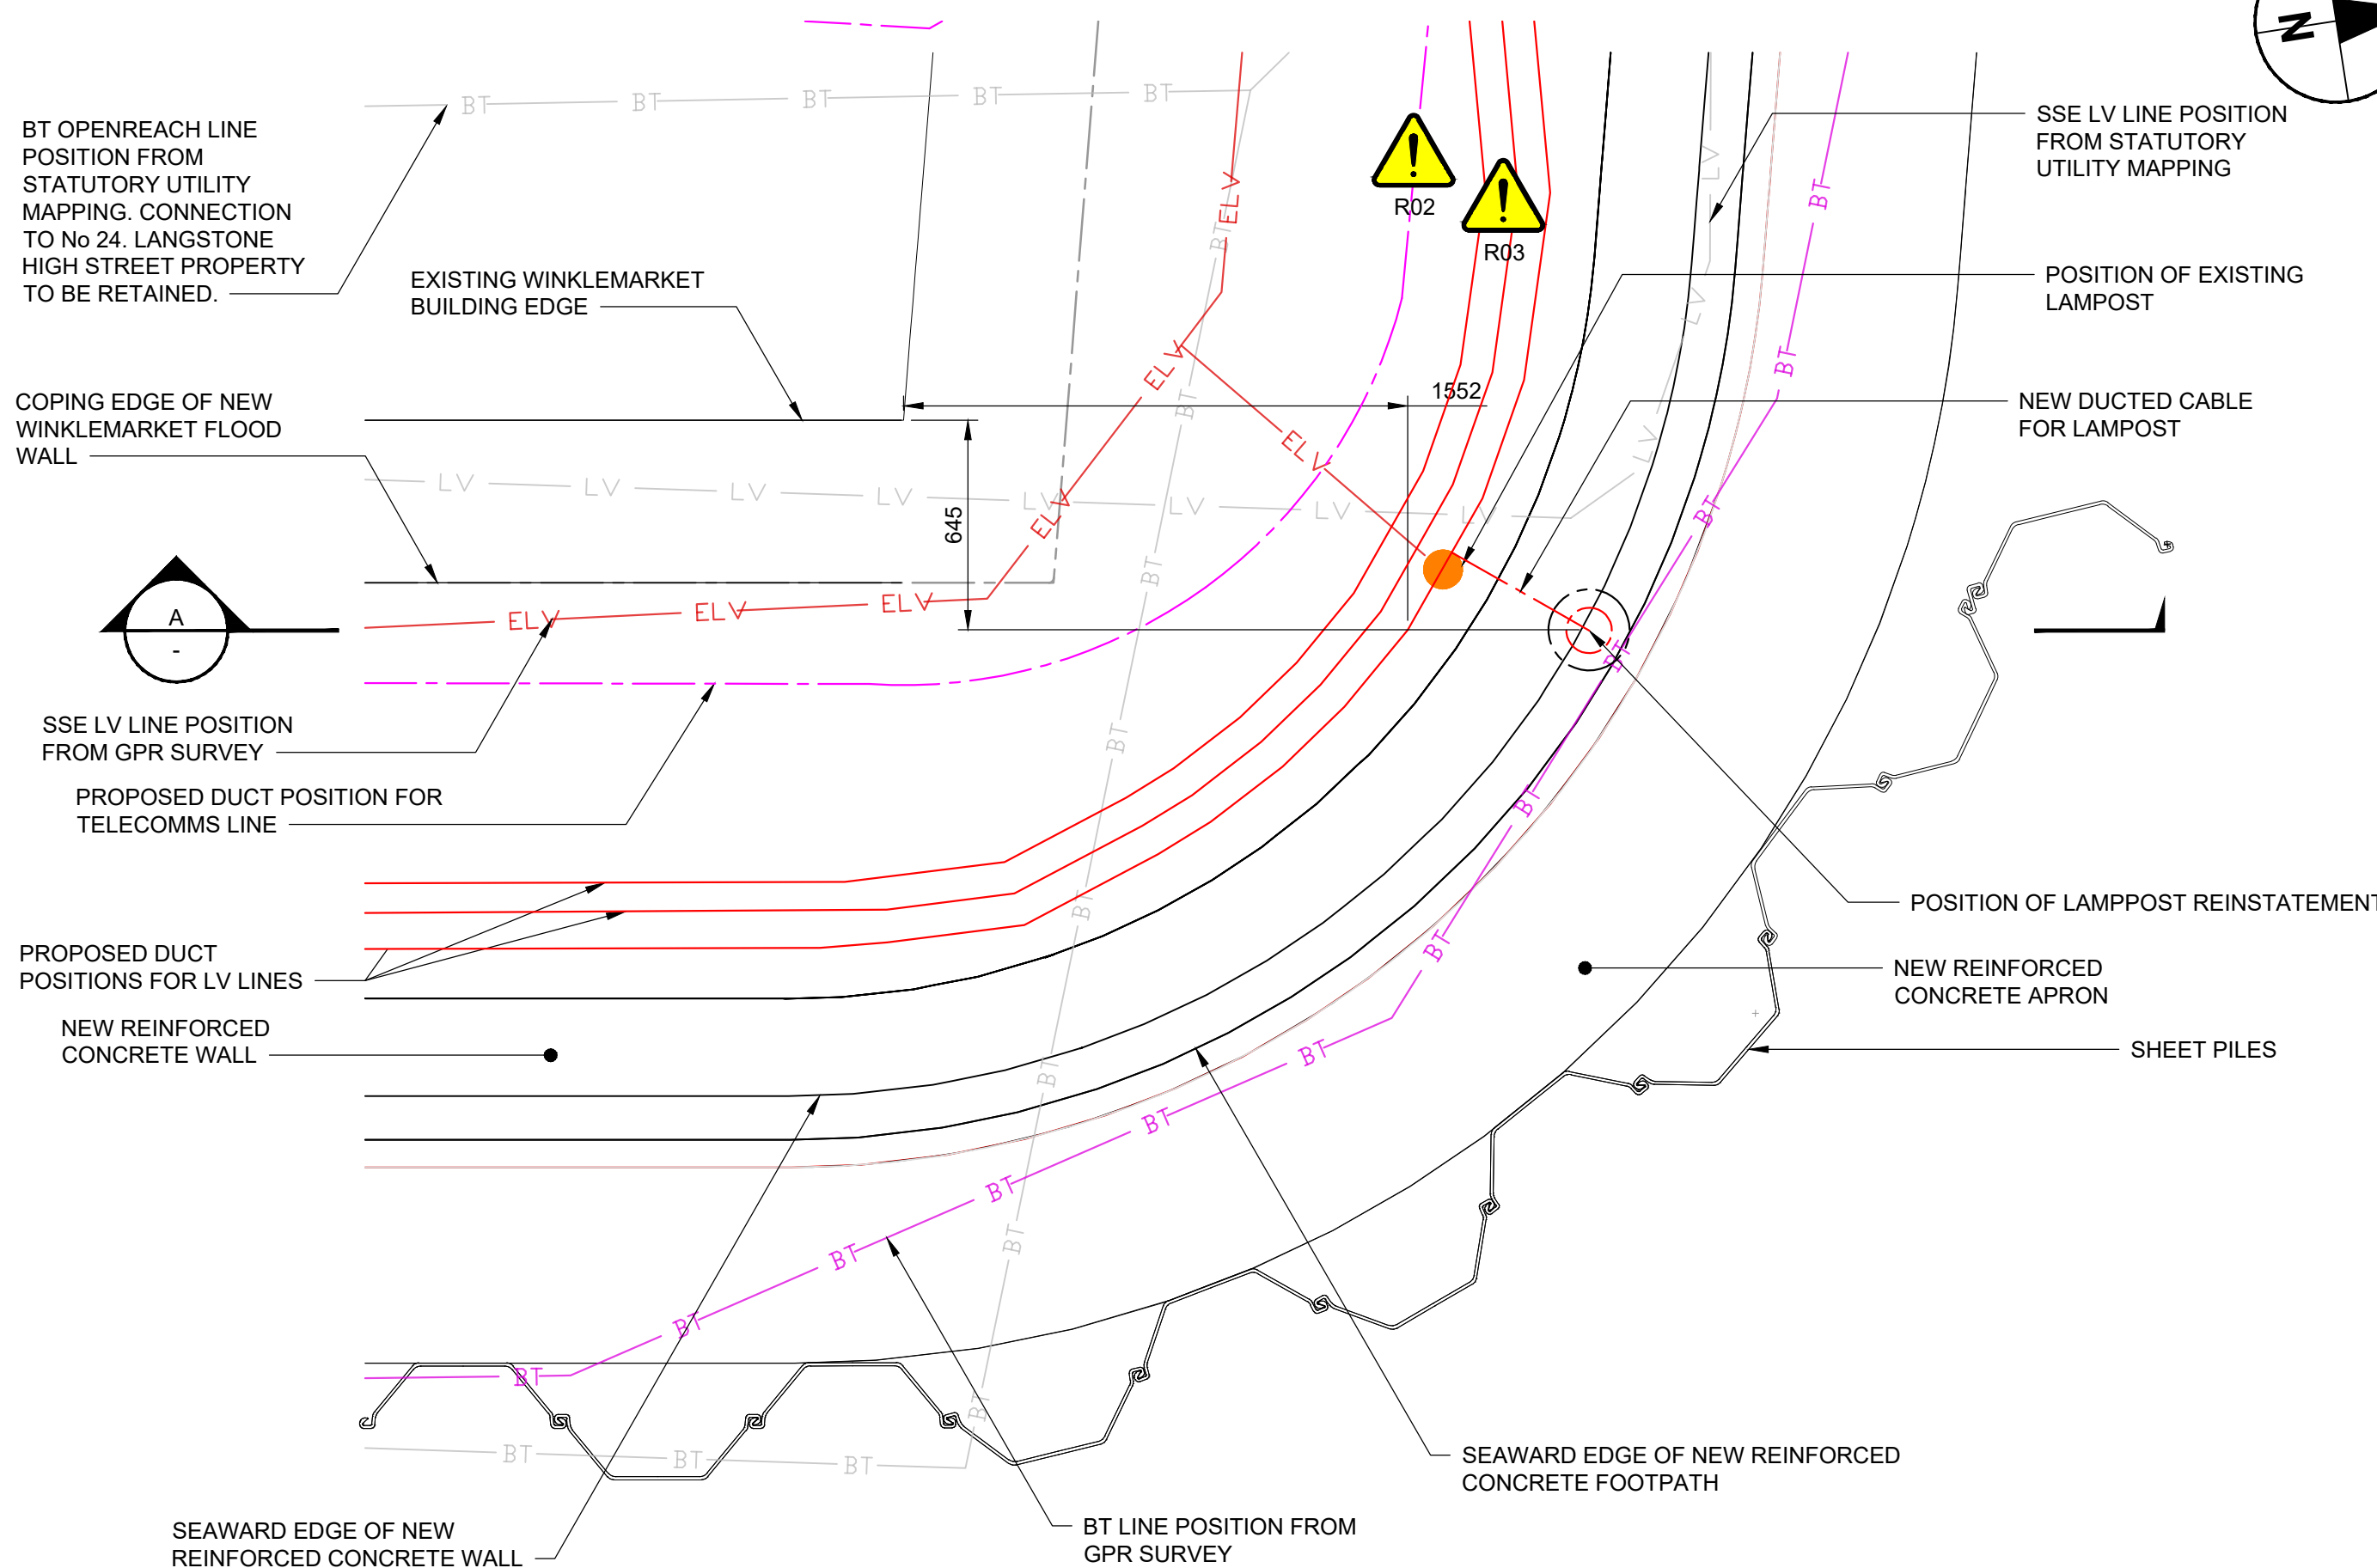


B | LAMPOST REINSTATEMENT - PLAN

1:10

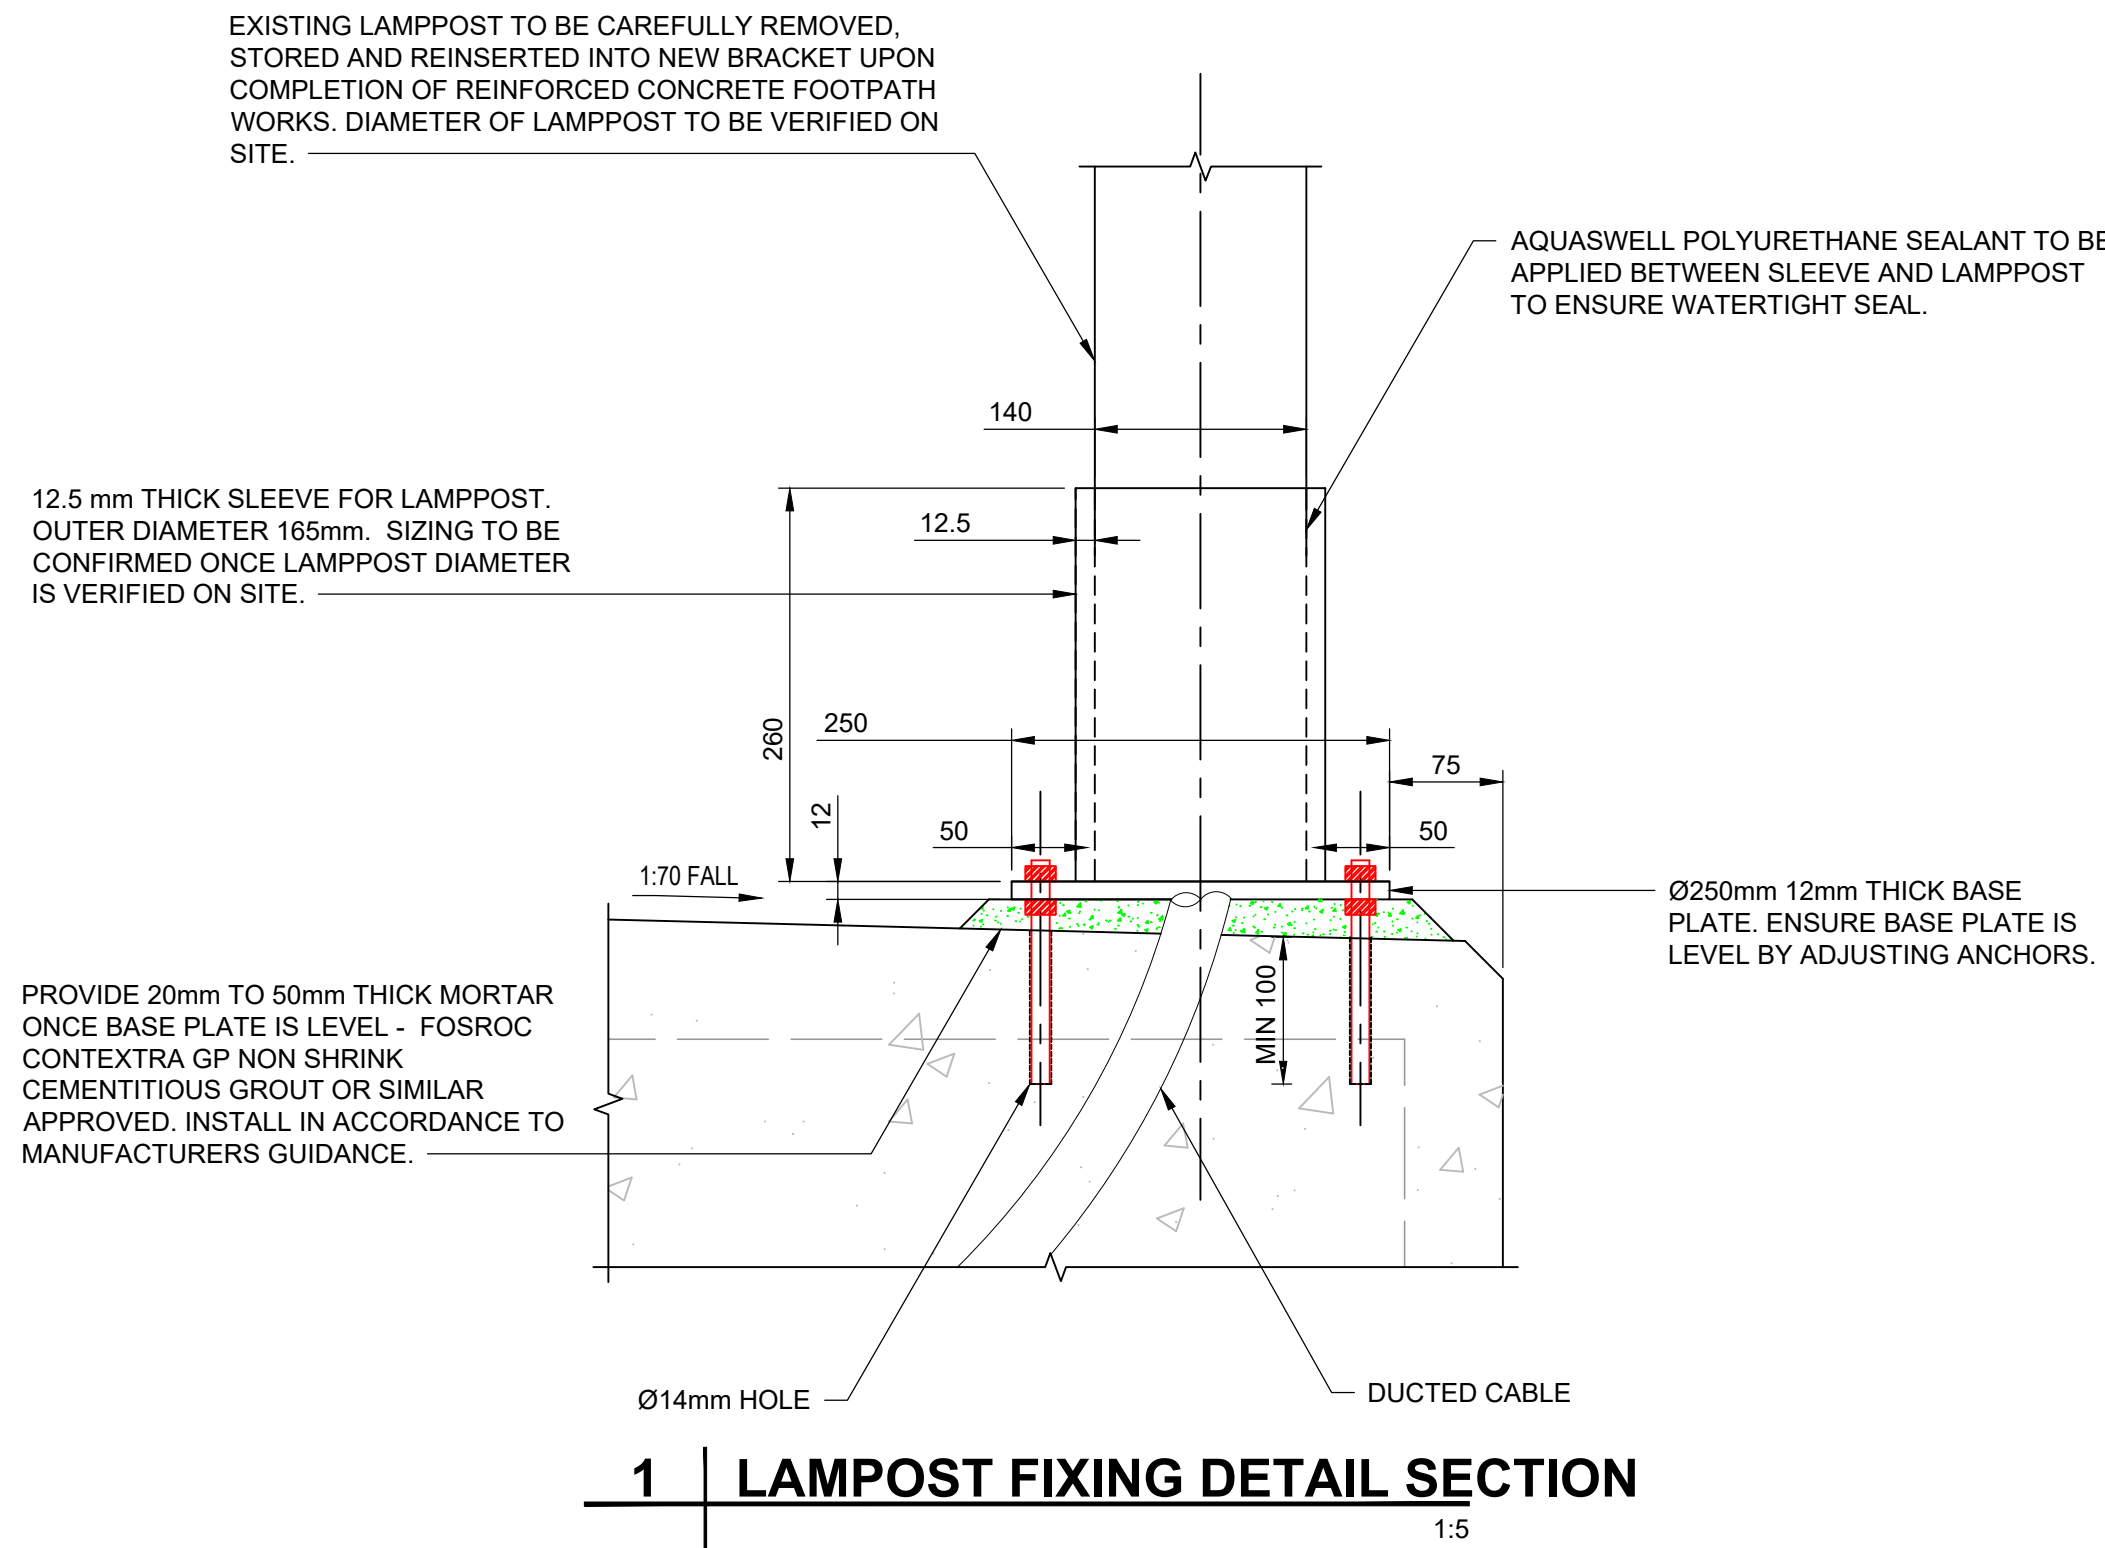

8 No. HILTI HAS-U 5.8 M12 X 160 ANCHORS WITH HIT-RE 500 V4 + OR SIMILAR APPROVED. SEE NOTE 8.

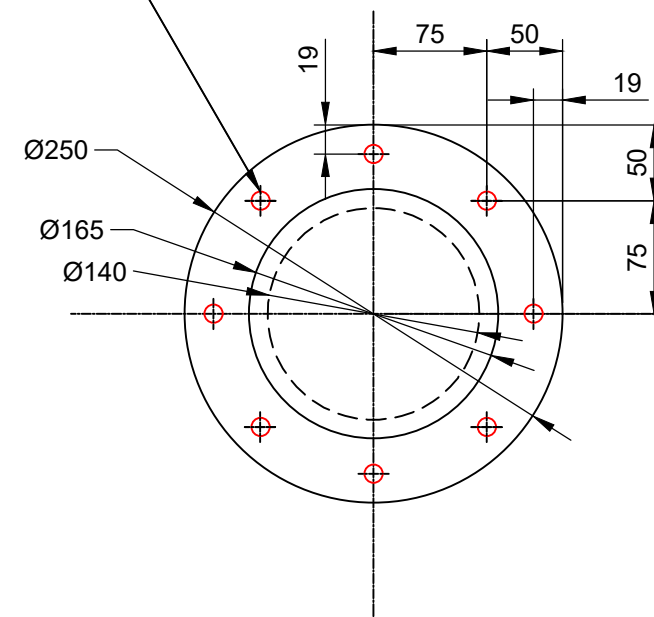


2 | LAMPOST FIXING PLAN

1:5

SAFETY HEALTH AND ENVIRONMENT INFORMATION

PLEASE REFER TO LANG-ACM-ZZ-F4-DR-ZZ-011401 FOR SHE INFORMATION.

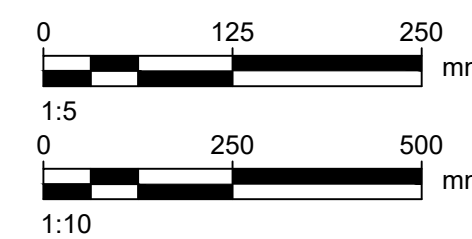

This drawing has been prepared for the use of AECOM's client. It may not be used, modified, reproduced or relied upon by third parties, except as agreed by AECOM or as required by law. AECOM accepts no responsibility, and denies any liability, whatsoever, to any party that uses or relies on this drawing without AECOM's express written consent. Do not scale this document. All measurements must be obtained from the stated dimensions.

AECOM

PROJECT

Langstone Flood and Coastal Erosion Risk Management Scheme

CLIENT

HAVANT BOROUGH COUNCIL

CONSULTANT

Midpoint, Alençon Link,
Basingstoke, Hampshire,
RG21 7PP
T:
www.aecom.com

NOTES

GENERAL NOTES

- THIS DOCUMENT IS TO BE READ IN CONJUNCTION WITH ALL OTHER RELEVANT DOCUMENTATION.
- DO NOT SCALE FROM THIS DRAWING. USE ONLY PRINTED DIMENSIONS.
- ALL DIMENSIONS IN MILLIMETRES. ALL CHAINAGES, LEVELS AND COORDINATES ARE IN METRES, UNLESS DEFINED OTHERWISE.
- DEFENCE LENGTH/EXTENT SHOWN ARE APPROXIMATE. THE EXACT EXTENT OF THE TYPICAL CROSS SECTION IS TO BE CONFIRMED ON SITE WITH THE SUPERVISOR.
- EXISTING PATH LEVELS VARIES ALONG DEFENCE LENGTH, AND BEACH LEVEL VARY SPATIALLY AND WITH TIME.
- THIS DRAWING IS TO BE READ IN CONJUNCTION WITH THE RISK REGISTER (LANG-ACM-ZZ-RK-ZZ-000106) FOR ANY IDENTIFIED POTENTIAL RISKS.
- ALSO REFER TO DRAWINGS:
GENERAL ARRANGEMENT - ##011401
MODEL CROSS SECTIONS - ##031402
TYPICAL DETAILS - ##051403 TO ##051410
FRONTAGE 4 SERVICE PROVISIONS - ##051412

DRAWING SPECIFIC NOTES:

- ENSURE ALL EXISTING UTILITIES ARE POSITIVELY IDENTIFIED ON SITE PRIOR TO ANY WORKS COMMENCING.
- ALL DUCTING AND CABLES TO BE LAID IN ACCORDANCE WITH THE CURRENT EDITION OF NJUG IN CONJUNCTION WITH THE CURRENT EDITION OF HAUC (UK).
- ANCHORS TO BE INSTALLED VIA HAMMER DRILLING AS PER ETA 20/0541 WITH ANNULAR GAPS FILLED WITH HILTI FILLING SET OR SIMILAR GAP SOLUTION.
- LAMPOST DIAMETER HAS BEEN DETERMINED FROM EXISTING SITE MEASUREMENTS AND IS TO BE CONFIRMED ON SITE.

ISSUE/REVISION

P01	21/11/23	100% Detailed Design
C01	21/11/23	Construction Issue
I/R	DATE	DESCRIPTION

ISSUE PURPOSE / SUITABILITY

Detail Design Authorised/Accepted

KEY PLAN

PROJECT NUMBER

60656877

SHEET TITLE

FRONTAGE 4
TYPICAL DETAILS
SHEET 9
LAMPOST REINSTATEMENT

SHEET NUMBER

LANG-ACM-SL-F4-DR-ZZ-051412