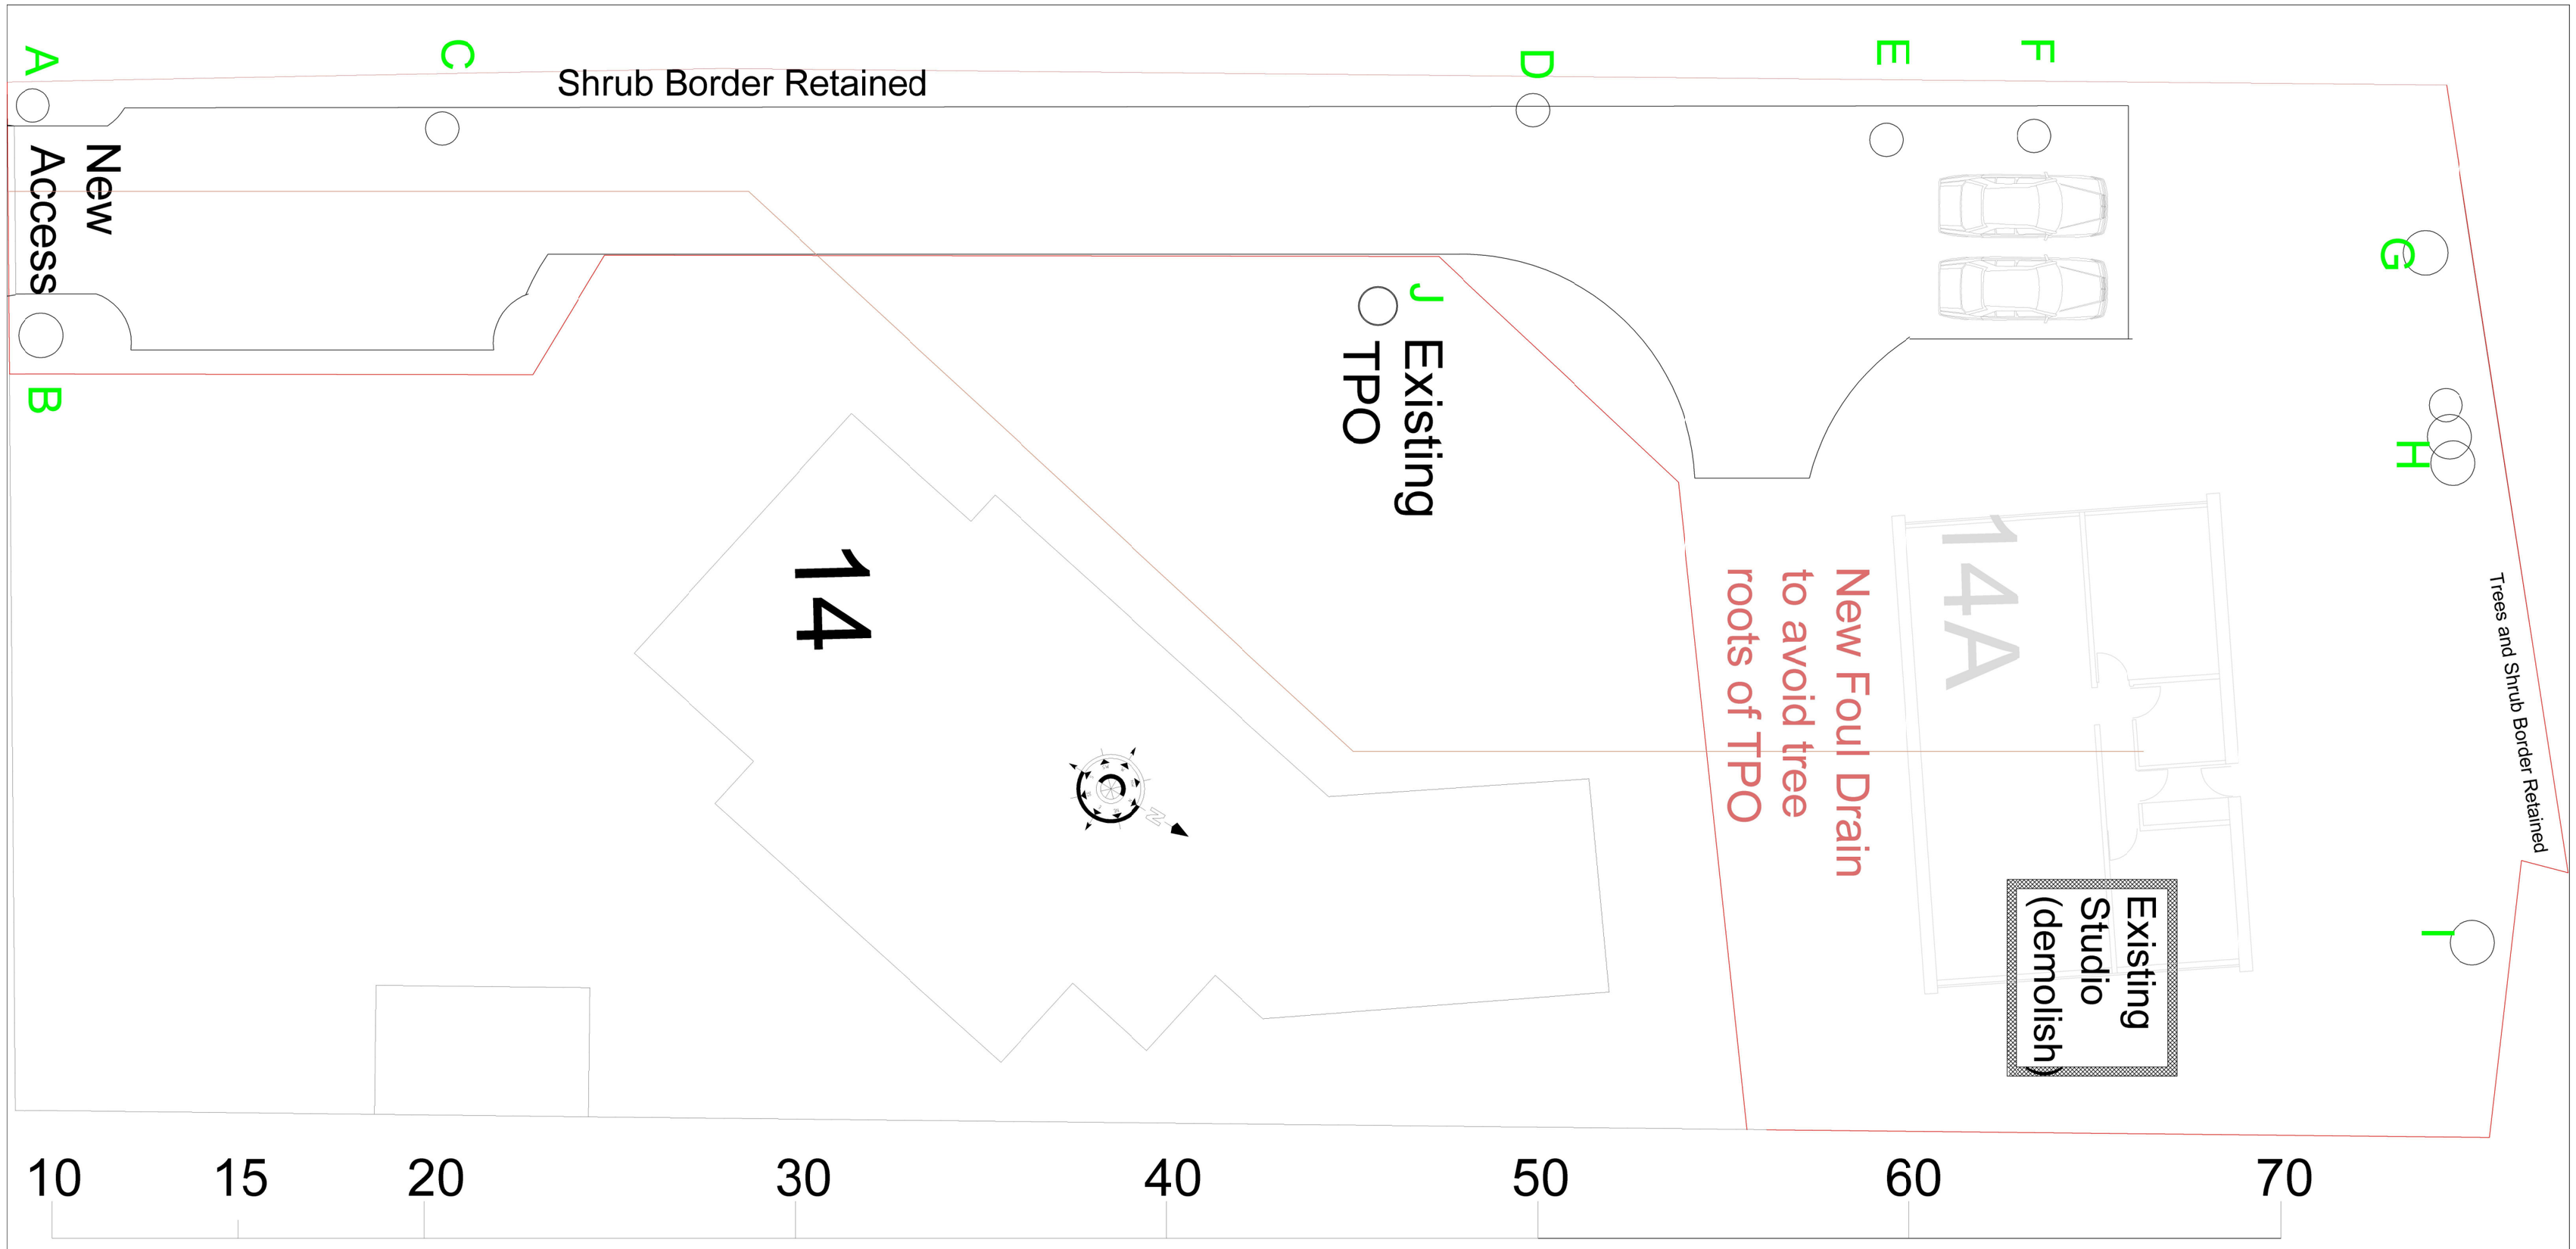


Ref:	Tree Species details:	Girth (mm)	RET
A	Chessnut	2500	
B	Chessnut	1500	
C	Holm Oak	2200	
D	Fir *	950	N
E	Cherry	950	
F	Fir	950	
G	English Oak	2100	
H	Oak **	2100 Each	
I	European Oak	3700	
J	TPO 1		
	As planing ref		

* Overgrown onto fence & leaning

** 3 vertical trunks 700 dia with 700 pitch

OUTLINE PLANNING

Proposed Construction of the single storey dwelling with separate new access on land of 14 St Catherines Road

Dwg. Nr.: GSAL2525/09	**PROJECT:** PROPOSED DEVELOPMENT AT 14 St CATHERINES ROAD, HAYLING ISLAND, HAMPSHIRE PO11 0HE	Rev: Revision details: Amended by: Date:
DATE: March 2025		
SCALE: 1:250@ A2		
DRAWN BY:		
CHECKED:	**CLIENT:** Mr Alan Capaldi-Tallon	
GOSPORT SURVEYING ASSOCIATES	**TITLE:** TREE SURVEY	PLANNING

"COPYRIGHT..
The copyright of this document lies with Gosport Surveying Associates Limited. No use or copying this document, or part of this document, shall be permited without prior written consent of Gosport Surveying Associates Limited, other than for the purpose of copying for contract documentation and for site use."

RICS
Gosport Surveying Associates Limited
Chartered Surveyors - Summer House
5 Rydal Road, Gosport, Hants. PO12 4ES
Tel: 07771 944 217 E-mail address: ade@GSAL.uk