



OUTLINE PLANNING

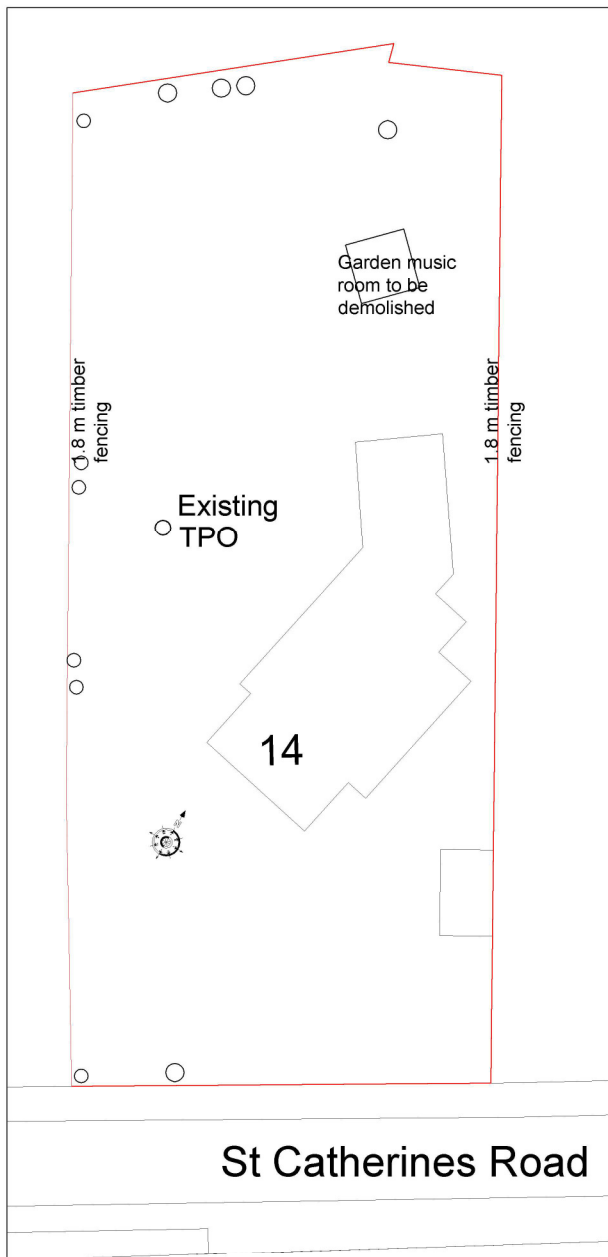

Existing Plan Nr 14

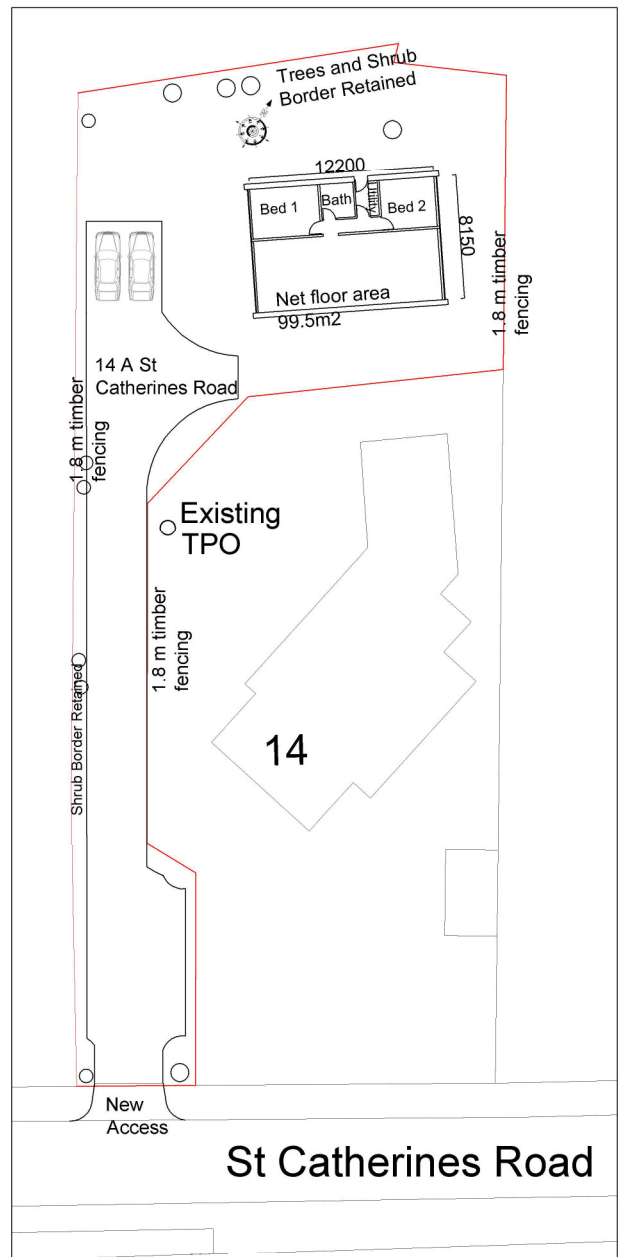

Proposed block plan



Proposed Construction of the single storey dwelling with separate new access on land of 14 St Catherines Road

Dwg. Nr.: GSAL252502	PROJECT: PROPOSED DEVELOPMENT AT 14 ST CATHERINES ROAD, HAYLING ISLAND, HAMPSHIRE PO11 0HE	Rev: Revision details	Amended by:	Date:
DATE: Feb. 2025				
SCALE: 1:500@ A4				
DRAWN BY:	CLIENT: Mr Alan Capaldi			
CHECKED:				
	TITLE: BLOCK PLAN			
"COPYRIGHT. The copyright of this document lies with Gosport Surveying Associates Limited. No use or copying this document, or part of this document, shall be permitted without prior written consent of Gosport Surveying Associates Limited, other than for the purpose of copying for contract documentation and for site use."		PLANNING		
GOSPORT SURVEYING ASSOCIATES		RICS Gosport Surveying Associates Limited Chartered Surveyors - Summer House 5 Rydal Road, Gosport, Hants. PO12 4ES Tel: 07771 944 217 E-mail address: ade@GSAL.uk		