
ISO A1 594mm x 841mm
Drawn: KG
Approved: JScott
Checked: CP
Designer: HR
Project Management Initials:
Revision: C01
Last Plotted: 2024-05-02
Last saved by: CARL ALFORD(2024-05-02)
Filename: C:\Users\RuthAdmin\OneDrive\Documents_Nola Studios\Projects\Havant Borough Council - Langstone\wetransfer_cad-files-20240325_2024-03-26_1545\CAD Files 20240325\LANG-ACM-ZZ-F1A-DR-ZZ-031102

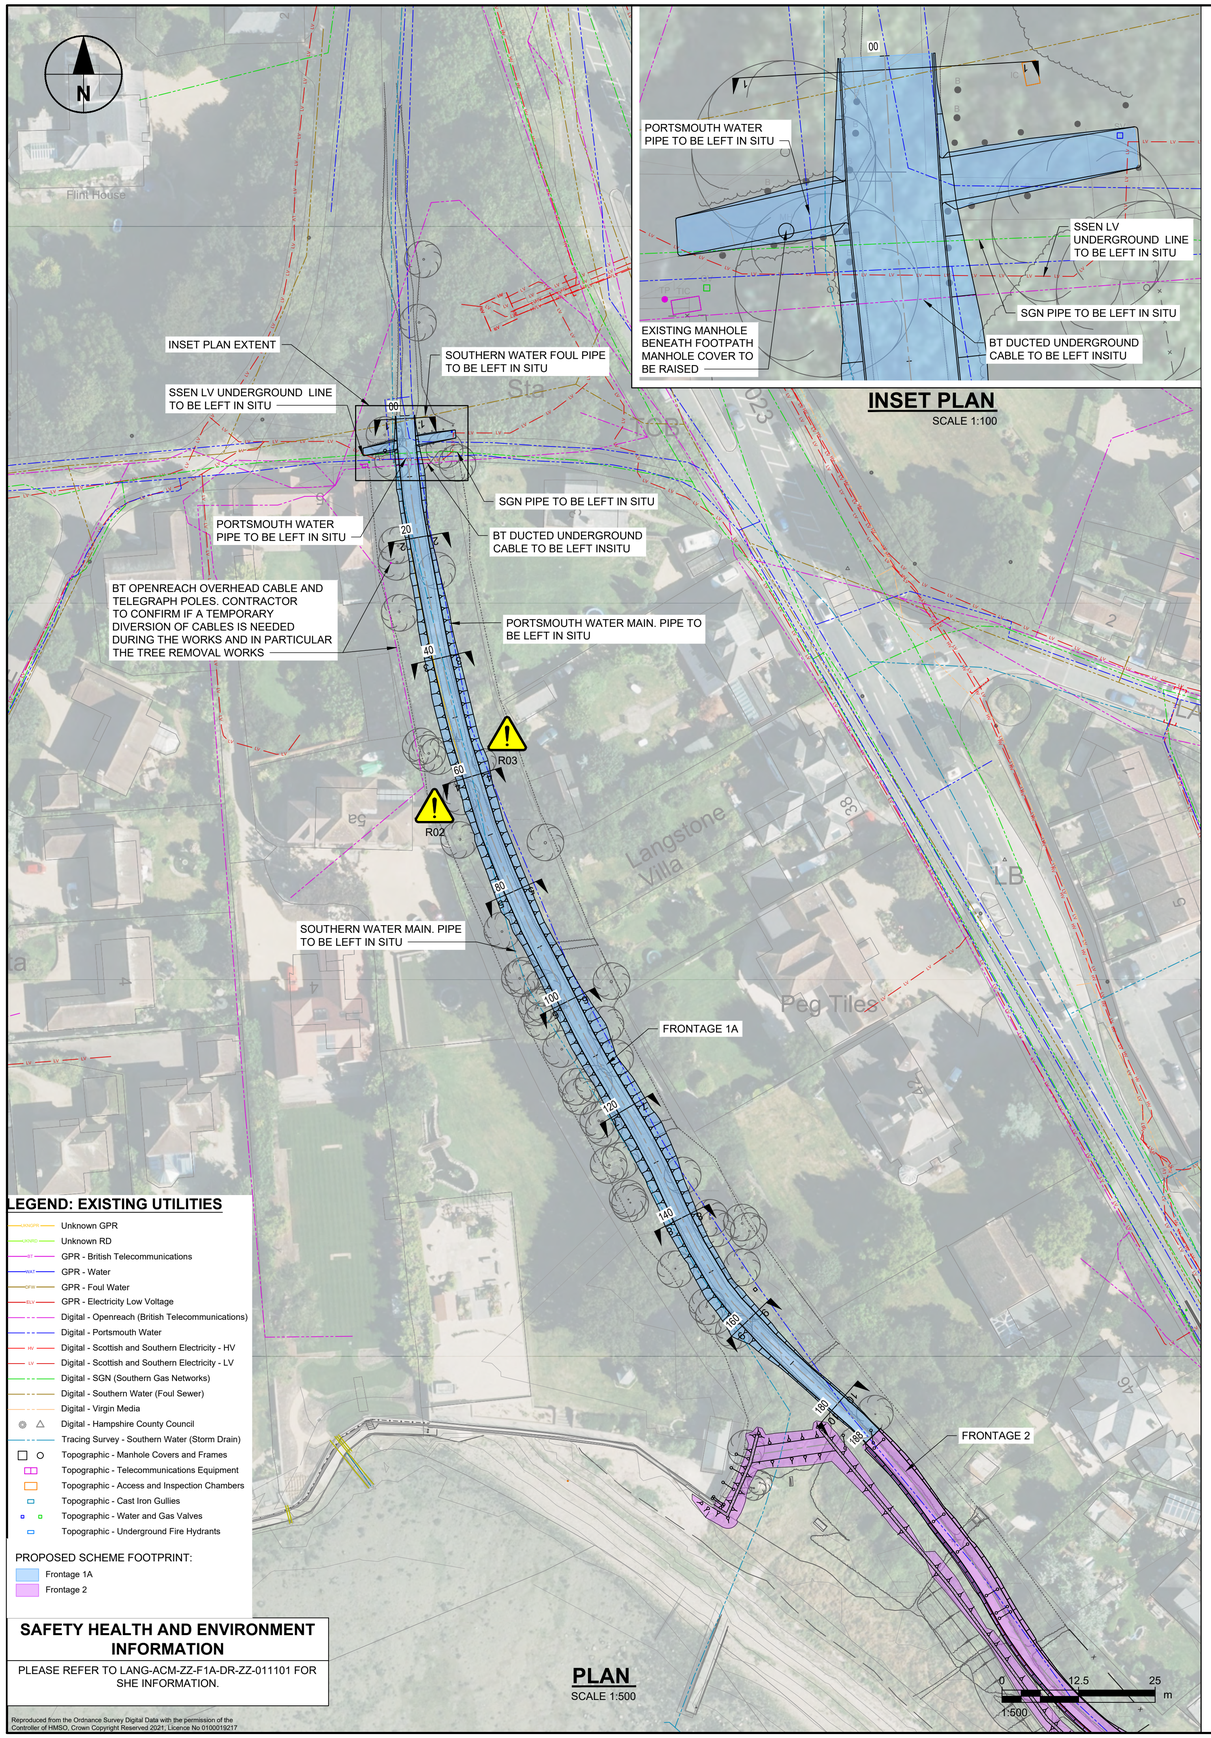

INSET PLAN
SCALE 1:100

PLAN
SCALE 1:500

0 12.5 25 m
1:500

LEGEND: EXISTING UTILITIES


- Unknown GPR
- Unknown RD
- GPR - British Telecommunications
- GPR - Water
- GPR - Foul Water
- GPR - Electricity Low Voltage
- Digital - Openreach (British Telecommunications)
- Digital - Portsmouth Water
- Digital - Scottish and Southern Electricity - HV
- Digital - Scottish and Southern Electricity - LV
- Digital - SGN (Southern Gas Networks)
- Digital - Southern Water (Foul Sewer)
- Digital - Virgin Media
- Digital - Hampshire County Council
- Tracing Survey - Southern Water (Storm Drain)
- Topographic - Manhole Covers and Frames
- Topographic - Telecommunications Equipment
- Topographic - Access and Inspection Chambers
- Topographic - Cast Iron Gullies
- Topographic - Water and Gas Valves
- Topographic - Underground Fire Hydrants

PROPOSED SCHEME FOOTPRINT:
- Frontage 1A
- Frontage 2


SAFETY HEALTH AND ENVIRONMENT INFORMATION

PLEASE REFER TO LANG-ACM-ZZ-F1A-DR-ZZ-011101 FOR SHE INFORMATION.


Reproduced from the Ordnance Survey Digital Data with the permission of the Controller of HMSO, Crown Copyright Reserved 2021; Licence No 0100019217

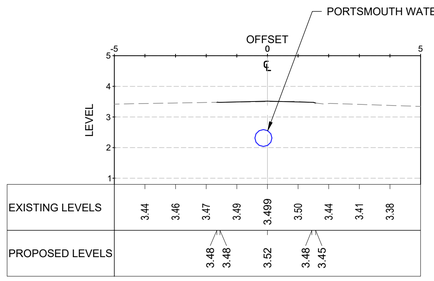


SECTION 1-1, CH: 0.450
SCALE: H 1:100,V 1:100

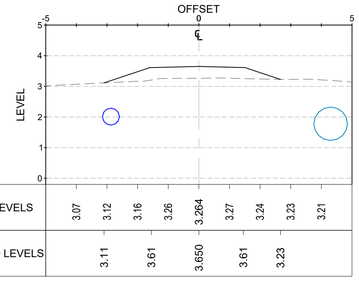


SECTION 6-6, CH: 100.000
SCALE: H 1:100,V 1:100

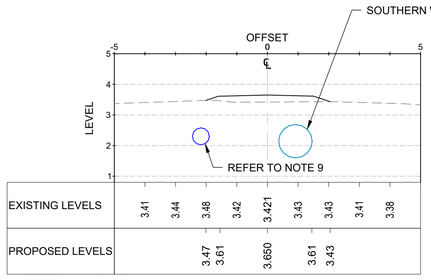


SECTION 2-2, CH: 20.000
SCALE: H 1:100,V 1:100

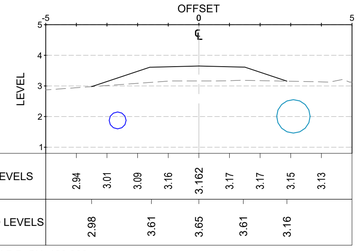


SECTION 7-7, CH: 120.000
SCALE: H 1:100,V 1:100

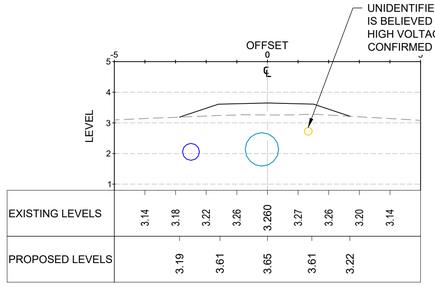


SECTION 3-3, CH: 40.000
SCALE: H 1:100,V 1:100

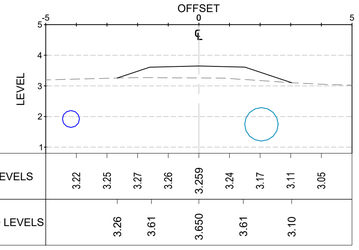


SECTION 8-8, CH: 140.000
SCALE: H 1:100,V 1:100

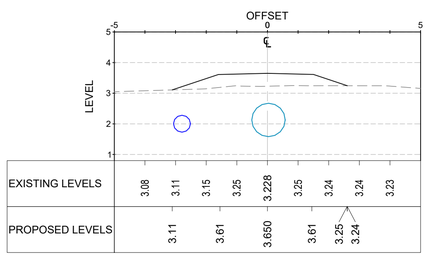


SECTION 4-4, CH: 60.000
SCALE: H 1:100,V 1:100

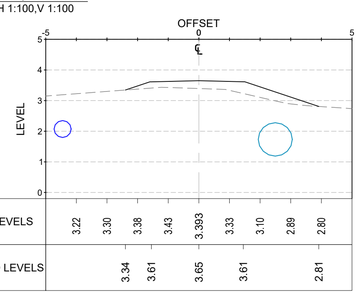

SECTION 9-9, CH: 160.000
SCALE: H 1:100,V 1:100

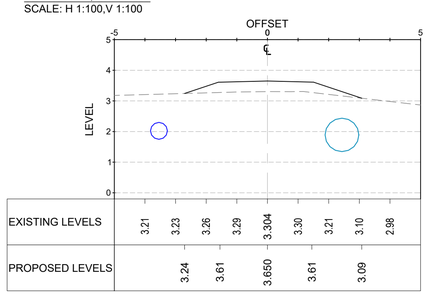

SECTION 5-5, CH: 80.000
SCALE: H 1:100,V 1:100

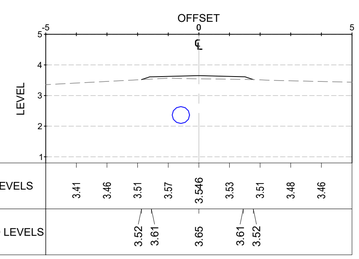

SECTION 10-10, CH: 180.000
SCALE: H 1:100,V 1:100

0 2.5 5 m
1:100

This drawing has been prepared for the use of AECOM's client. It may not be used, modified, reproduced or relied upon by third parties, except as agreed by AECOM or as required by law. AECOM accepts no responsibility, and denies any liability whatsoever, to any party that uses or relies on this drawing without AECOM's express written consent. Do not scale this document. All measurements must be obtained from the stated dimensions.

AECOM

PROJECT

Langstone Flood and Coastal Erosion Risk Management Scheme

CLIENT

HAVANT BOROUGH COUNCIL

CONSULTANT

Midpoint, Alençon Link,
Basingstoke, Hampshire,
RG21 7PP
T:
www.aecom.com

NOTES

GENERAL NOTES
1. THIS DOCUMENT IS TO BE READ IN CONJUNCTION WITH ALL OTHER RELEVANT DOCUMENTATION.
2. DO NOT SCALE FROM THIS DRAWING, USE ONLY PRINTED DIMENSIONS.
3. ALL DIMENSIONS IN MILLIMETRES, ALL CHAINAGES, LEVELS AND COORDINATES ARE IN METRES, UNLESS DEFINED OTHERWISE.
4. DEFENCE LENGTH/EXTENT SHOWN ARE APPROXIMATE. THE EXACT EXTENT OF THE TYPICAL CROSS SECTION IS TO BE CONFIRMED ON SITE WITH THE SUPERVISOR.
5. EXISTING PATH LEVELS VARIES ALONG DEFENCE LENGTH, AND BEACH LEVEL VARY SPATIALLY AND WITH TIME.
6. THIS DRAWING IS TO BE READ IN CONJUNCTION WITH DRM (LANG-ACM-ZZ-ZZ-RK-ZZ-000106) FOR ANY IDENTIFIED POTENTIAL RISKS.
7. ALSO REFER TO DRAWINGS:
   GENERAL ARRANGEMENT - #011101
   TYPICAL DETAILS - #051103

DRAWING SPECIFIC NOTES
8. DEFENCE ALIGNMENT DRAWN USING A COMBINATION OF TOPOGRAPHICAL SURVEY DATA PROVIDED BY COASTAL PARTNERS.
9. IDENTIFY ALL EXISTING DRAINAGE ACROSS FLOOD DEFENCE ALIGNMENT AND SEAL OR PROVIDE FLAP VALVES TO ENSURE DRAINAGE IS MAINTAINED.
10. THE SERVICE INFORMATION SHOWN HAS BEEN INFORMED BY DIGITAL MAPPING, GPR SURVEY, TOPOGRAPHICAL SURVEY, TRACING SURVEY AND CONVERSATIONS WITH UTILITY PROVIDERS. EXACT POSITIONS OF EXISTING SERVICES IS TO BE CONFIRMED ON SITE PRIOR TO WORKS COMMENCING. SOME LINES ARE KNOWN TO BE ABANDONED SEE ASSET REGISTER FOR DETAILS.
11. CONTRACTOR TO WORK WITH UTILITY COMPANY GUIDANCE FOR ALL UTILITY PROVISIONS AND DIVERSION WORKS.

ISSUE/REVISION

P01	21/11/23	100% Detailed Design
P02	08/02/24	Construction Issue
C01	08/02/24	Construction Issue
I/R	DATE	DESCRIPTION

ISSUE PURPOSE / SUITABILITY

Detail Design Authorised/Accepted

KEY PLAN



PROJECT NUMBER

60656877

SHEET TITLE

FRONTAGE 1A
MODEL SECTIONS
AND EXISTING UTILITIES

SHEET NUMBER

LANG-ACM-ZZ-F1A-DR-ZZ-031102

ISO A1 594mm x 841mm
Project Management Initials:
Designer: MB
Checked: CP
Approved: JScott
Drawn: ZC
Revision: C02

SAFETY HEALTH AND ENVIRONMENT INFORMATION


PLEASE REFER TO LANG-ACM-ZZ-F2-DR-ZZ-011201 FOR SHE INFORMATION.

LEGEND: EXISTING UTILITIES

- Unknown GPR
- Unknown RD
- GPR - British Telecommunications
- GPR - Water
- GPR - Foul Water
- GPR - Electricity Low Voltage
- Digital - Openreach (British Telecommunications)
- Digital - Portsmouth Water
- Digital - Scottish and Southern Electricity - HV
- Digital - Scottish and Southern Electricity - LV
- Digital - SGN (Southern Gas Networks)
- Digital - Southern Water (Foul Sewer)
- Digital - Virgin Media
- Digital - Hampshire County Council
- Tracing Survey - Southern Water (Storm Drain)
- Topographic - Manhole Covers and Frames
- Topographic - Telecommunications Equipment
- Topographic - Access and Inspection Chambers
- Topographic - Cast Iron Gullies
- Topographic - Water and Gas Valves
- Topographic - Underground Fire Hydrants


PROPOSED SCHEME FOOTPRINT:

- Frontage 1A
- Frontage 2

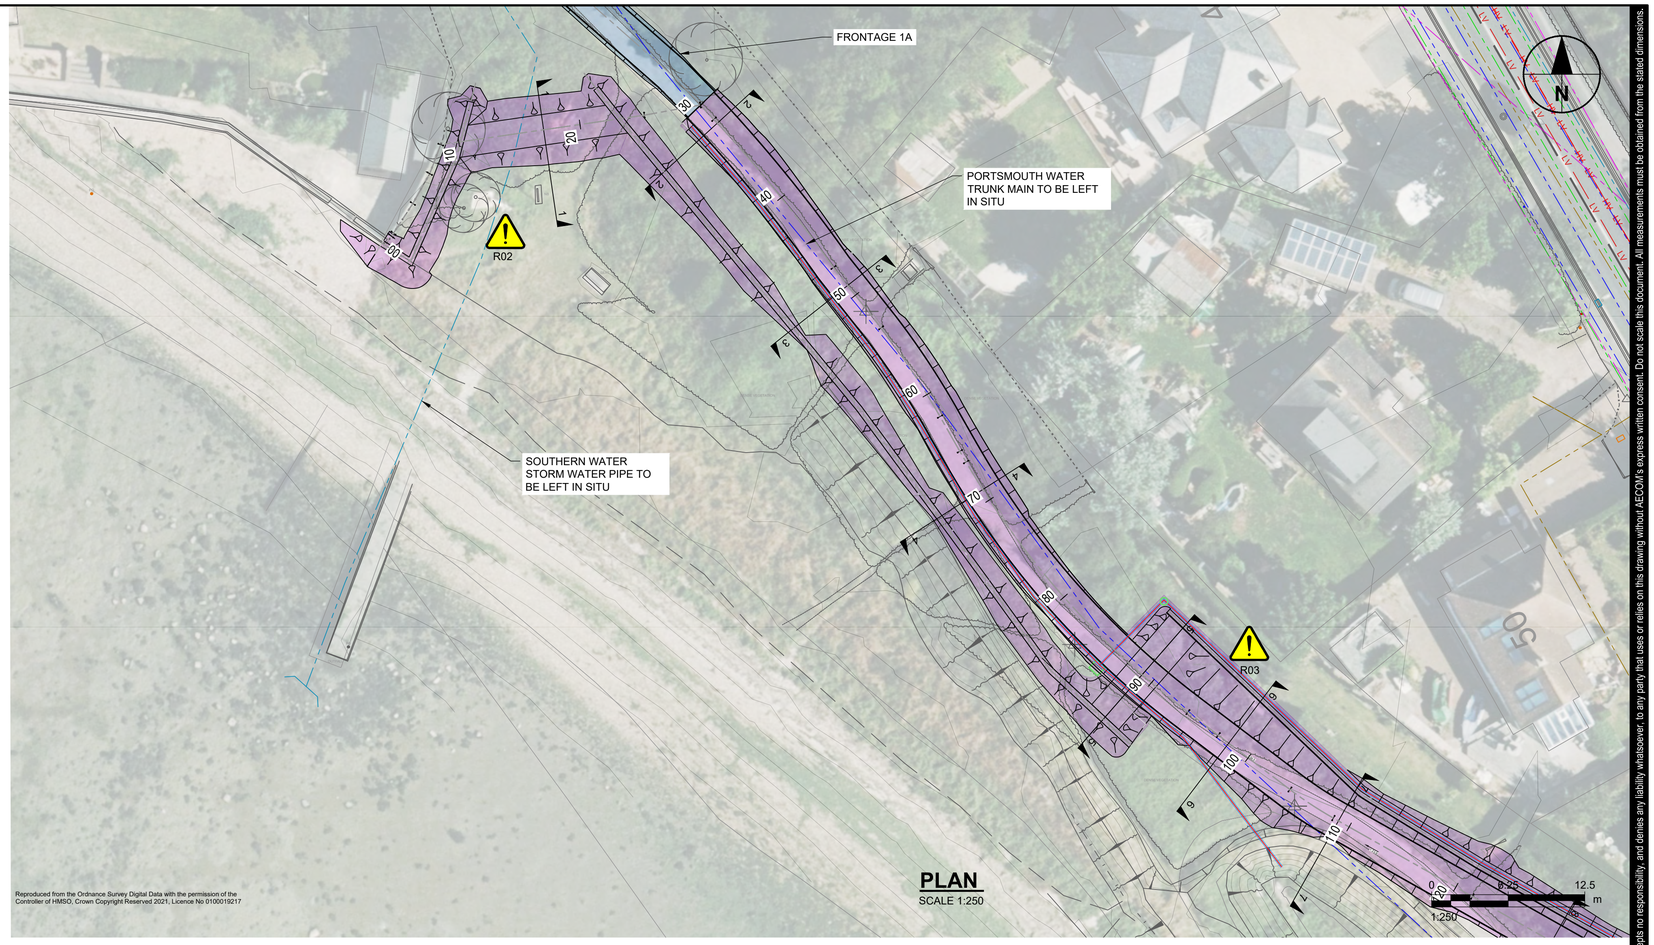


Reproduced from the Ordnance Survey Digital Data with the permission of the Controller of HMSO, Crown Copyright Reserved 2021, Licence No 0100019217


PLAN
SCALE 1:250

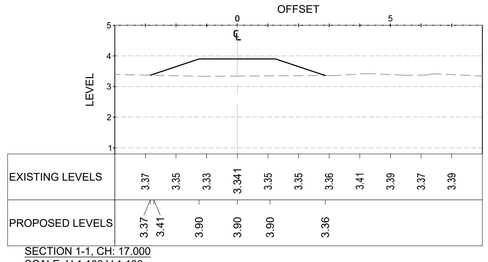


SECTION 1-1, CH: 17.000
SCALE: H 1:100,V 1:100

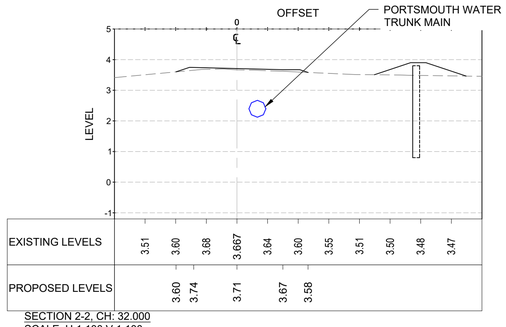


SECTION 2-2, CH: 32.000
SCALE: H 1:100,V 1:100

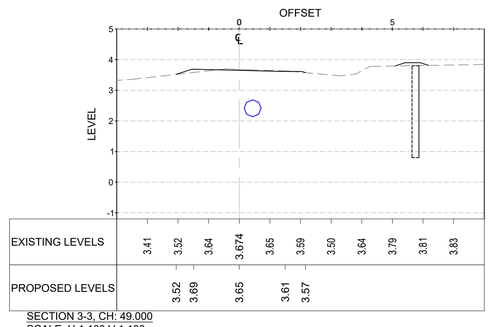


SECTION 3-3, CH: 49.000
SCALE: H 1:100,V 1:100

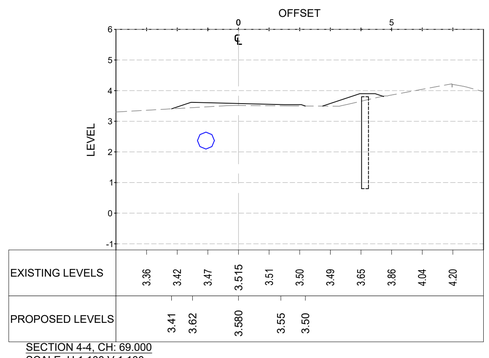


SECTION 4-4, CH: 69.000
SCALE: H 1:100,V 1:100

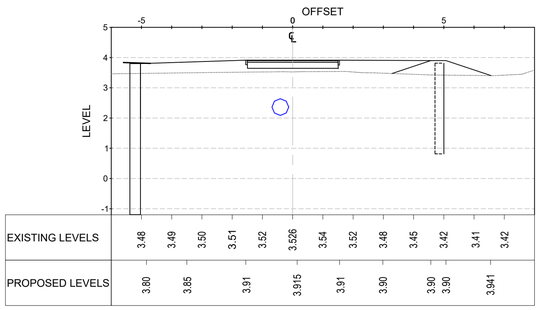

SECTION 5-5, CH: 89.307
SCALE: H 1:100,V 1:100

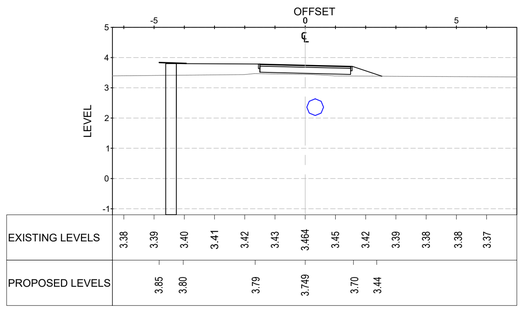

SECTION 6-6, CH: 98
SCALE: H 1:100,V 1:100

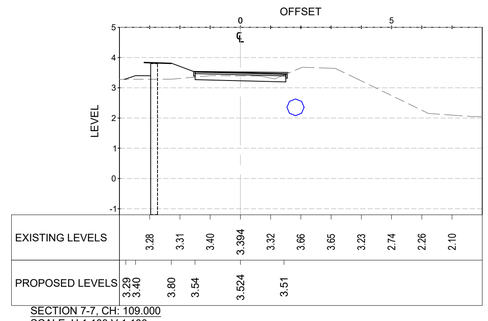

SECTION 7-7, CH: 109.000
SCALE: H 1:100,V 1:100

0 2.5 5 m
1:100

This drawing has been prepared for the use of AECOM's client. It may not be used, modified, reproduced or relied upon by third parties, except as agreed by AECOM or as required by law. AECOM accepts no responsibility, and denies any liability whatsoever, to any party that uses or relies on this drawing without AECOM's express written consent. Do not scale this document. All measurements must be obtained from the stated dimensions.

AECOM

PROJECT

Langstone Flood and Coastal Erosion Risk Management Scheme

CLIENT

HAVANT BOROUGH COUNCIL

CONSULTANT

Midpoint, Alençon Link,
Basingstoke, Hampshire,
RG21 7PP
T:
www.aecom.com

NOTES

GENERAL NOTES
1. THIS DOCUMENT IS TO BE READ IN CONJUNCTION WITH ALL OTHER RELEVANT DOCUMENTATION.
2. DO NOT SCALE FROM THIS DRAWING, USE ONLY PRINTED DIMENSIONS.
3. ALL DIMENSIONS IN MILLIMETRES, ALL CHAINAGES, LEVELS AND COORDINATES ARE IN METRES, UNLESS DEFINED OTHERWISE.
4. DEFENCE LENGTH/EXTENT SHOWN ARE APPROXIMATE. THE EXACT EXTENT OF THE TYPICAL CROSS SECTION IS TO BE CONFIRMED ON SITE WITH THE SUPERVISOR.
5. EXISTING PATH LEVELS VARIES ALONG DEFENCE LENGTH, AND BEACH LEVEL VARY SPATIALLY AND WITH TIME.
6. THIS DRAWING IS TO BE READ IN CONJUNCTION WITH THE RISK REGISTER (LANG-ACM-ZZ-ZZ-RK-ZZ-000106) FOR ANY IDENTIFIED POTENTIAL RISKS.
7. ALSO REFER TO DRAWINGS:
   GENERAL ARRANGEMENT - #011201
   MODEL CROSS SECTIONS - #031202 TO #031203
   TYPICAL DETAILS - #051204 TO #051206
   DRAINAGE - ##1041 TO ##1043

DRAWING SPECIFIC NOTES
8. DEFENCE ALIGNMENT DRAWN USING A COMBINATION OF TOPOGRAPHICAL SURVEY DATA PROVIDED BY COASTAL PARTNERS.
9. IDENTIFY ALL EXISTING DRAINAGE ACROSS FLOOD DEFENCE ALIGNMENT AND SEAL OR PROVIDE FLAP VALVES TO ENSURE DRAINAGE IS MAINTAINED.
10. THE SERVICE INFORMATION SHOWN HAS BEEN INFORMED BY DIGITAL MAPPING, GPR SURVEY, TOPOGRAPHICAL SURVEY, TRACING SURVEY AND CONVERSATIONS WITH UTILITY PROVIDERS. EXACT POSITIONS OF EXISTING SURVEYS IS TO BE CONFIRMED ON SITE PRIOR TO WORKS COMMENCING. SOME LINES ARE KNOWN TO BE ABANDONED SEE ASSET REGISTER FOR DETAILS.
11. CONTRACTOR TO WORK WITH UTILITY COMPANY GUIDANCE FOR ALL UTILITY PROVISIONS AND DIVERSION WORKS.

ISSUE/REVISION

P01	21/11/23	100% Detailed Design
P02	08/02/24	100% Detailed Design
C01	08/02/24	Construction Issue
P03	28/01/25	DRAFT
C02	28/01/25	FOR PLANNING
I/R	DATE	DESCRIPTION

ISSUE PURPOSE / SUITABILITY

Detail Design Authorised/Accepted

KEY PLAN



PROJECT NUMBER

60656877

SHEET TITLE

FRONTAGE 2
MODEL SECTIONS
AND EXISTING UTILITIES
SHEET 1

SHEET NUMBER

LANG-ACM-ZZ-F2-DR-ZZ-031202

NOT FOR CONSTRUCTION

Last saved by: COEZ (2025-02-03) Last Plotted: 2025-02-03
Filename: C:\pwwork\ngiaecom_ds09_uk_2020\d0454975\LANG-ACM-ZZ-F2-DR-ZZ-031202

ISO A1 594mm x 841mm
Project Management Initials: MB Designer: MB Checked: CP Approved: JScott Drawn: ZC
Revision: C02

SAFETY HEALTH AND ENVIRONMENT INFORMATION


PLEASE REFER TO LANG-ACM-ZZ-F2-DR-ZZ-011201 FOR SHE INFORMATION.

LEGEND: EXISTING UTILITIES

- Unknown GPR
- Unknown RD
- GPR - British Telecommunications
- GPR - Water
- GPR - Foul Water
- GPR - Electricity Low Voltage
- Digital - Openreach (British Telecommunications)
- Digital - Portsmouth Water
- Digital - Scottish and Southern Electricity - HV
- Digital - Scottish and Southern Electricity - LV
- Digital - SGN (Southern Gas Networks)
- Digital - Southern Water (Foul Sewer)
- Digital - Virgin Media
- Digital - Hampshire County Council
- Tracing Survey - Southern Water (Storm Drain)
- Topographic - Manhole Covers and Frames
- Topographic - Telecommunications Equipment
- Topographic - Access and Inspection Chambers
- Topographic - Cast Iron Gullies
- Topographic - Water and Gas Valves
- Topographic - Underground Fire Hydrants


PROPOSED SCHEME FOOTPRINT:

- Frontage 1A
- Frontage 2
- Frontage 3

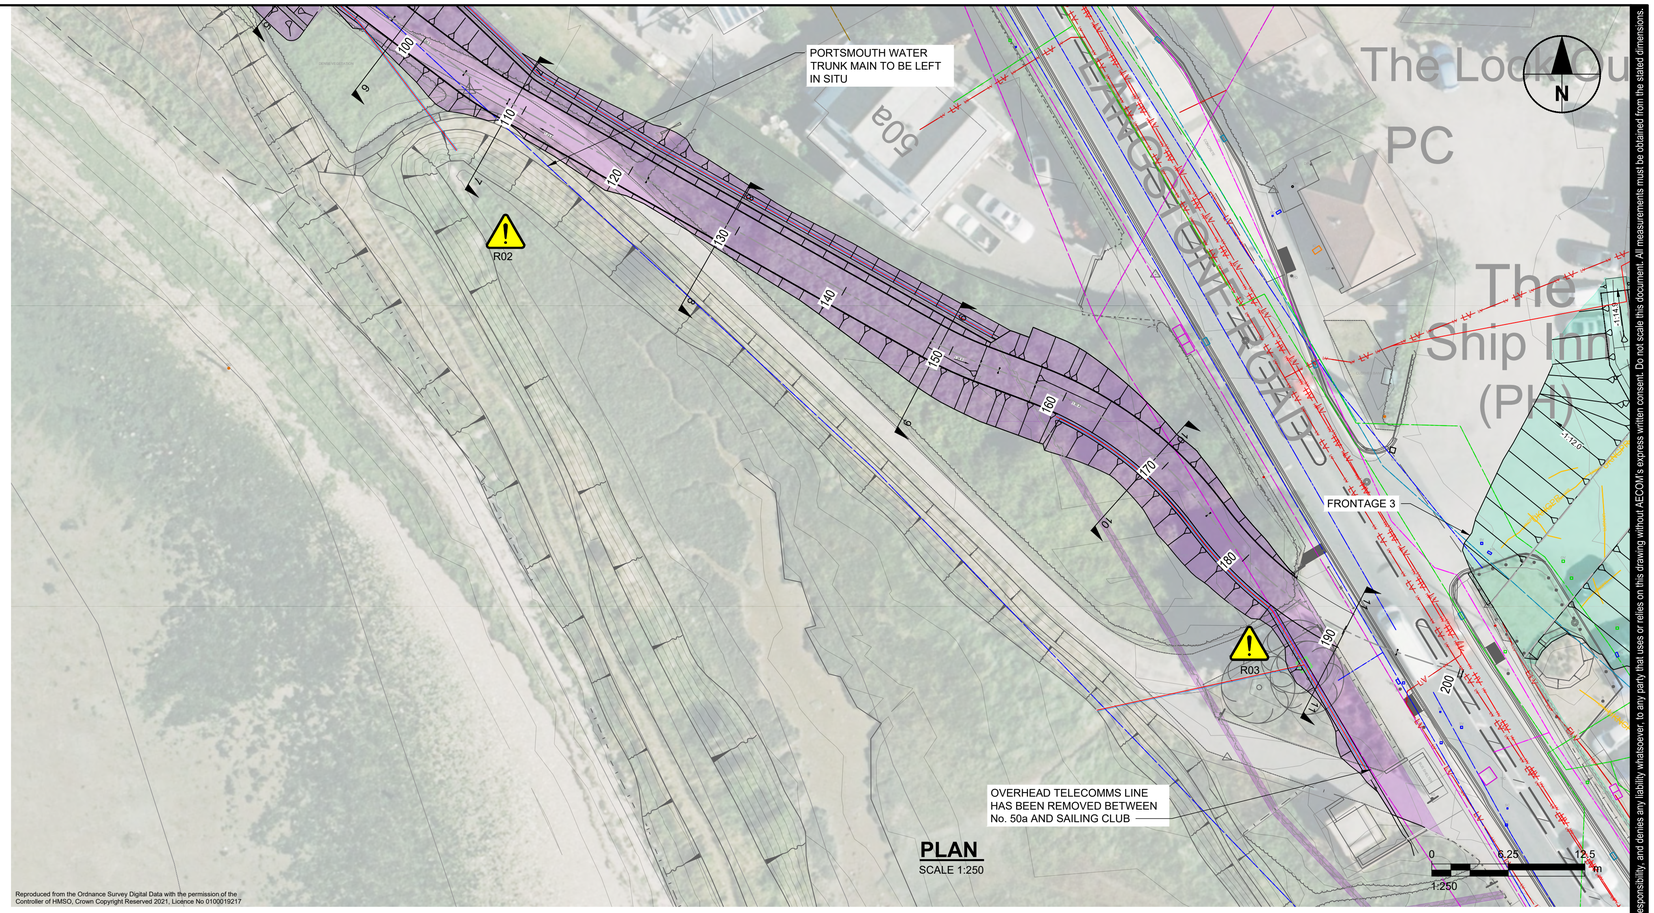


Reproduced from the Ordnance Survey Digital Data with the permission of the Controller of HMSO, Crown Copyright Reserved 2021, Licence No 0100019217


PLAN
SCALE 1:250

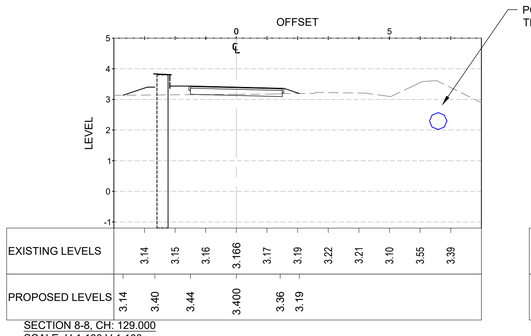


SECTION 8-8, CH: 129.000
SCALE: H 1:100,V 1:100

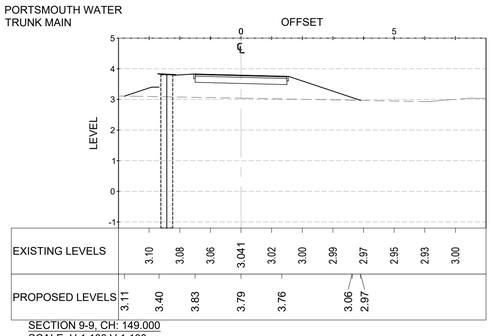


SECTION 9-9, CH: 149.000
SCALE: H 1:100,V 1:100

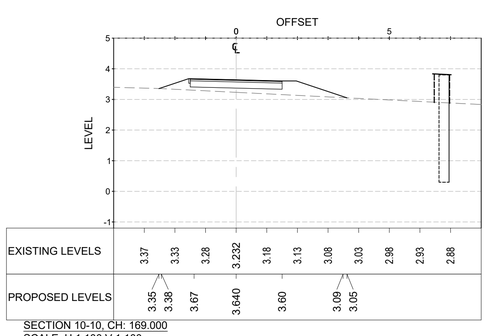

SECTION 10-10, CH: 169.000
SCALE: H 1:100,V 1:100

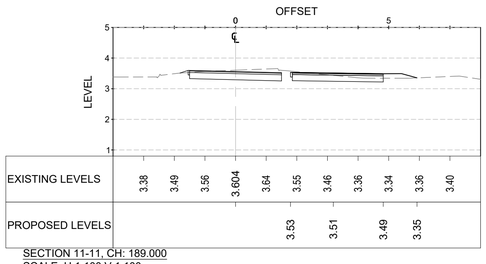

SECTION 11-11, CH: 189.000
SCALE: H 1:100,V 1:100

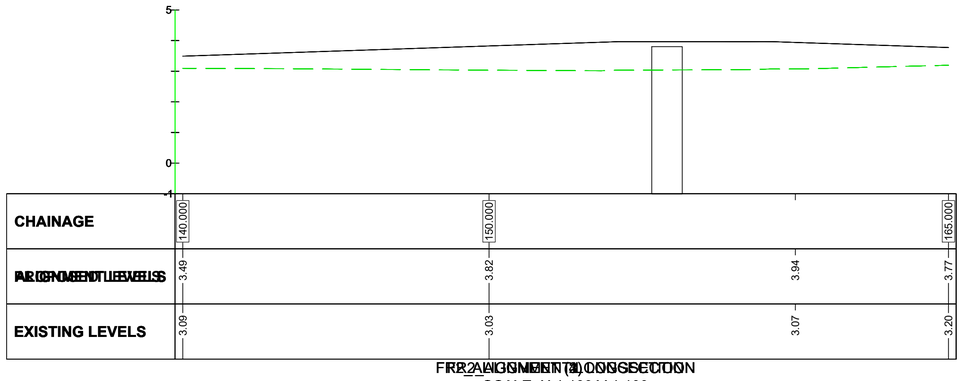

FRONTAGE 2 CROSS SECTION
SCALE: H 1:100,V 1:100

0 2.5 5 m
1:100

AECOM

PROJECT

Langstone Flood and Coastal Erosion Risk Management Scheme

CLIENT

HAVANT BOROUGH COUNCIL

CONSULTANT

AECOM
Midpoint, Alençon Link,
Basingstoke, Hampshire,
RG21 7PP
T:
www.aecom.com

NOTES

GENERAL NOTES
1. THIS DOCUMENT IS TO BE READ IN CONJUNCTION WITH ALL OTHER RELEVANT DOCUMENTATION.
2. DO NOT SCALE FROM THIS DRAWING, USE ONLY PRINTED DIMENSIONS.
3. ALL DIMENSIONS IN MILLIMETRES, ALL CHAINAGES, LEVELS AND COORDINATES ARE IN METRES, UNLESS DEFINED OTHERWISE.
4. DEFENCE LENGTH/EXTENT SHOWN ARE APPROXIMATE. THE EXACT EXTENT OF THE TYPICAL CROSS SECTION IS TO BE CONFIRMED ON SITE WITH THE SUPERVISOR.
5. EXISTING PATH LEVELS VARIES ALONG DEFENCE LENGTH, AND BEACH LEVEL VARY SPATIALLY AND WITH TIME.
6. THIS DRAWING IS TO BE READ IN CONJUNCTION WITH THE RISK REGISTER (LANG-ACM-ZZ-ZZ-RK-ZZ-000106) FOR ANY IDENTIFIED POTENTIAL RISKS.
7. ALSO REFER TO DRAWINGS:
GENERAL ARRANGEMENT - #011201
MODEL CROSS SECTIONS - #031202 TO #031203
TYPICAL DETAILS - #051204 TO #051206
DRAINAGE - ##1041 TO ##1043

DRAWING SPECIFIC NOTES
8. DEFENCE ALIGNMENT DRAWN USING A COMBINATION OF TOPOGRAPHICAL SURVEY DATA PROVIDED BY COASTAL PARTNERS.
9. IDENTIFY ALL EXISTING DRAINAGE ACROSS FLOOD DEFENCE ALIGNMENT AND SEAL OR PROVIDE FLAP VALVES TO ENSURE DRAINAGE IS MAINTAINED.
10. THE SERVICE INFORMATION SHOWN HAS BEEN INFORMED BY DIGITAL MAPPING, GPR SURVEY, TOPOGRAPHICAL SURVEY, TRACING SURVEY AND CONVERSATIONS WITH UTILITY PROVIDERS. EXACT POSITIONS OF EXISTING SURVEYS IS TO BE CONFIRMED ON SITE PRIOR TO WORKS COMMENCING. SOME LINES ARE KNOWN TO BE ABANDONED SEE ASSET REGISTER FOR DETAILS.
11. CONTRACTOR TO WORK WITH UTILITY COMPANY GUIDANCE FOR ALL UTILITY PROVISIONS AND DIVERSION WORKS.

ISSUE/REVISION

P01	21/11/23	100% Detailed Design
P02	08/02/24	100% Detailed Design
C01	08/02/24	Construction Issue
P03	28/01/25	DRAFT
C02	28/01/25	FOR PLANNING
I/R	DATE	DESCRIPTION

ISSUE PURPOSE / SUITABILITY

Detail Design Authorised/Accepted

KEY PLAN



PROJECT NUMBER

60656877

SHEET TITLE

FRONTAGE 2
MODEL SECTIONS
AND EXISTING UTILITIES
SHEET 2

SHEET NUMBER

LANG-ACM-ZZ-F2-DR-ZZ-031203

NOT FOR CONSTRUCTION

This drawing has been prepared for the use of AECOM's client. It may not be used, modified, reproduced or relied upon by third parties, except as agreed by AECOM or as required by law. AECOM accepts no responsibility, and denies any liability whatsoever, to any party that uses or relies on this drawing without AECOM's express written consent. Do not scale this document. All measurements must be obtained from the stated dimensions.


Last saved by: COEZ (2025-02-03) Last Plotted: 2025-02-03
Filename: C:\pw\working\aecom_ds09_uk_2020\d0454975\LANG-ACM-ZZ-F2-DR-ZZ-031203

ISO A1 594mm x 841mm
Drawn: KG
Approved: JScott
Checked: CP
Designer: HR
Project Management Initials:
Revision: C01


LEGEND: EXISTING UTILITIES

- Unknown GPR
- Unknown RD
- GPR - British Telecommunications
- GPR - Water
- GPR - Foul Water
- GPR - Electricity Low Voltage
- Digital - Openreach (British Telecommunications)
- Digital - Portsmouth Water
- Digital - Scottish and Southern Electricity - HV
- Digital - Scottish and Southern Electricity - LV
- Digital - SGN (Southern Gas Networks)
- Digital - Southern Water (Foul Sewer)
- Digital - Virgin Media
- Digital - Hampshire County Council
- Tracing Survey - Southern Water (Storm Drain)
- Topographic - Manhole Covers and Frames
- Topographic - Telecommunications Equipment
- Topographic - Access and Inspection Chambers
- Topographic - Cast Iron Gullies
- Topographic - Water and Gas Valves
- Topographic - Underground Fire Hydrants

PROPOSED SCHEME FOOTPRINT:
- Frontage 2
- Frontage 3

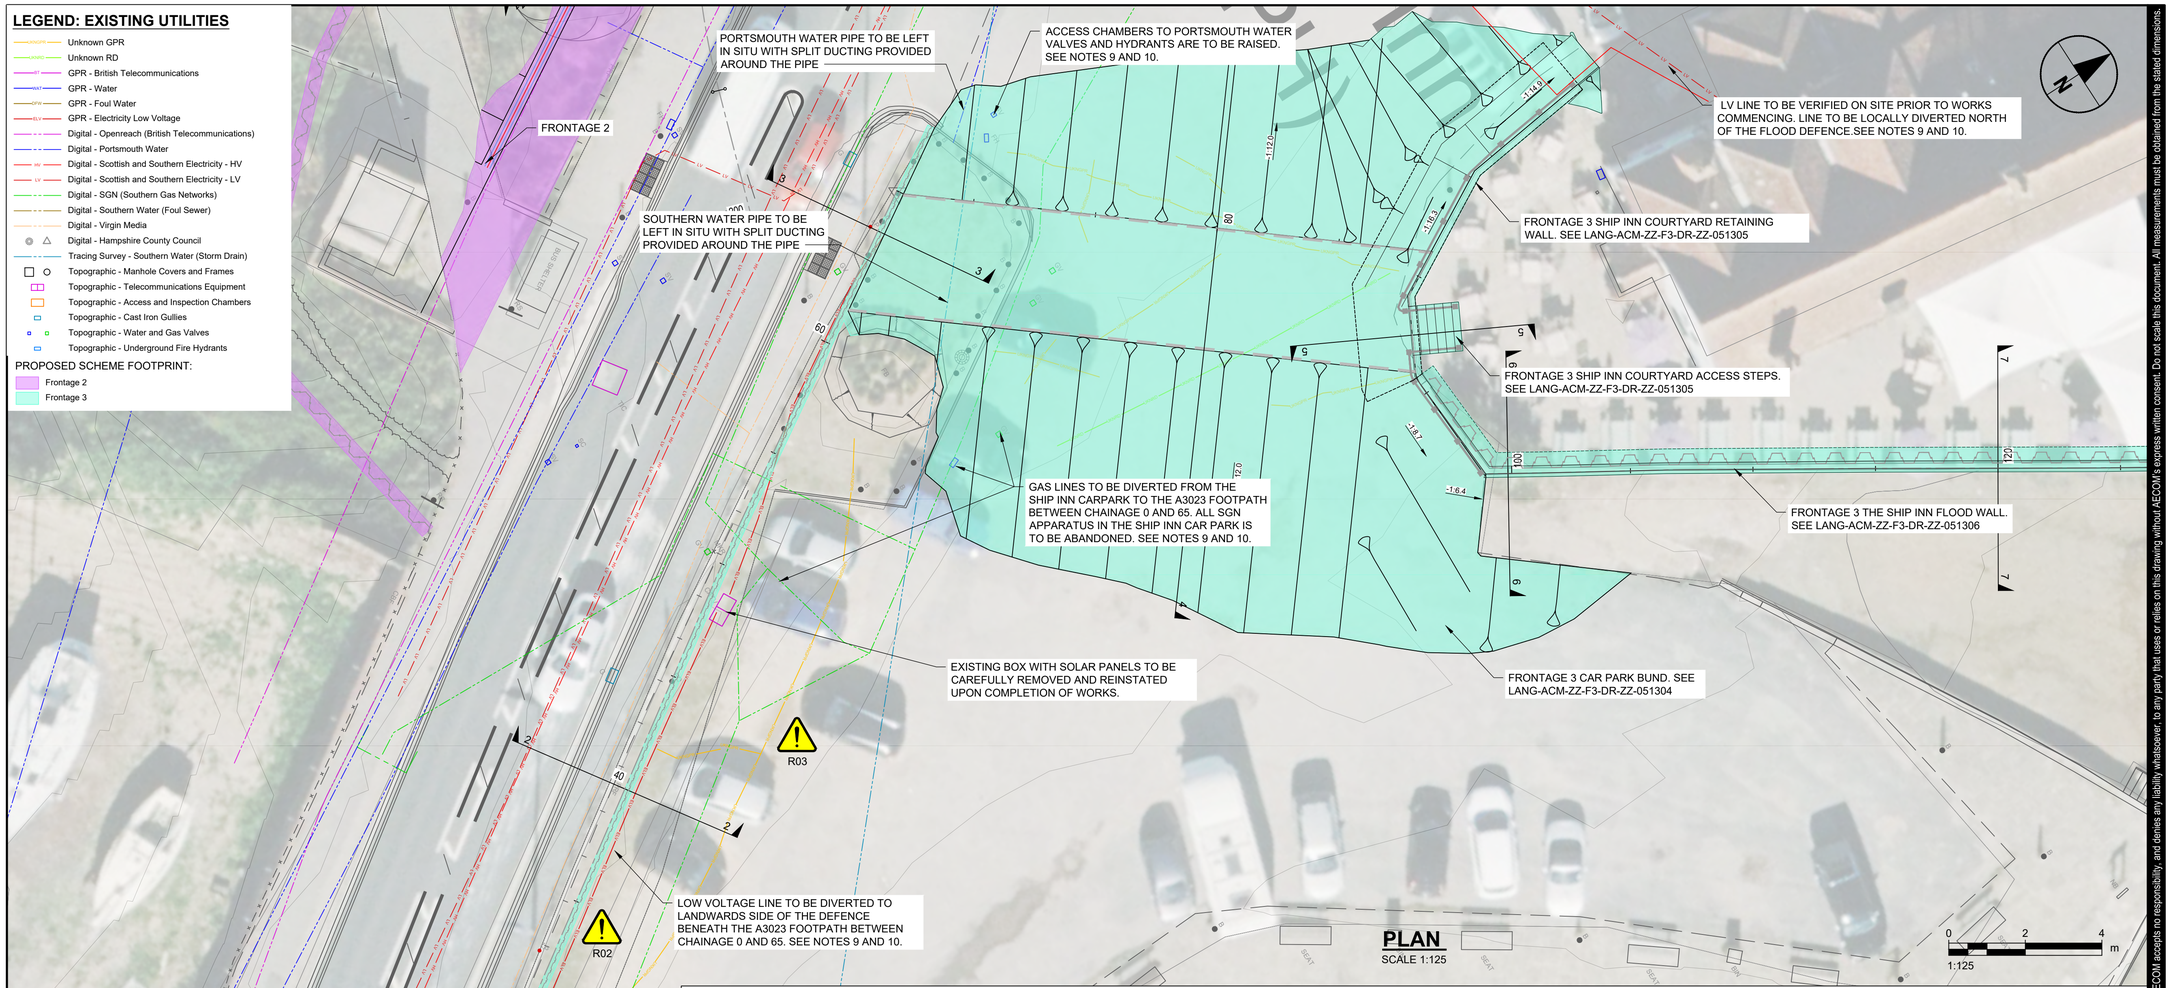

PLAN
SCALE 1:125

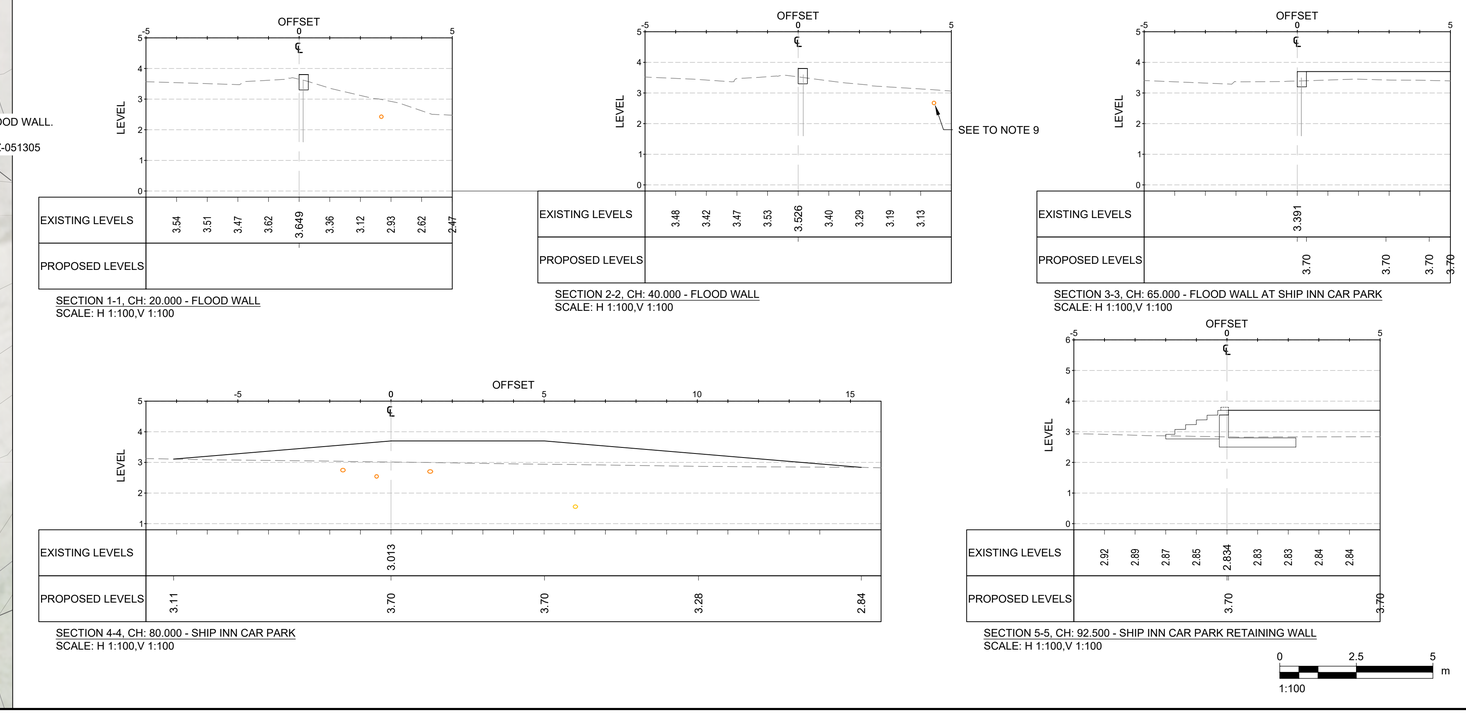

SAFETY HEALTH AND ENVIRONMENT INFORMATION

PLEASE REFER TO LANG-ACM-ZZ-F3-DR-ZZ-011301 FOR SHE INFORMATION.

Reproduced from the Ordnance Survey Digital Data with the permission of the Controller of HMSO, Crown Copyright Reserved 2021. Licence No:0100019217

Last saved by: KEVIN.GABB(2024-03-12) Last Plotted: 2024-03-13
Filename: C:\pwworking\aecom_d509_uk_2020\d0454975\LANG-ACM-ZZ-F3-DR-ZZ-031302

This drawing has been prepared for the use of AECOM's client. It may not be used, modified, reproduced or relied upon by third parties, except as agreed by AECOM or as required by law. AECOM accepts no responsibility, and denies any liability whatsoever, to any party that uses or relies on this drawing without AECOM's express written consent. Do not scale this document. All measurements must be obtained from the stated dimensions.

AECOM

PROJECT

Langstone Flood and Coastal Erosion Risk Management Scheme

CLIENT

HAVANT BOROUGH COUNCIL

CONSULTANT

Midpoint, Alençon Link,
Basingstoke, Hampshire,
RG21 7PP
T:
www.aecom.com

NOTES

GENERAL NOTES
1. THIS DOCUMENT IS TO BE READ IN CONJUNCTION WITH ALL OTHER RELEVANT DOCUMENTATION.
2. DO NOT SCALE FROM THIS DRAWING, USE ONLY PRINTED DIMENSIONS.
3. ALL DIMENSIONS IN MILLIMETRES, ALL CHAINAGES, LEVELS AND COORDINATES ARE IN METRES, UNLESS DEFINED OTHERWISE.
4. DEFENCE LENGTH/EXTENT SHOWN ARE APPROXIMATE. THE EXACT EXTENT OF THE TYPICAL CROSS SECTION IS TO BE CONFIRMED ON SITE WITH THE SUPERVISOR.
5. EXISTING PATH LEVELS VARIES ALONG DEFENCE LENGTH, AND BEACH LEVEL VARY SPATIALLY AND WITH TIME.
6. THIS DRAWING IS TO BE READ IN CONJUNCTION WITH THE RISK REGISTER (LANG-ACM-ZZ-ZZ-RK-ZZ-000106) FOR ANY IDENTIFIED POTENTIAL RISKS.
7. ALSO REFER TO DRAWINGS:
   GENERAL ARRANGEMENT - #011301
   TYPICAL DETAILS - #051304 TO #051306
   REBAR DETAILS - #081930 TO ##

DRAWING SPECIFIC NOTES
8. DEFENCE ALIGNMENT HAS BEEN DETERMINED FROM TOPOGRAPHICAL SURVEY AND LASER SCAN DATA PROVIDED BY COASTAL PARTNERS.
9. THE SERVICE INFORMATION SHOWN HAS BEEN INFORMED BY BY DIGITAL MAPPING, GPR SURVEY, TOPOGRAPHICAL SURVEY AND CONVERSATIONS WITH UTILITY PROVIDERS. EXACT POSITIONS OF EXISTING SERVICES IS TO BE CONFIRMED ON SITE PRIOR TO WORKS COMMENCING. SOME LINES ARE KNOWN TO BE ABANDONED SEE ASSET REGISTER TO DETAILS.
10. CONTRACTOR TO WORK WITHIN UTILITY COMPANY GUIDANCE FOR ALL UTILITY PROVISIONS AND DIVERSION WORKS.

ISSUE/REVISION

P01	21/11/23	100% Detailed Design
P02	08/02/24	100% Detailed Design
C01	08/02/24	Construction Issue
I/R	DATE	DESCRIPTION

ISSUE PURPOSE / SUITABILITY

Detail Design Authorised/Accepted

KEY PLAN



PROJECT NUMBER

60656877


SHEET TITLE

FRONTAGE 3
MODEL SECTIONS
AND EXISTING UTILITIES
SHEET 1

SHEET NUMBER

LANG-ACM-ZZ-F3-DR-ZZ-031302


Project Management Initials: Designer: HR Checked: CP Approved: JScott Drawn: KG ISO A1 594mm x 841mm
Revision: C01

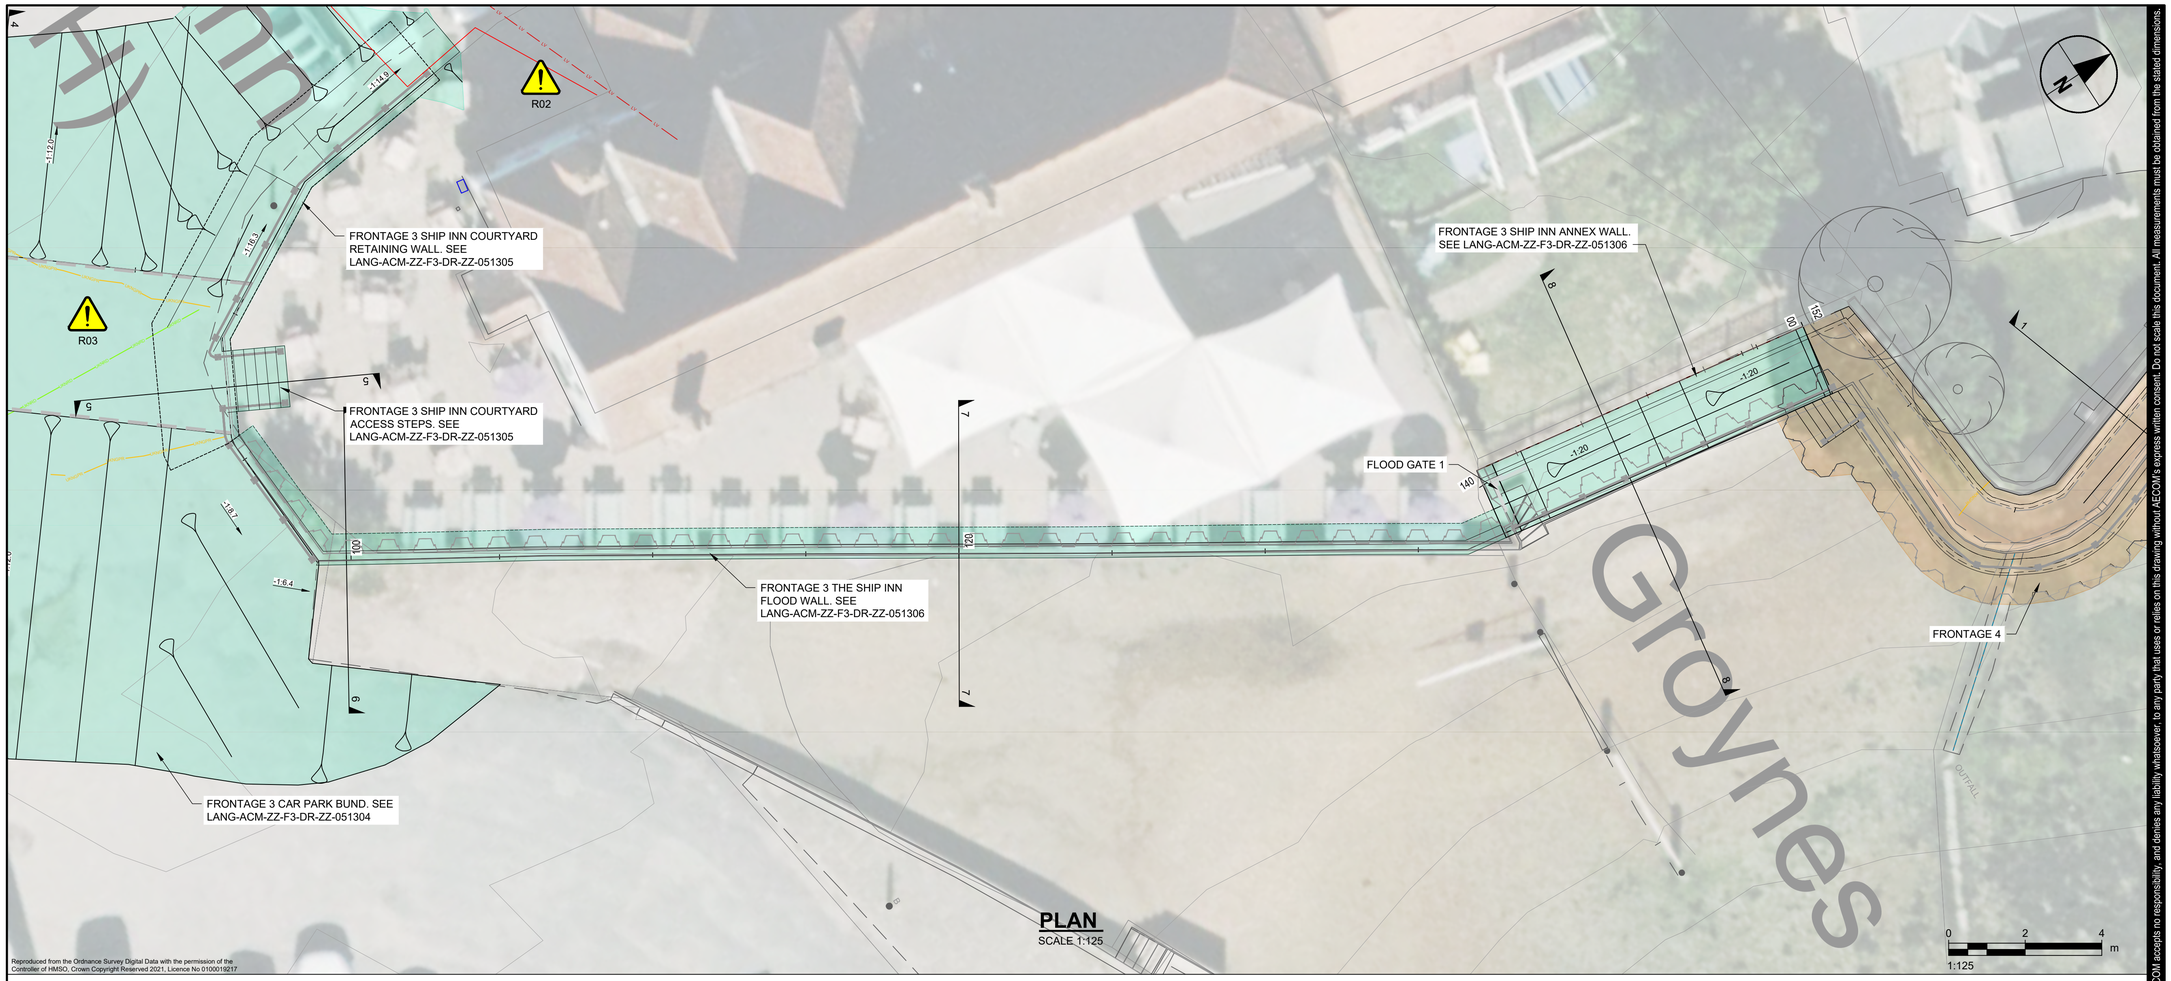


PLAN
SCALE 1:125

Reproduced from the Ordnance Survey Digital Data with the permission of the Controller of HMSO, Crown Copyright Reserved 2021, Licence No 0100019217


0 2 4 m
1:125

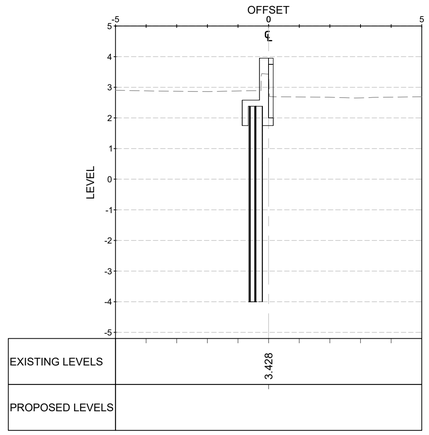

SECTION 6-6, CH: 100.000 - SHEET PILE WALL
SCALE: H 1:100,V 1:100

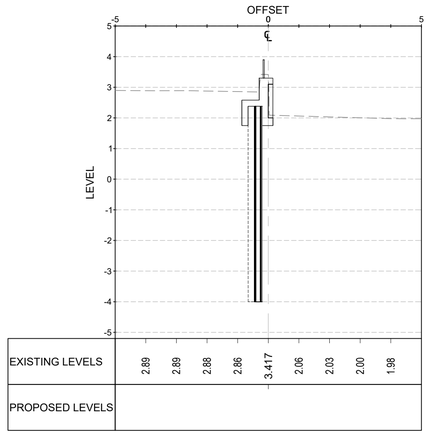

SECTION 7-7, CH: 120.000 - SHEET PILE WALL
SCALE: H 1:100,V 1:100

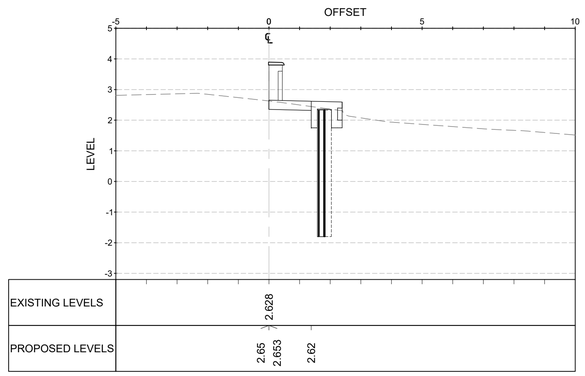

SECTION 8-8, CH: 145.000 - SHIP INN ANNEX
SCALE: H 1:100,V 1:100

LEGEND: EXISTING UTILITIES

- Unknown GPR
- Unknown RD
- GPR - British Telecommunications
- GPR - Water
- GPR - Foul Water
- GPR - Electricity Low Voltage
- Digital - Openreach (British Telecommunications)
- Digital - Portsmouth Water
- Digital - Scottish and Southern Electricity - HV
- Digital - Scottish and Southern Electricity - LV
- Digital - SGN (Southern Gas Networks)
- Digital - Southern Water (Foul Sewer)
- Digital - Virgin Media
- Digital - Hampshire County Council
- Tracing Survey - Southern Water (Storm Drain)
- Topographic - Manhole Covers and Frames
- Topographic - Telecommunications Equipment
- Topographic - Access and Inspection Chambers
- Topographic - Cast Iron Gullies
- Topographic - Water and Gas Valves
- Topographic - Underground Fire Hydrants

PROPOSED SCHEME FOOTPRINT:
- Frontage 2
- Frontage 3

0 2.5 5 m
1:100

SAFETY HEALTH AND ENVIRONMENT INFORMATION

PLEASE REFER TO LANG-ACM-ZZ-F3-DR-ZZ-011301 FOR SHE INFORMATION.

Last saved by: KEVIN.GABB(2024-03-12) Last Plotted: 2024-03-13
Filename: C:\pwworking\aecom_ds09_uk_2020\d0454975\LANG-ACM-ZZ-F3-DR-ZZ-031303

This drawing has been prepared for the use of AECOM's client. It may not be used, modified, reproduced or relied upon by third parties, except as agreed by AECOM or as required by law. AECOM accepts no responsibility, and denies any liability whatsoever, to any party that uses or relies on this drawing without AECOM's express written consent. Do not scale this document. All measurements must be obtained from the stated dimensions.

AECOM

PROJECT

Langstone Flood and Coastal Erosion Risk Management Scheme

CLIENT

HAVANT BOROUGH COUNCIL

CONSULTANT

Midpoint, Alençon Link,
Basingstoke, Hampshire,
RG21 7PP
T:
www.aecom.com

NOTES

GENERAL NOTES
1. THIS DOCUMENT IS TO BE READ IN CONJUNCTION WITH ALL OTHER RELEVANT DOCUMENTATION.
2. DO NOT SCALE FROM THIS DRAWING, USE ONLY PRINTED DIMENSIONS.
3. ALL DIMENSIONS IN MILLIMETRES, ALL CHAINAGES, LEVELS AND COORDINATES ARE IN METRES, UNLESS DEFINED OTHERWISE.
4. DEFENCE LENGTH/EXTENT SHOWN ARE APPROXIMATE. THE EXACT EXTENT OF THE TYPICAL CROSS SECTION IS TO BE CONFIRMED ON SITE WITH THE SUPERVISOR.
5. EXISTING PATH LEVELS VARIES ALONG DEFENCE LENGTH, AND BEACH LEVEL VARY SPATIALLY AND WITH TIME.
6. THIS DRAWING IS TO BE READ IN CONJUNCTION WITH THE RISK REGISTER (LANG-ACM-ZZ-ZZ-RK-ZZ-000106) FOR ANY IDENTIFIED POTENTIAL RISKS.
7. ALSO REFER TO DRAWINGS:
   GENERAL ARRANGEMENT - #011301
   TYPICAL DETAILS - #051304 TO #051306
   REBAR DETAILS - #081930 TO ##

DRAWING SPECIFIC NOTES
8. DEFENCE ALIGNMENT HAS BEEN DETERMINED FROM TOPOGRAPHICAL SURVEY AND LASER SCAN DATA PROVIDED BY COASTAL PARTNERS.
9. THE SERVICE INFORMATION SHOWN HAS BEEN INFORMED BY BY DIGITAL MAPPING, GPR SURVEY, TOPOGRAPHICAL SURVEY AND CONVERSATIONS WITH UTILITY PROVIDERS. EXACT POSITIONS OF EXISTING SERVICES IS TO BE CONFIRMED ON SITE PRIOR TO WORKS COMMENCING. SOME LINES ARE KNOWN TO BE ABANDONED SEE ASSET REGISTER TO DETAILS .
10. CONTRACTOR TO WORK WITHIN UTILITY COMPANY GUIDANCE FOR ALL UTILITY PROVISIONS AND DIVERSION WORKS.

ISSUE/REVISION

P01	21/11/23	100% Detailed Design
P02	08/02/24	100% Detailed Design
C01	08/02/24	Construction Issue
I/R	DATE	DESCRIPTION

ISSUE PURPOSE / SUITABILITY

Detail Design Authorised/Accepted

KEY PLAN



PROJECT NUMBER

60656877


SHEET TITLE

FRONTAGE 3
MODEL SECTIONS
AND EXISTING UTILITIES
SHEET 2

SHEET NUMBER

LANG-ACM-ZZ-F3-DR-ZZ-031303

ISO A1 594mm x 841mm
Project Management Initials:
Designer: HR
Checked: CP
Approved: JScott
Drawn: KG
Revision: C02

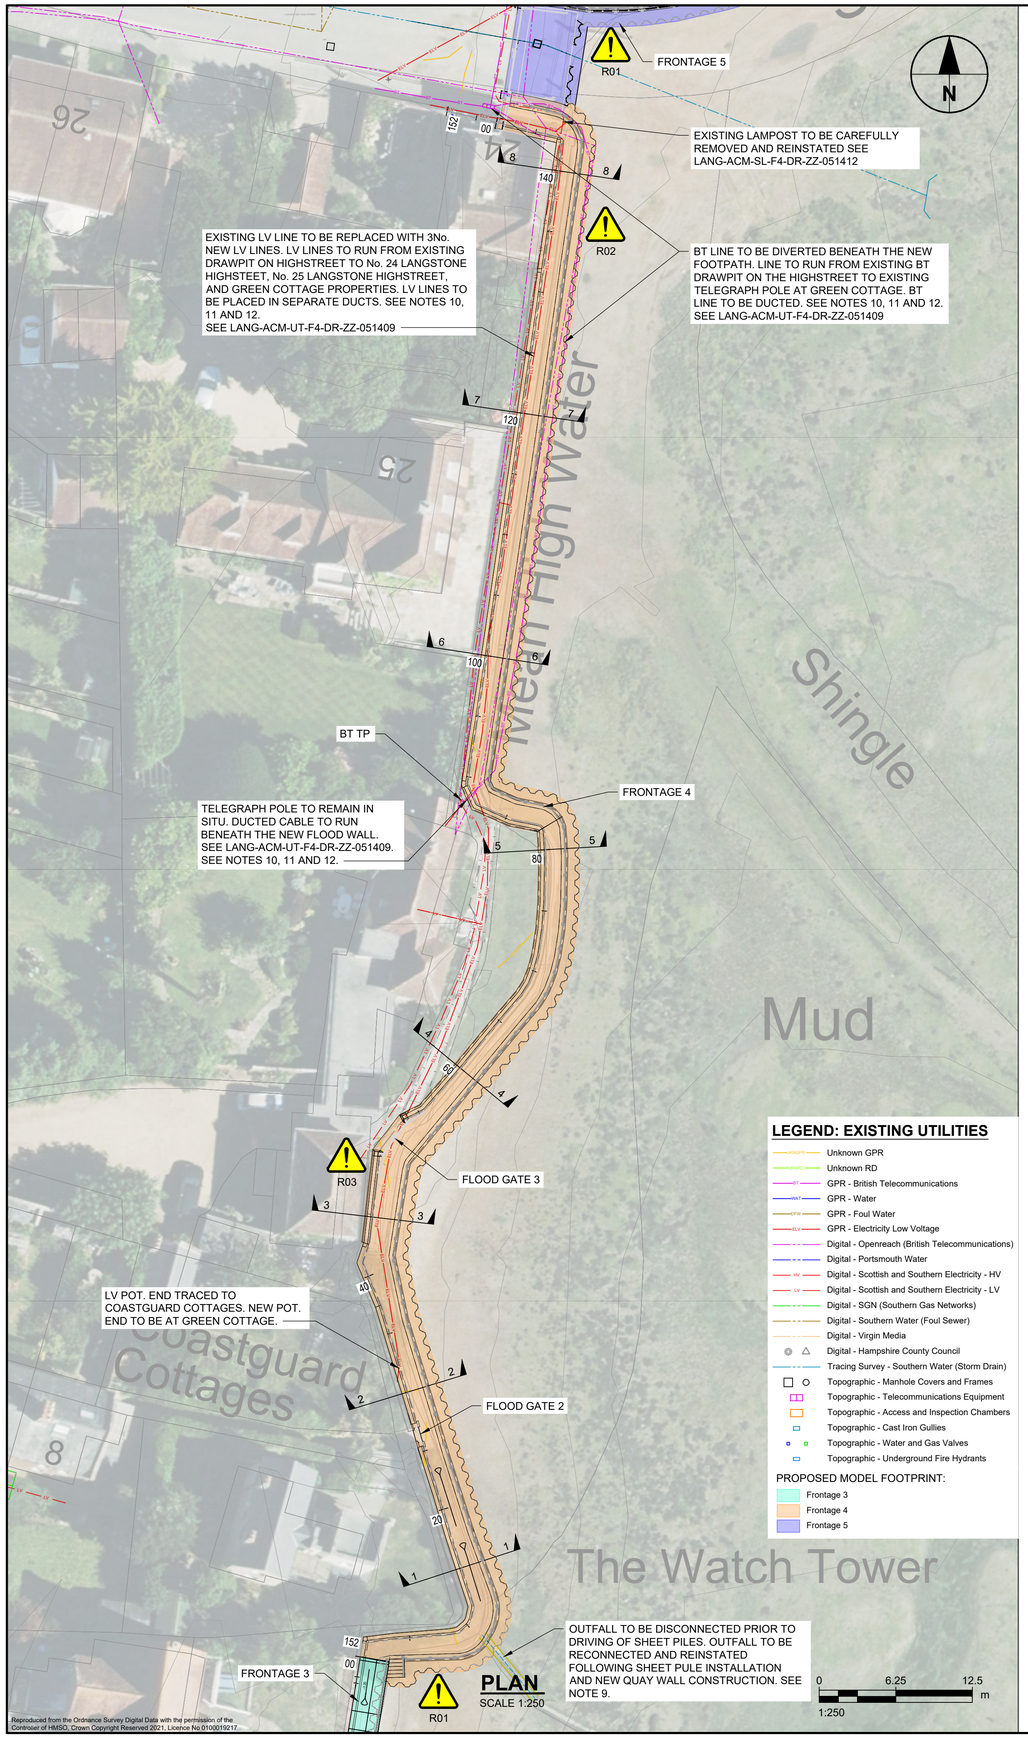

PLAN
SCALE 1:250

0 6.25 12.5 m
1:250


LEGEND: EXISTING UTILITIES

- Unknown GPR
- Unknown RD
- GPR - British Telecommunications
- GPR - Water
- GPR - Foul Water
- GPR - Electricity Low Voltage
- Digital - Openreach (British Telecommunications)
- Digital - Portsmouth Water
- Digital - Scottish and Southern Electricity - HV
- Digital - Scottish and Southern Electricity - LV
- Digital - SGN (Southern Gas Networks)
- Digital - Southern Water (Foul Sewer)
- Digital - Virgin Media
- Digital - Hampshire County Council
- Tracing Survey - Southern Water (Storm Drain)
- Topographic - Manhole Covers and Frames
- Topographic - Telecommunications Equipment
- Topographic - Access and Inspection Chambers
- Topographic - Cast Iron Gullies
- Topographic - Water and Gas Valves
- Topographic - Underground Fire Hydrants


PROPOSED MODEL FOOTPRINT:

- Frontage 3
- Frontage 4
- Frontage 5


Reproduced from the Ordnance Survey Digital Data with the permission of the Controller of HMSO, Crown Copyright Reserved 2021, Licence No.0100019217.

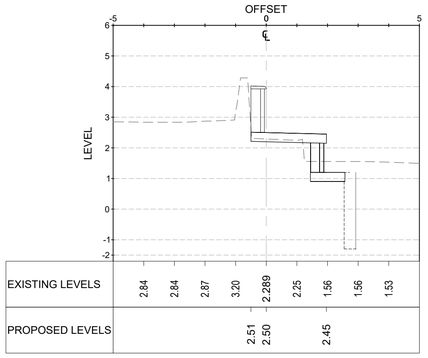


SECTION 1-1, CH: 15.000 - WATCHTOWER
SCALE: H 1:100,V 1:100

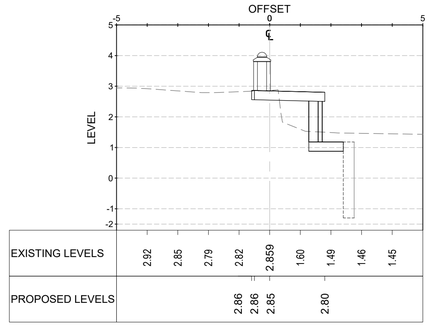


SECTION 5-5, CH: 80.000 - GREEN COTTAGE
SCALE: H 1:100,V 1:100

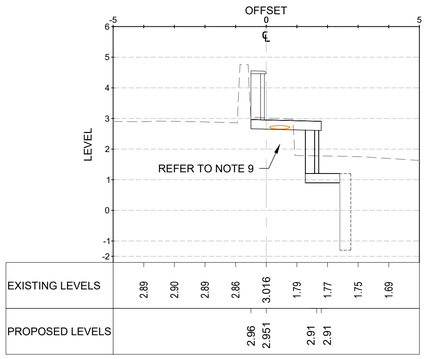


SECTION 2-2, CH: 30.000 - WATCHTOWER
SCALE: H 1:100,V 1:100

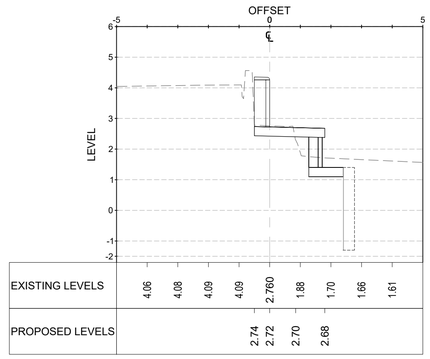


SECTION 6-6, CH: 100.000 - FLINT WALL
SCALE: H 1:100,V 1:100

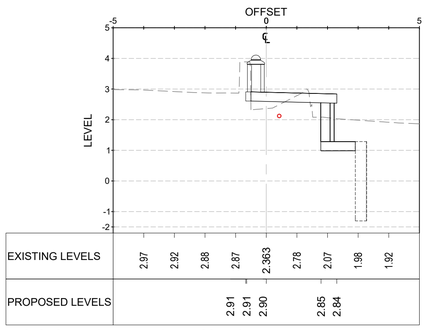


SECTION 3-3, CH: 45.000 - GREEN COTTAGE ANNEX
SCALE: H 1:100,V 1:100

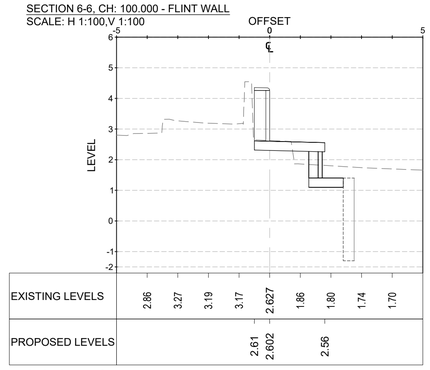

SECTION 7-7, CH: 120.000 - FLINT WALL
SCALE: H 1:100,V 1:100

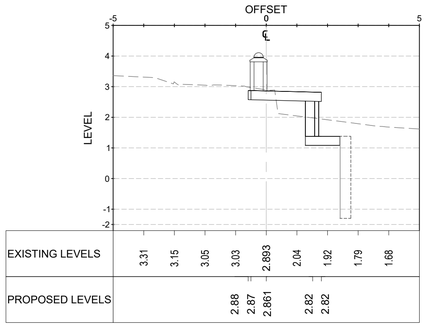

SECTION 4-4, CH: 60.000 - GREEN COTTAGE
SCALE: H 1:100,V 1:100

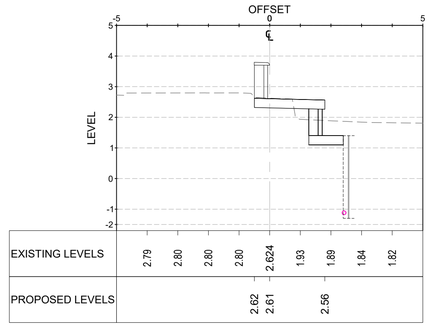

SECTION 8-8, CH: 140.000 - WINKLEMARKET
SCALE: H 1:100,V 1:100

SAFETY HEALTH AND ENVIRONMENT INFORMATION

PLEASE REFER TO LANG-ACM-ZZ-F4-DR-ZZ-011401 FOR SHE INFORMATION.

0 2.5 5 m
1:100

This drawing has been prepared for the use of AECOM's client. It may not be used, modified, reproduced or relied upon by third parties, except as agreed by AECOM or as required by law. AECOM accepts no responsibility, and denies any liability whatsoever, to any party that uses or relies on this drawing without AECOM's express written consent. Do not scale this document. All measurements must be obtained from the stated dimensions.

AECOM

PROJECT

Langstone Flood and Coastal Erosion Risk Management Scheme

CLIENT

HAVANT BOROUGH COUNCIL

CONSULTANT

Midpoint, Alençon Link,
Basingstoke, Hampshire,
RG21 7PP
T:
www.aecom.com

NOTES

GENERAL NOTES

1. THIS DOCUMENT IS TO BE READ IN CONJUNCTION WITH ALL OTHER RELEVANT DOCUMENTATION.
2. DO NOT SCALE FROM THIS DRAWING, USE ONLY PRINTED DIMENSIONS.
3. ALL DIMENSIONS IN MILLIMETRES, ALL CHAINAGES, LEVELS AND COORDINATES ARE IN METRES, UNLESS DEFINED OTHERWISE.
4. DEFENCE LENGTHIEXTENT SHOWN ARE APPROXIMATE. THE EXACT EXTENT OF THE TYPICAL CROSS SECTION IS TO BE CONFIRMED ON SITE WITH THE SUPERVISOR.
5. EXISTING PATH LEVELS VARIES ALONG DEFENCE LENGTH, AND BEACH LEVEL VARY SPATIALLY AND WITH TIME.
6. THIS DRAWING IS TO BE READ IN CONJUNCTION WITH DRM (LANG-ACM-ZZ-ZZ-RK-ZZ-000106) FOR ANY IDENTIFIED POTENTIAL RISKS.
7. ALSO REFER TO DRAWINGS:
   GENERAL ARRANGEMENT - #011401
   TYPICAL CROSS SECTIONS - #051403 TO #051410
   SERVICES DIVERSION - #051411
   DRAINAGE - #011047 AND #021408

DRAWING SPECIFIC NOTES

8. DEFENCE ALIGNMENT HAS BEEN DETERMINED FROM TOPOGRAPHICAL SURVEY AND LASER SCAN DATA PROVIDED BY COASTAL PARTNERS.
9. ALL EXISTING LAND DRAINAGE OUTFALLS SHALL BE IDENTIFIED PRIOR TO WORKS COMMENCING. OUTFALLS SHALL BE MAINTAINED OR PROVIDED WITH A FLAP VALVE TO ENSURE THAT CONTINUITY OF THE FLOOD DEFENCE IS MAINTAINED.
10. THE SERVICE INFORMATION SHOWN HAS BEEN INFORMED BY DIGITAL MAPPING, GPR SURVEY, TOPOGRAPHICAL SURVEY AND CONVERSATIONS WITH UTILITY PROVIDERS. EXACT POSITION OF EXISTING SERVICES IS TO BE CONFIRMED ON SITE PRIOR TO WORKS COMMENCING. SOME LINES ARE KNOWN TO BE ABANDONED SEE ASSET REGISTER FOR DETAILS.
11. CONTRACTOR TO WORK WITHIN UTILITY COMPANY GUIDANCE FOR ALL UTILITY PROVISIONS AND DIVERSION WORKS.
12. ANY ALTERATIONS TO PROPERTY CONNECTIONS ARE TO BE AGREED WITH UTILITY PROVIDERS AHEAD OF WORKS COMMENCING.


ISSUE/REVISION

P01	21/11/23	100% Detailed Design
P02	08/02/24	100% Detailed Design
C01	08/02/24	Construction Issue
P03	21/01/25	Design Update
C02	21/01/25	Green Cottage Update
I/R	DATE	DESCRIPTION

ISSUE PURPOSE / SUITABILITY

Detail Design Authorised/Accepted

KEY PLAN

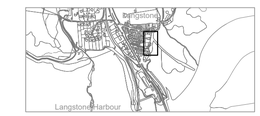

PROJECT NUMBER

60656877

SHEET TITLE


FRONTAGE 4
MODEL SECTIONS
AND EXISTING UTILITIES

SHEET NUMBER

LANG-ACM-ZZ-F4-DR-ZZ-031402

Last saved by: COEZ(2025-02-03) Last Plotted: 2025-02-03
Filename: C:\pwworking\aecom_dsd9_uk_2020\d0454975\LANG-ACM-ZZ-F4-DR-ZZ-031402

ISO A1 594mm x 841mm
Project Management Initials:
Designer: HR
Checked: CP
Approved: JScott
Drawn:

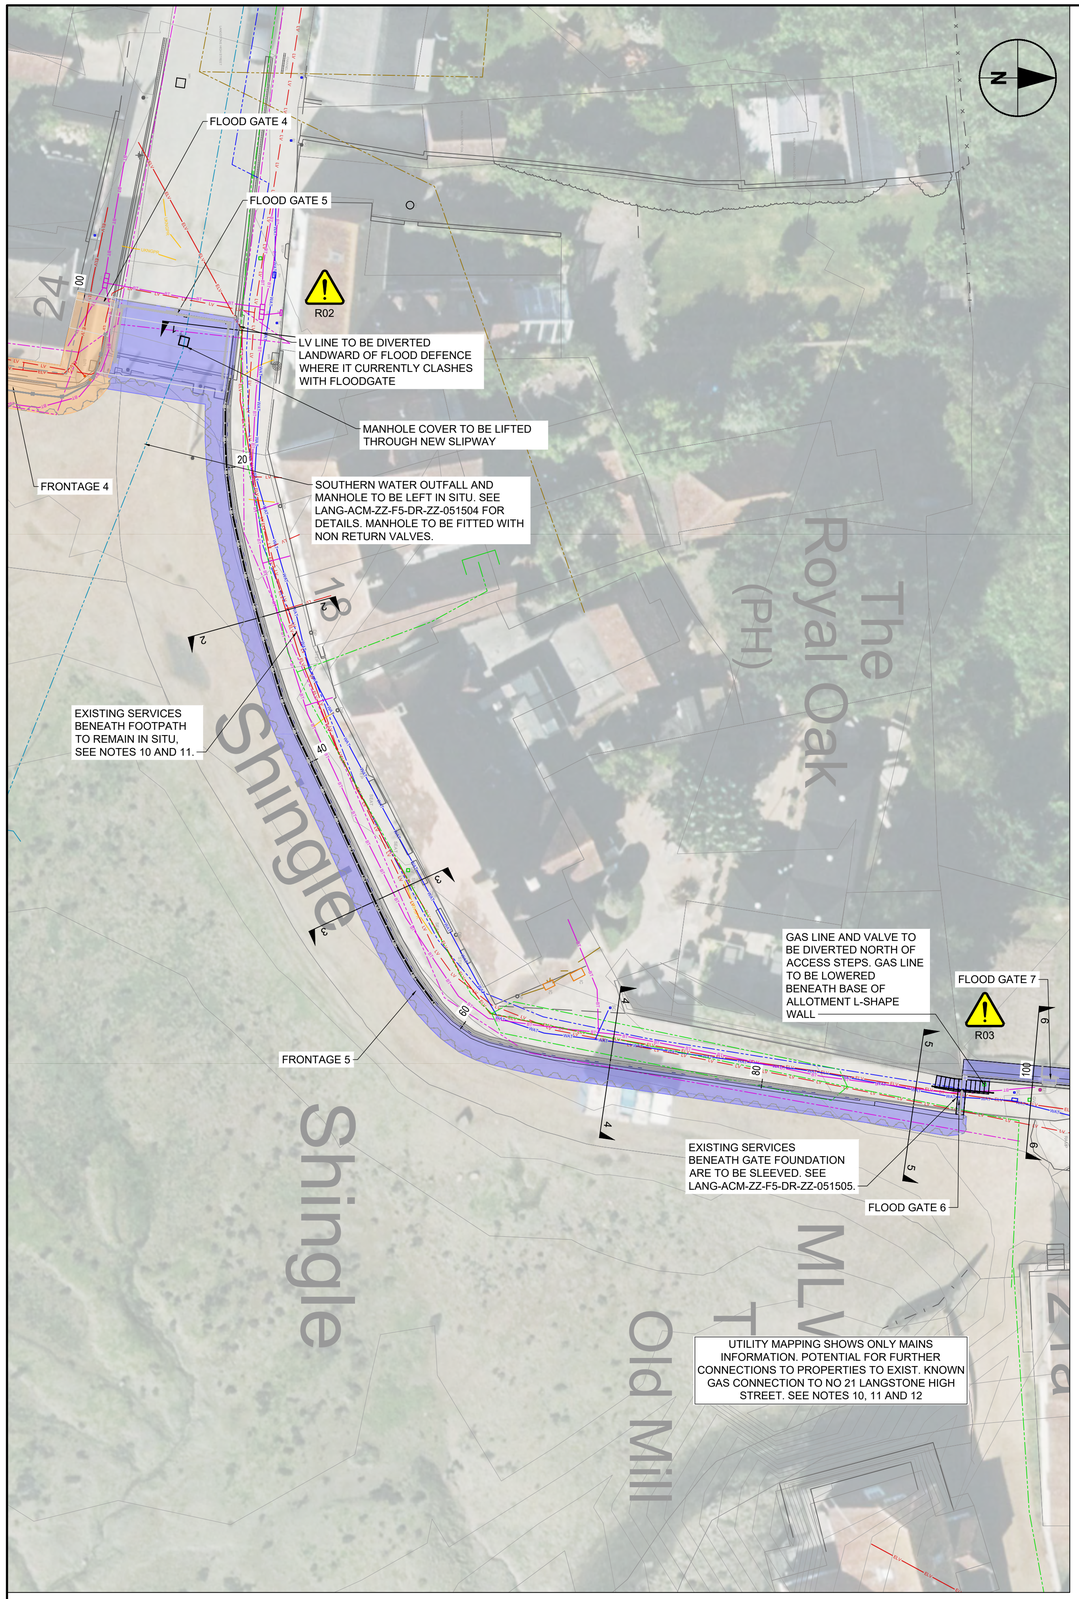

PLAN
SCALE 1:200

SAFETY HEALTH AND ENVIRONMENT INFORMATION

PLEASE REFER TO LANG-ACM-ZZ-F5-DR-ZZ-011501 FOR SHE INFORMATION.

Reproduced from the Ordnance Survey Digital Data with the permission of the Controller of HMSO, Crown Copyright Reserved 2021, Licence No 0100019217


LEGEND: EXISTING UTILITIES

- Unknown GPR
- Unknown RD
- GPR - British Telecommunications
- GPR - Water
- GPR - Foul Water
- GPR - Electricity Low Voltage
- Digital - Openreach (British Telecommunications)
- Digital - Portsmouth Water
- Digital - Scottish and Southern Electricity - HV
- Digital - Scottish and Southern Electricity - LV
- Digital - SGN (Southern Gas Networks)
- Digital - Southern Water (Foul Sewer)
- Digital - Virgin Media
- Digital - Hampshire County Council
- Tracing Survey - Southern Water (Storm Drain)
- Topographic - Manhole Covers and Frames
- Topographic - Telecommunications Equipment
- Topographic - Access and Inspection Chambers
- Topographic - Cast Iron Gullies
- Topographic - Water and Gas Valves
- Topographic - Underground Fire Hydrants
- Drainage - Water Inlet
- Drainage - Gully
- Drainage - Channel Solid Cover
- Drainage - Channel Drainage Grating
- Drainage - Pipe Outlet


PROPOSED SCHEME FOOTPRINT:
- Frontage 4
- Frontage 5

0 5 10 m
1:200


EXISTING GROUND PROFILE. INFORMED BY TOPOGRAPHICAL SURVEY INFORMATION AND 3D LASER SCAN DATA

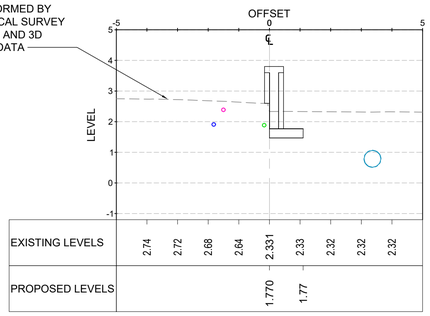


SECTION 1-1, CH: 11.000 - ROYAL OAK AND HIGHSTREET
SCALE: H 1:100,V 1:100

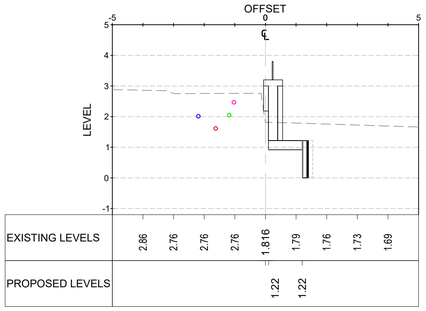


SECTION 2-2, CH: 30.000 - ROYAL OAK
SCALE: H 1:100,V 1:100

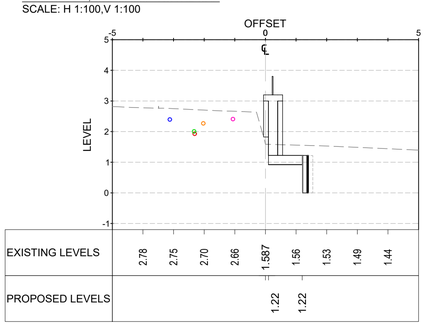


SECTION 3-3, CH: 50.000 - ROYAL OAK
SCALE: H 1:100,V 1:100

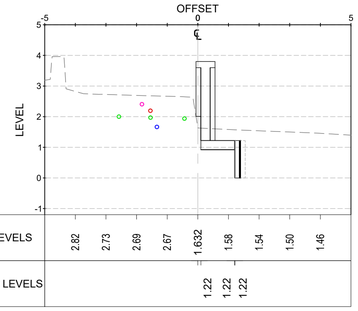

SECTION 4-4, CH: 70.000 - ROYAL OAK
SCALE: H 1:100,V 1:100

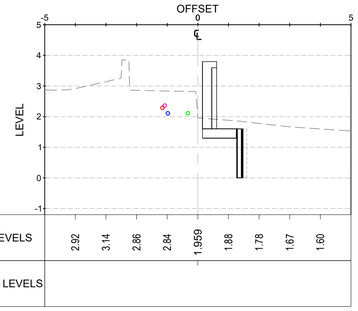

SECTION 5-5, CH: 90.000 - ROYAL OAK
SCALE: H 1:100,V 1:100

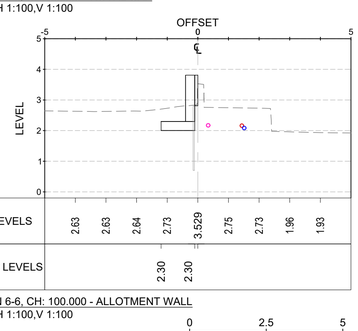

SECTION 6-6, CH: 100.000 - ALLOTMENT WALL
SCALE: H 1:100,V 1:100

0 2.5 5 m
1:100

AECOM

PROJECT

Langstone Flood and Coastal Erosion Risk Management Scheme

CLIENT

HAVANT BOROUGH COUNCIL

CONSULTANT

Midpoint, Alençon Link,
Basingstoke, Hampshire,
RG21 7PP
T:
www.aecom.com

NOTES

GENERAL NOTES
1. THIS DOCUMENT IS TO BE READ IN CONJUNCTION WITH ALL OTHER RELEVANT DOCUMENTATION.
2. DO NOT SCALE FROM THIS DRAWING, USE ONLY PRINTED DIMENSIONS.
3. ALL DIMENSIONS IN MILLIMETRES, ALL CHAINAGES, LEVELS AND COORDINATES ARE IN METRES, UNLESS DEFINED OTHERWISE.
4. DEFENCE LENGTHS SHOWN ARE APPROXIMATE. THE EXACT EXTENT OF THE TYPICAL CROSS SECTION IS TO BE CONFIRMED ON SITE WITH THE SUPERVISOR.
5. EXISTING PATH LEVELS VARIES ALONG DEFENCE LENGTH, AND BEACH LEVEL VARY SPATIALLY AND WITH TIME.
6. THIS DRAWING IS TO BE READ IN CONJUNCTION WITH THE RISK REGISTER (LANG-ACM-ZZ-ZZ-RK-ZZ-000106) FOR ANY IDENTIFIED POTENTIAL RISKS.
7. ALSO REFER TO DRAWINGS:
GENERAL ARRANGEMENT - 011501
MODEL CROSS SECTIONS - 031502 AND 031503
TYPICAL DETAILS - 051504 TO 051506
DRAINAGE - 011049, 021050 AND 051051
REBAR DETAILS - 081958 TO 081958

DRAWING SPECIFIC NOTES
8. DEFENCE ALIGNMENT DETERMINED FROM TOPOGRAPHICAL SURVEY AND LASER SCAN DATA PROVIDED BY COASTAL PARTNERS.
9. ALL EXISTING LAND DRAINAGE OUTFALLS SHALL BE IDENTIFIED PRIOR TO WORKS COMMENCING. OUTFALLS SHALL BE SEALED OR PROVIDED WITH A FLAP VALVE TO ENSURE THAT CONTINUITY OF THE FLOOD DEFENCE IS MAINTAINED.
10. THE SERVICE INFORMATION SHOWN HAS BEEN INFORMED BY DIGITAL MAPPING, GPR SURVEY, TOPOGRAPHICAL SURVEY AND CONVERSATIONS WITH UTILITY PROVIDERS. EXACT POSITION OF EXISTING SERVICES IS TO BE CONFIRMED ON SITE PRIOR TO WORKS COMMENCING. SOME LINES ARE KNOWN TO BE ABANDONED SEE ASSET REGISTER FOR DETAILS.
11. CONTRACTOR TO WORK WITHIN UTILITY COMPANY GUIDANCE FOR ALL UTILITY PROVISIONS AND DIVERSION WORKS.
12. ANY ALTERATIONS TO PROPERTY CONNECTIONS ARE TO BE AGREED WITH UTILITY PROVIDERS AHEAD OF WORKS COMMENCING.

ISSUE/REVISION

P01	21/11/23	100% Detailed Design
P02	08/02/24	100% Detailed Design
C01	08/02/24	Construction Issue
P03	04/02/25	No 21 Update
C02	04/02/25	No 21 Update
I/R	DATE	DESCRIPTION

ISSUE PURPOSE / SUITABILITY

Detail Design Authorised/Accepted

KEY PLAN



PROJECT NUMBER

60656877

SHEET TITLE

FRONTAGE 5
MODEL SECTIONS
AND EXISTING UTILITIES
SHEET 1 OF 2


SHEET NUMBER

LANG-ACM-ZZ-F5-DR-ZZ-031502

This drawing has been prepared for the use of AECOM's client. It may not be used, modified, reproduced or relied upon by third parties, except as agreed by AECOM or as required by law. AECOM accepts no responsibility, and denies any liability whatsoever, to any party that uses or relies on this drawing without AECOM's express written consent. Do not scale this document. All measurements must be obtained from the stated dimensions.

Last saved by: RIDLERH (2025-02-07) Last Plotted: 2025-02-07
Filename: C:\pw\working\aecom_dsd9_uk_2020\dd545975\LANG-ACM-ZZ-F5-DR-ZZ-031502

ISO A1 594mm x 841mm
Drawn: JScott
Approved: JScott
Checked: CP
Designer: HR
C02
Project Management Initials:
Revision:

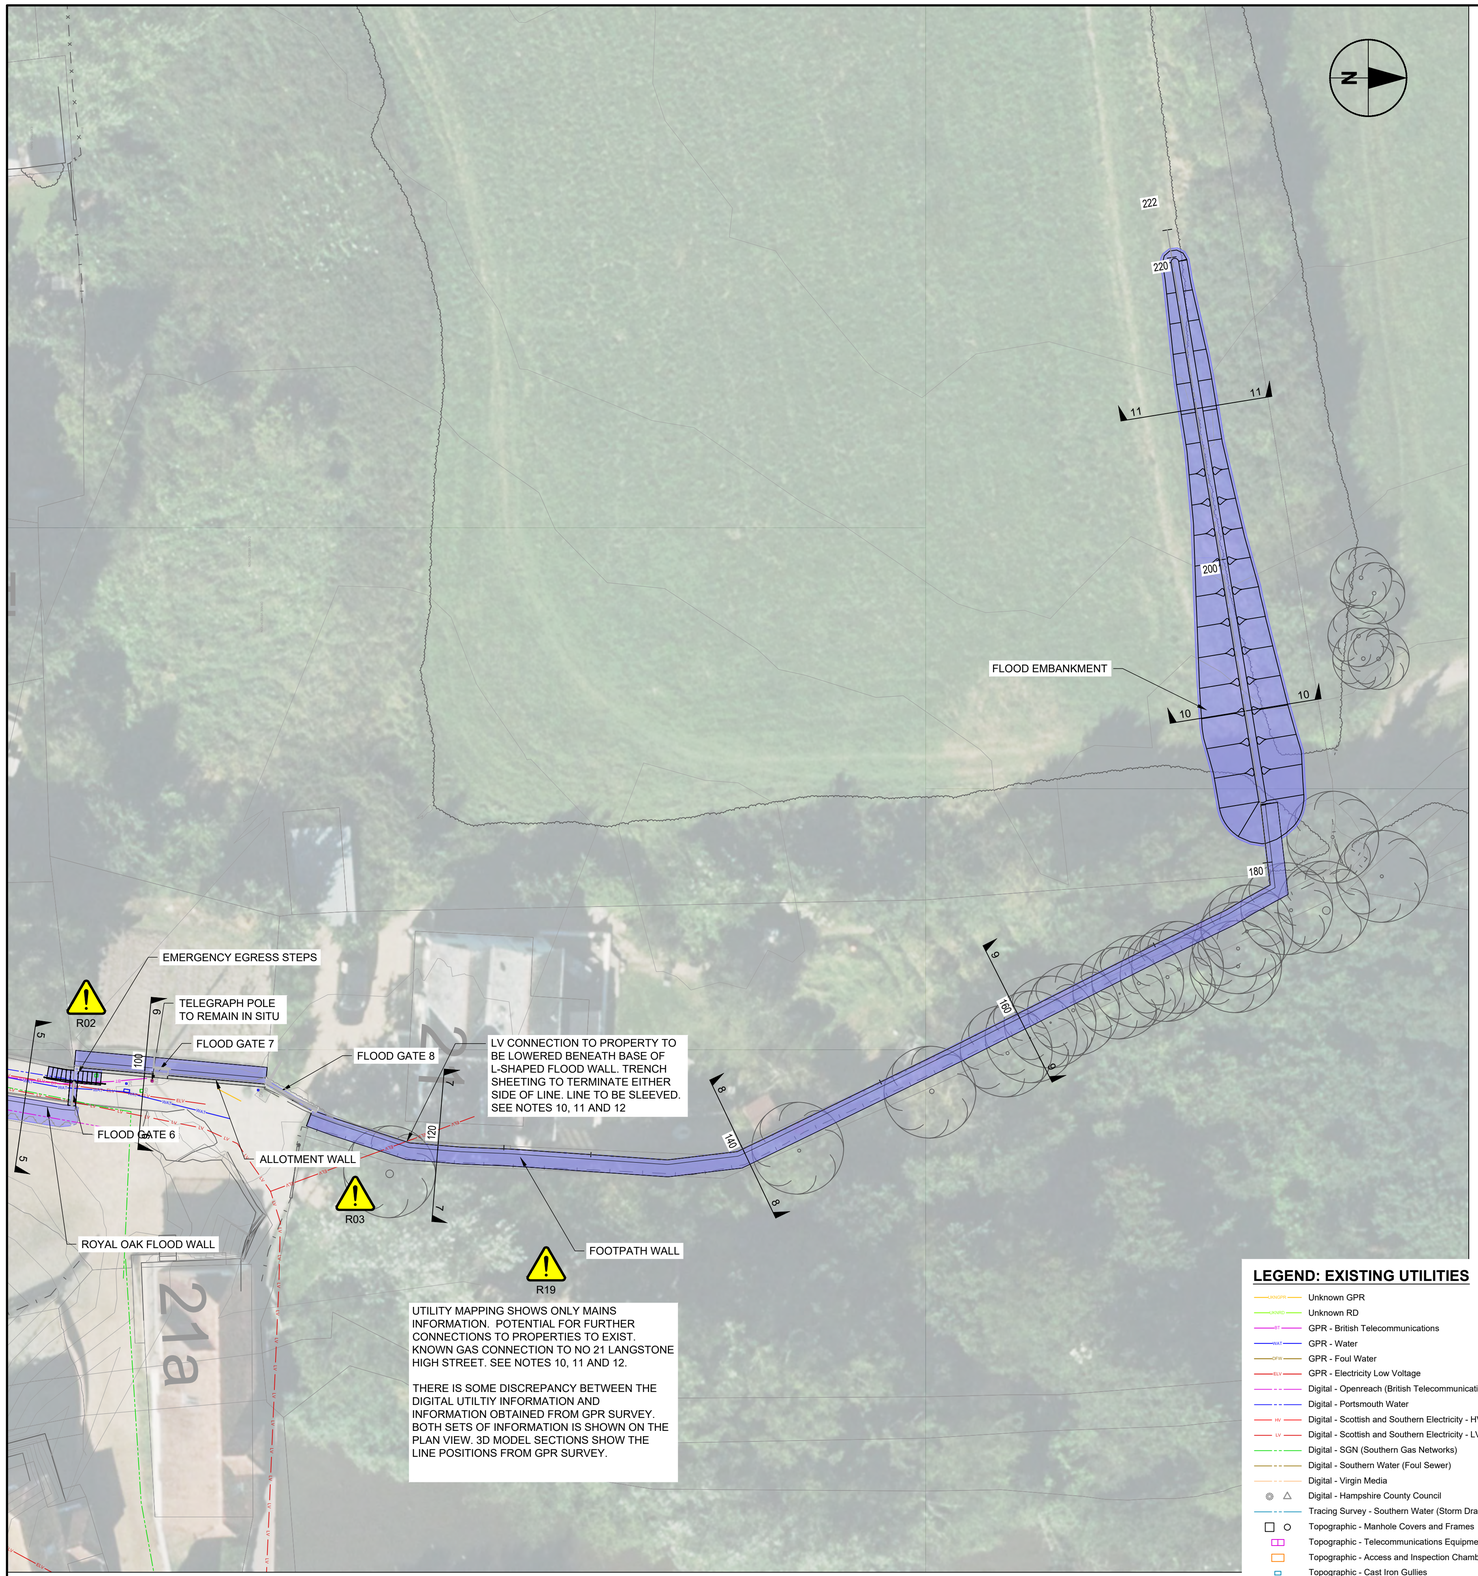

SAFETY HEALTH AND ENVIRONMENT INFORMATION

PLEASE REFER TO LANG-ACM-ZZ-F5-DR-ZZ-011501 FOR SHE INFORMATION.

PLAN

SCALE 1:200


LEGEND: EXISTING UTILITIES

- Unknown GPR
- Unknown RD
- GPR - British Telecommunications
- GPR - Water
- GPR - Foul Water
- GPR - Electricity Low Voltage
- Digital - Openreach (British Telecommunications)
- Digital - Portsmouth Water
- Digital - Scottish and Southern Electricity - HV
- Digital - Scottish and Southern Electricity - LV
- Digital - SGN (Southern Gas Networks)
- Digital - Southern Water (Foul Sewer)
- Digital - Virgin Media
- Digital - Hampshire County Council
- Tracing Survey - Southern Water (Storm Drain)
- Topographic - Manhole Covers and Frames
- Topographic - Telecommunications Equipment
- Topographic - Access and Inspection Chambers
- Topographic - Cast Iron Gullies
- Topographic - Water and Gas Valves
- Topographic - Underground Fire Hydrants

PROPOSED SCHEME FOOTPRINT:


- Frontage 4
- Frontage 5

0 5 10 m
1:200

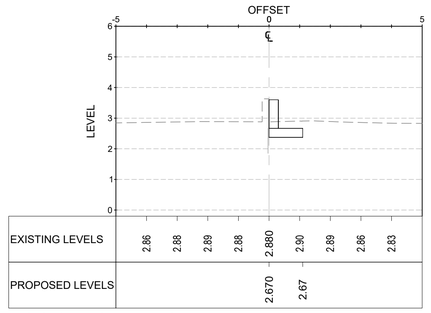


EXISTING LEVELS		2.86	2.88	2.89	2.88	2.880	2.90	2.89	2.86	2.83
PROPOSED LEVELS						2.670	2.67			

SECTION 7-7, CH: 120.000 - GARDEN WALL
SCALE: H 1:100,V 1:100

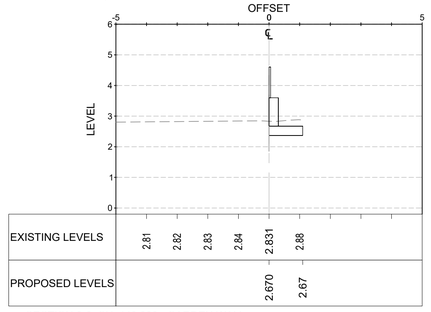


EXISTING LEVELS		2.81	2.82	2.83	2.84	2.831	2.88			
PROPOSED LEVELS						2.670	2.67			

SECTION 8-8, CH: 140.000 - GARDEN WALL
SCALE: H 1:100,V 1:100

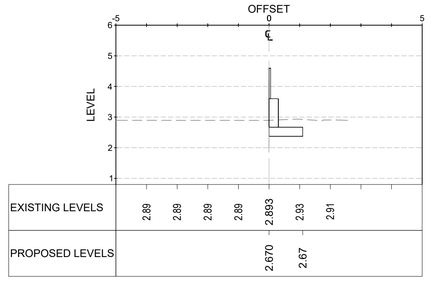


EXISTING LEVELS		2.89	2.89	2.89	2.89	2.893	2.93	2.91	
PROPOSED LEVELS						2.670	2.67		

SECTION 9-9, CH: 160.000 - GARDEN WALL
SCALE: H 1:100,V 1:100

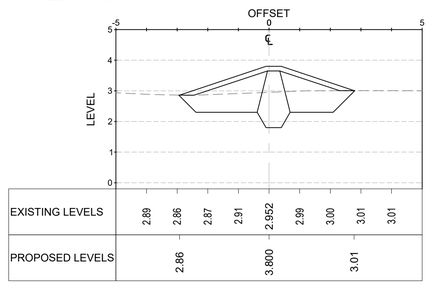

EXISTING LEVELS		2.89	2.86	2.87	2.91	2.952	2.99	3.00	3.01	3.01
PROPOSED LEVELS			2.86			3.800			3.01	

SECTION 10-10, CH: 195.000 - EMBANKMENT
SCALE: H 1:100,V 1:100

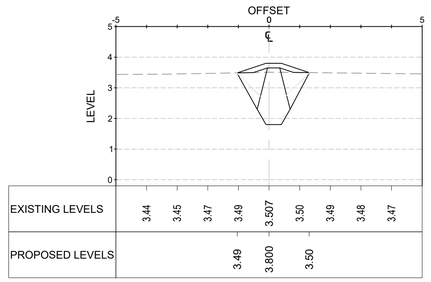

EXISTING LEVELS		3.44	3.45	3.47	3.49	3.507	3.50	3.49	3.48	3.47
PROPOSED LEVELS					3.49	3.800	3.50			

SECTION 11-11, CH: 205.000 - EMBANKMENT
SCALE: H 1:100,V 1:100

0 2.5 5 m
1:100

Reproduced from the Ordnance Survey Digital Data with the permission of the Controller of HMSO, Crown Copyright Reserved 2021, Licence No 0100019217

This drawing has been prepared for the use of AECOM's client. It may not be used, modified, reproduced or relied upon by third parties, except as agreed by AECOM or as required by law. AECOM accepts no responsibility, and denies any liability whatsoever, to any party that uses or relies on this drawing without AECOM's express written consent. Do not scale this document. All measurements must be obtained from the stated dimensions.

AECOM

PROJECT

Langstone Flood and Coastal Erosion Risk Management Scheme

CLIENT

HAVANT BOROUGH COUNCIL

CONSULTANT

Midpoint, Alençon Link,
Basingstoke, Hampshire,
RG21 7PP
T:
www.aecom.com

NOTES

GENERAL NOTES
1. THIS DOCUMENT IS TO BE READ IN CONJUNCTION WITH ALL OTHER RELEVANT DOCUMENTATION.
2. DO NOT SCALE FROM THIS DRAWING, USE ONLY PRINTED DIMENSIONS.
3. ALL DIMENSIONS IN MILLIMETRES, ALL CHAINAGES, LEVELS AND COORDINATES ARE IN METRES, UNLESS DEFINED OTHERWISE.
4. DEFENCE LENGTHS SHOWN ARE APPROXIMATE. THE EXACT EXTENT OF THE TYPICAL CROSS SECTION IS TO BE CONFIRMED ON SITE WITH THE SUPERVISOR.
5. EXISTING PATH LEVELS VARIES ALONG DEFENCE LENGTH, AND BEACH LEVEL VARY SPATIALLY AND WITH TIME.
6. THIS DRAWING IS TO BE READ IN CONJUNCTION WITH THE RISK REGISTER (LANG-ACM-ZZ-ZZ-RK-ZZ-000106) FOR ANY IDENTIFIED POTENTIAL RISKS.
7. ALSO REFER TO DRAWINGS:
GENERAL ARRANGEMENT - 011501
MODEL CROSS SECTIONS - 031502 AND 031503
TYPICAL DETAILS - 051504 TO 051506
DRAINAGE - 011049, 021050 AND 051051
REBAR DETAILS - 081954 TO 081958

DRAWING SPECIFIC NOTES
8. DEFENCE ALIGNMENT HAS BEEN DETERMINED FROM TOPOGRAPHICAL SURVEY AND LASER SCAN DATA PROVIDED BY COASTAL PARTNERS.
9. ALL EXISTING LAND DRAINAGE OUTFALLS SHALL BE IDENTIFIED PRIOR TO WORKS COMMENCING. OUTFALLS SHALL BE SEALED OR PROVIDED WITH A FLAP VALVE TO ENSURE THAT CONTINUITY OF THE FLOOD DEFENCE IS MAINTAINED.
10. THE SERVICE INFORMATION SHOWN HAS BEEN INFORMED BY DIGITAL MAPPING, GPR SURVEY, TOPOGRAPHICAL SURVEY AND CONVERSATIONS WITH UTILITY PROVIDERS. EXACT POSITION OF EXISTING SERVICES IS TO BE CONFIRMED ON SITE PRIOR TO WORKS COMMENCING. SOME LINES ARE KNOWN TO BE ABANDONED SEE ASSET REGISTER FOR DETAILS.
11. CONTRACTOR TO WORK WITHIN UTILITY COMPANY GUIDANCE FOR ALL UTILITY PROVISIONS AND DIVERSION WORKS.
12. ANY ALTERATIONS TO PROPERTY CONNECTIONS ARE TO BE AGREED WITH UTILITY PROVIDERS AHEAD OF WORKS COMMENCING.

ISSUE/REVISION

P01	21/11/23	100% Detailed Design
P02	08/02/24	100% Detailed Design
C01	08/02/24	Construction Issue
P03	04/02/25	No 21 Update
C02	04/02/25	No 21 Update
I/R	DATE	DESCRIPTION

ISSUE PURPOSE / SUITABILITY

Detail Design Authorised/Accepted

KEY PLAN



PROJECT NUMBER

60656877

SHEET TITLE

FRONTAGE 5
MODEL SECTIONS
AND EXISTING UTILITIES
SHEET 2 OF 2

SHEET NUMBER

LANG-ACM-ZZ-F5-DR-ZZ-031503

Last saved by: RIDLERH(2025-02-07) Last Plotted: 2025-02-07
Filename: C:\pw\working\aecom_dsd9_uk_2020\d0454975\LANG-ACM-ZZ-F5-DR-ZZ-031503