



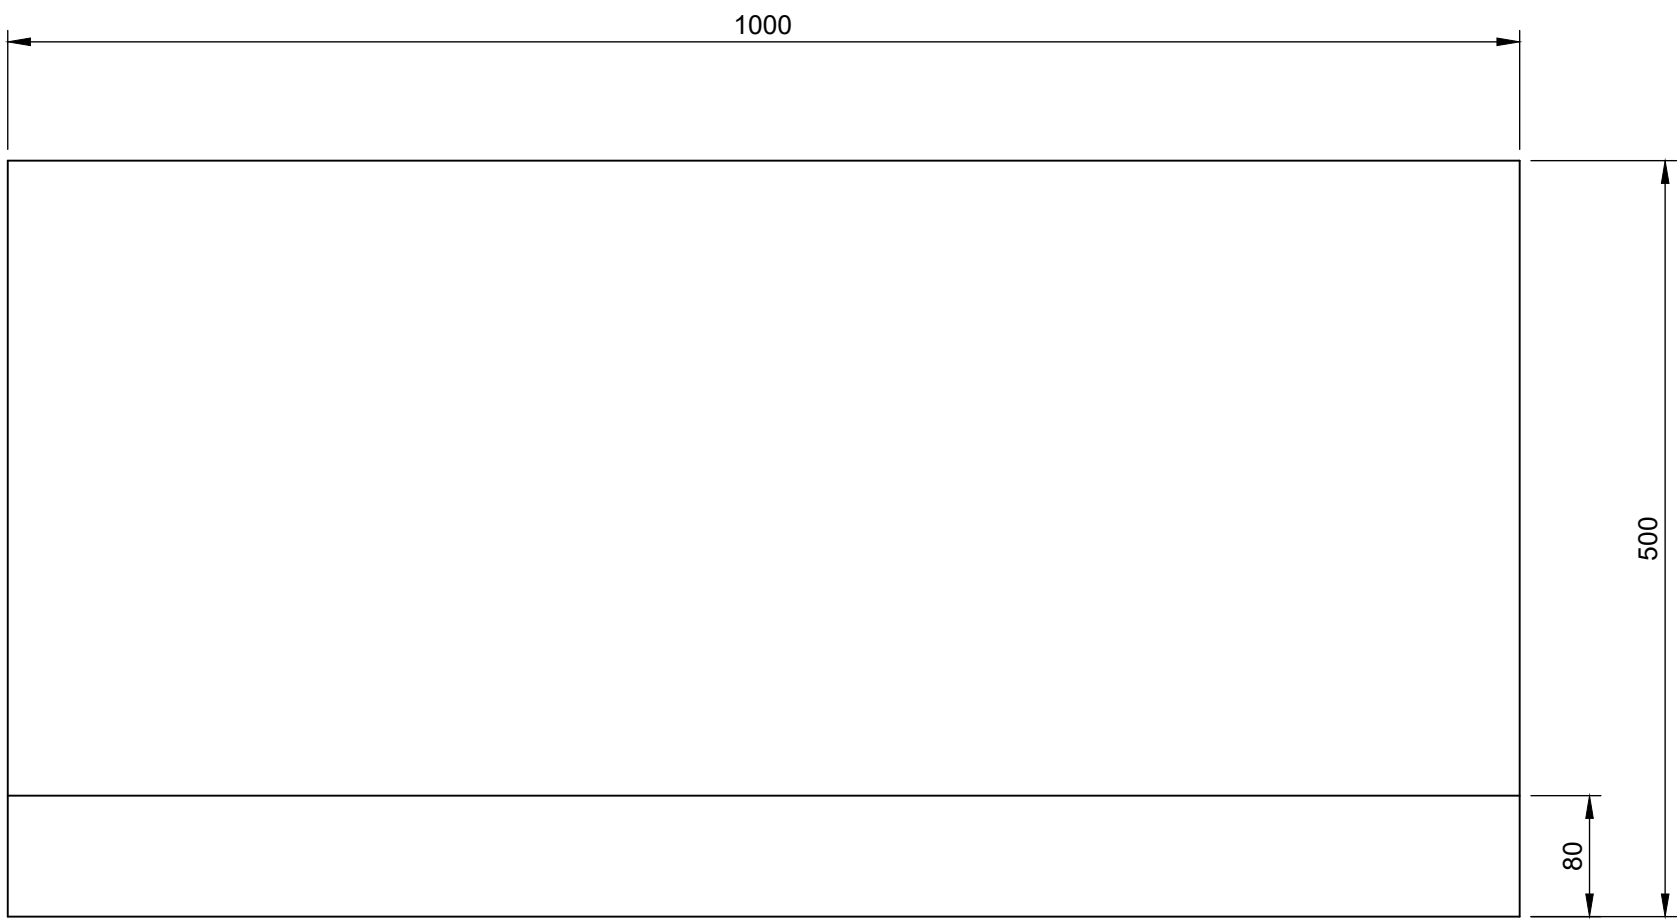


VARIATION 1 - PLAN VIEW

1:5

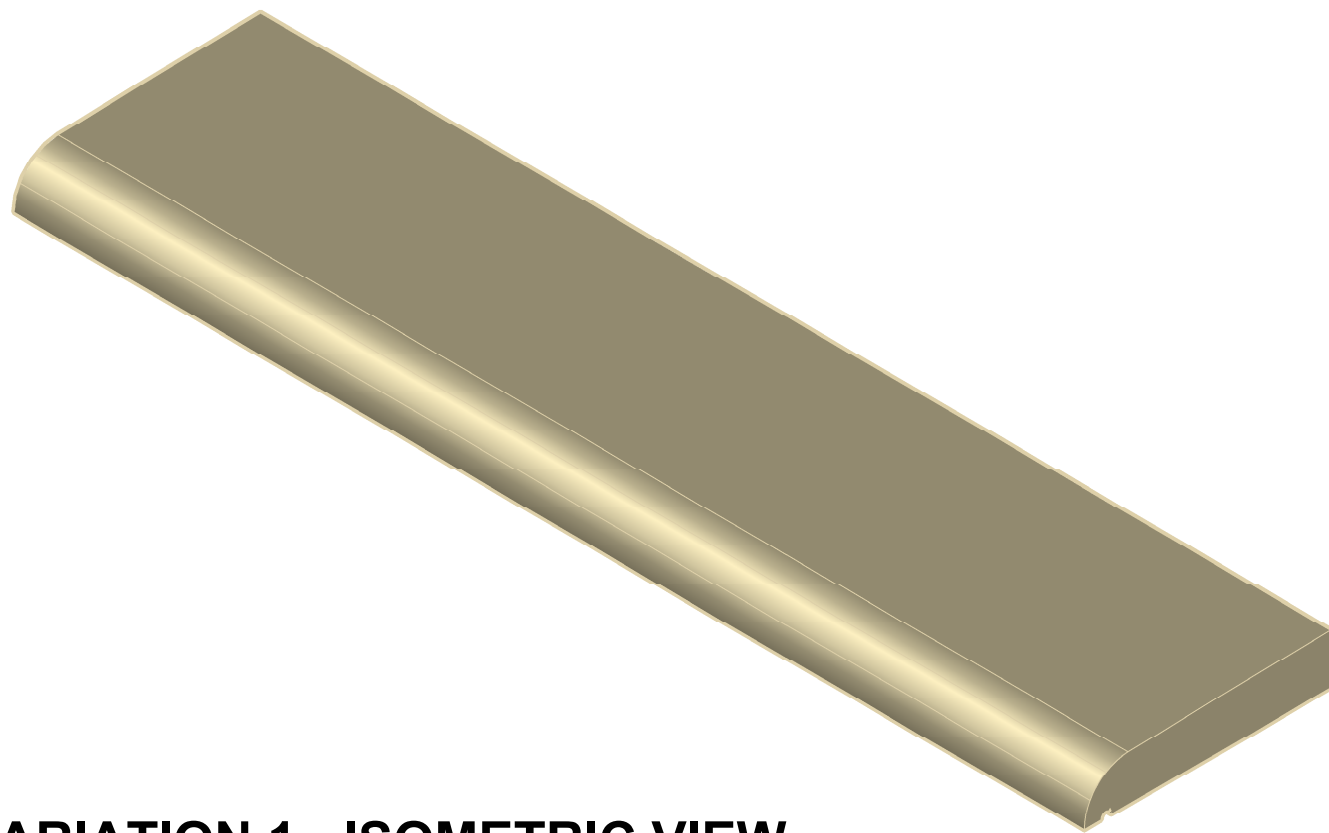

VARIATION 1 - ISOMETRIC VIEW


1:10

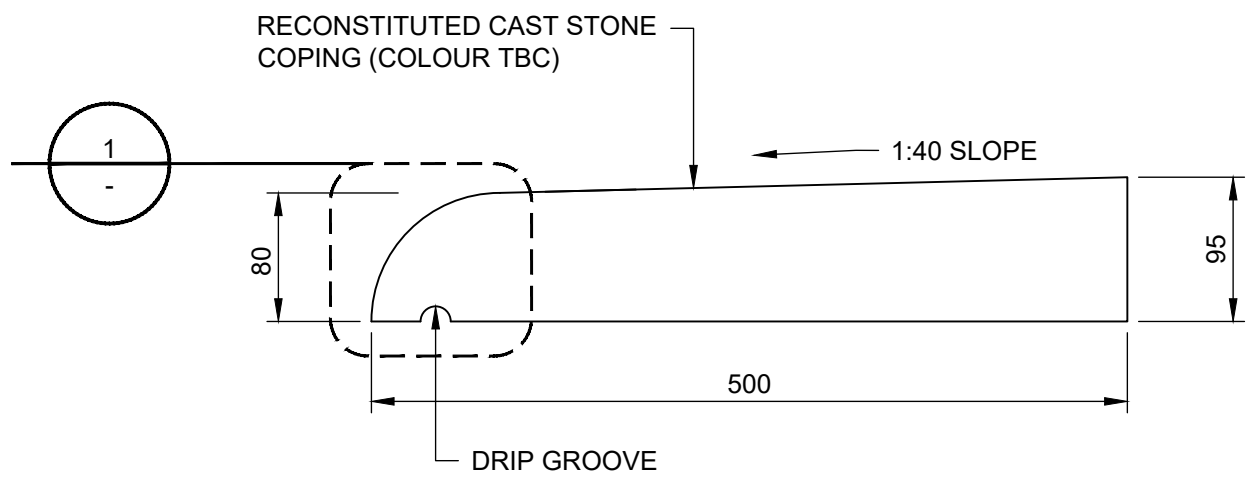

VARIATION 1 - 500mm WIDE

APPLICABLE TO ALL STEPOC WALL


1:5

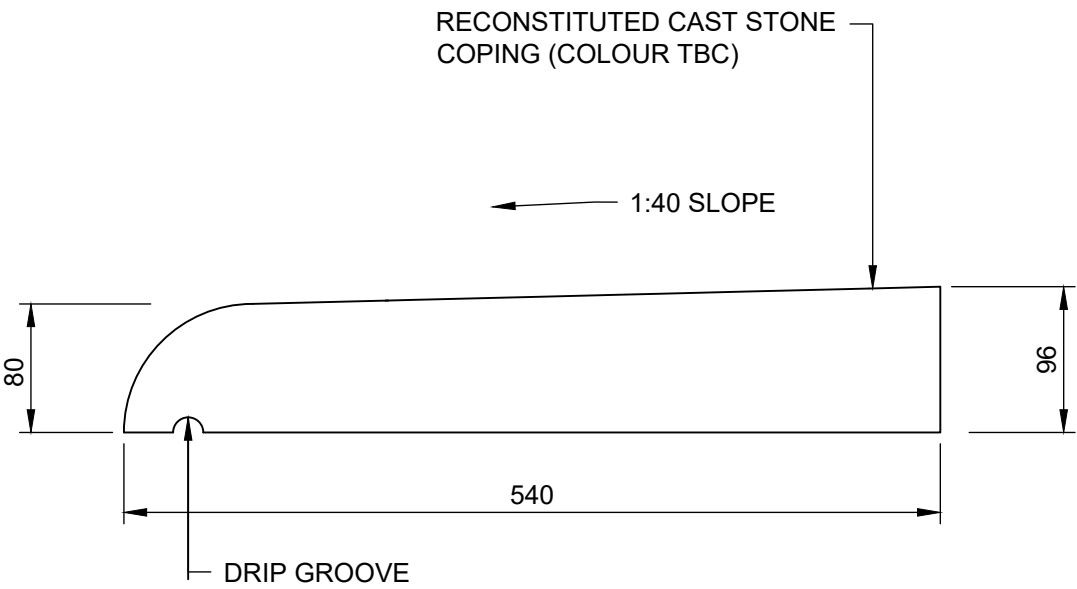

VARIATION 2 - 540mm WIDE


APPLICABLE TO F3 SHIP INN ANNEX RC WALL

1:5

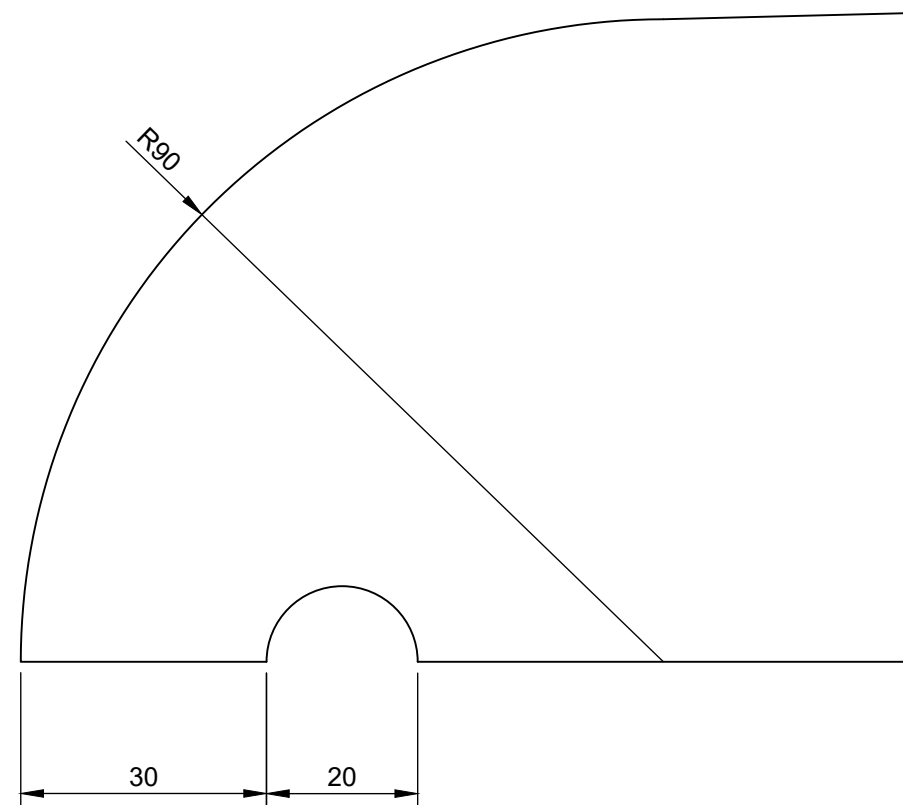

DETAIL 1 - DRIP GROOVE


1:1

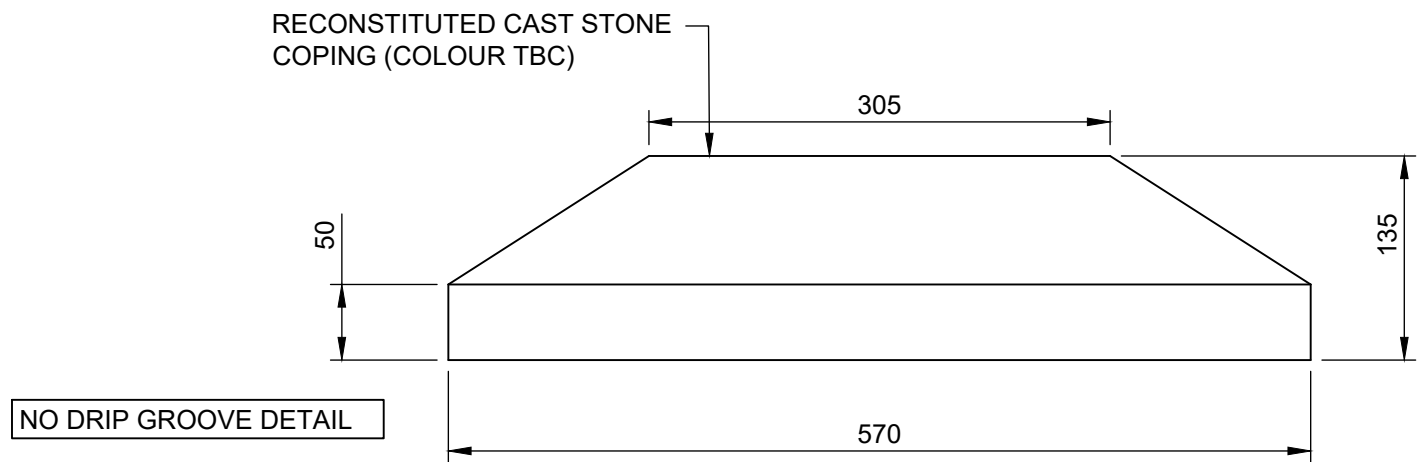

VARIATION 3 - 570mm WIDE

APPLICABLE TO F4 GREEN COTTAGE ANNEX AND
GREEN COTTAGE RC FLOOD WALLS

1:5

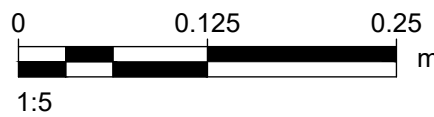

This drawing has been prepared for the use of AECOM's client. It may not be used, modified, reproduced or relied upon by third parties, except as agreed by AECOM or as required by law. AECOM accepts no responsibility, and denies any liability whatsoever, to any party that uses or relies on this drawing without AECOM's express written consent. Do not scale this document. All measurements must be obtained from the stated dimensions.

AECOM

PROJECT

Langstone Flood and
Coastal Erosion Risk
Management Scheme

CLIENT

HAVANT BOROUGH
COUNCIL

CONSULTANT

Midpoint, Alençon Link,
Basingstoke, Hampshire,
RG21 7PP
T:
www.aecom.com

NOTES

- GENERAL NOTES
- THIS DOCUMENT IS TO BE READ IN CONJUNCTION WITH ALL OTHER RELEVANT DOCUMENTATION.
 - DO NOT SCALE FROM THIS DRAWING. USE ONLY PRINTED DIMENSIONS.
 - ALL DIMENSIONS IN MILLIMETRES. ALL CHAINAGES, LEVELS AND COORDINATES ARE IN METRES, UNLESS DEFINED OTHERWISE.
 - DEFENCE LENGTHS SHOWN ARE APPROXIMATE. THE EXACT EXTENT OF THE TYPICAL CROSS SECTION IS TO BE CONFIRMED ON SITE WITH THE SUPERVISOR.
 - EXISTING PATH LEVELS VARIES ALONG DEFENCE LENGTH, AND BEACH LEVEL VARY SPATIALLY AND WITH TIME.
 - THIS DRAWING IS TO BE READ IN CONJUNCTION WITH THE RISK REGISTER (LANG-ACM-ZZ-ZZ-RK-ZZ-000106) FOR ANY IDENTIFIED POTENTIAL RISKS.
 - ALSO REFER TO DRAWINGS:
FRONTAGE SPECIFIC DRAWINGS
CLADDING DETAILS - LANG-ACM-ZZ-ZZ-DR-ZZ-051060
JOINT AND WATERPROOFING DETAILS - #051062
- DRAWING SPECIFIC NOTES
- TRIAL PANEL IS REQUIRED FOR ALL COPING TYPE SHOWN ON THIS DRAWING. THE CONTRACTOR SHALL SEEK ACCEPTANCE OF THE COPING FROM THE NEC4 PROJECT MANAGER PRIOR TO FABRICATION.
 - COPING IS TO BE FIXED INTO WALL USING STAINLESS STEEL (1.4362) DOWEL BARS 16mm 250mm LONG

ISSUE/REVISION

P01	21/11/23	100% Detailed Design
P02	08/02/24	100% Detailed Design
C01	08/02/24	Construction Issue
P03	28/01/25	
C02	28/01/25	Green Cottage Update
I/R	DATE	DESCRIPTION

ISSUE PURPOSE / SUITABILITY

Detail Design Authorised/Accepted

KEY PLAN

PROJECT NUMBER

60656877

SHEET TITLE

COPING STANDARD DETAILS

SHEET NUMBER

LANG-ACM-ZZ-ZZ-DR-ZZ-051061