
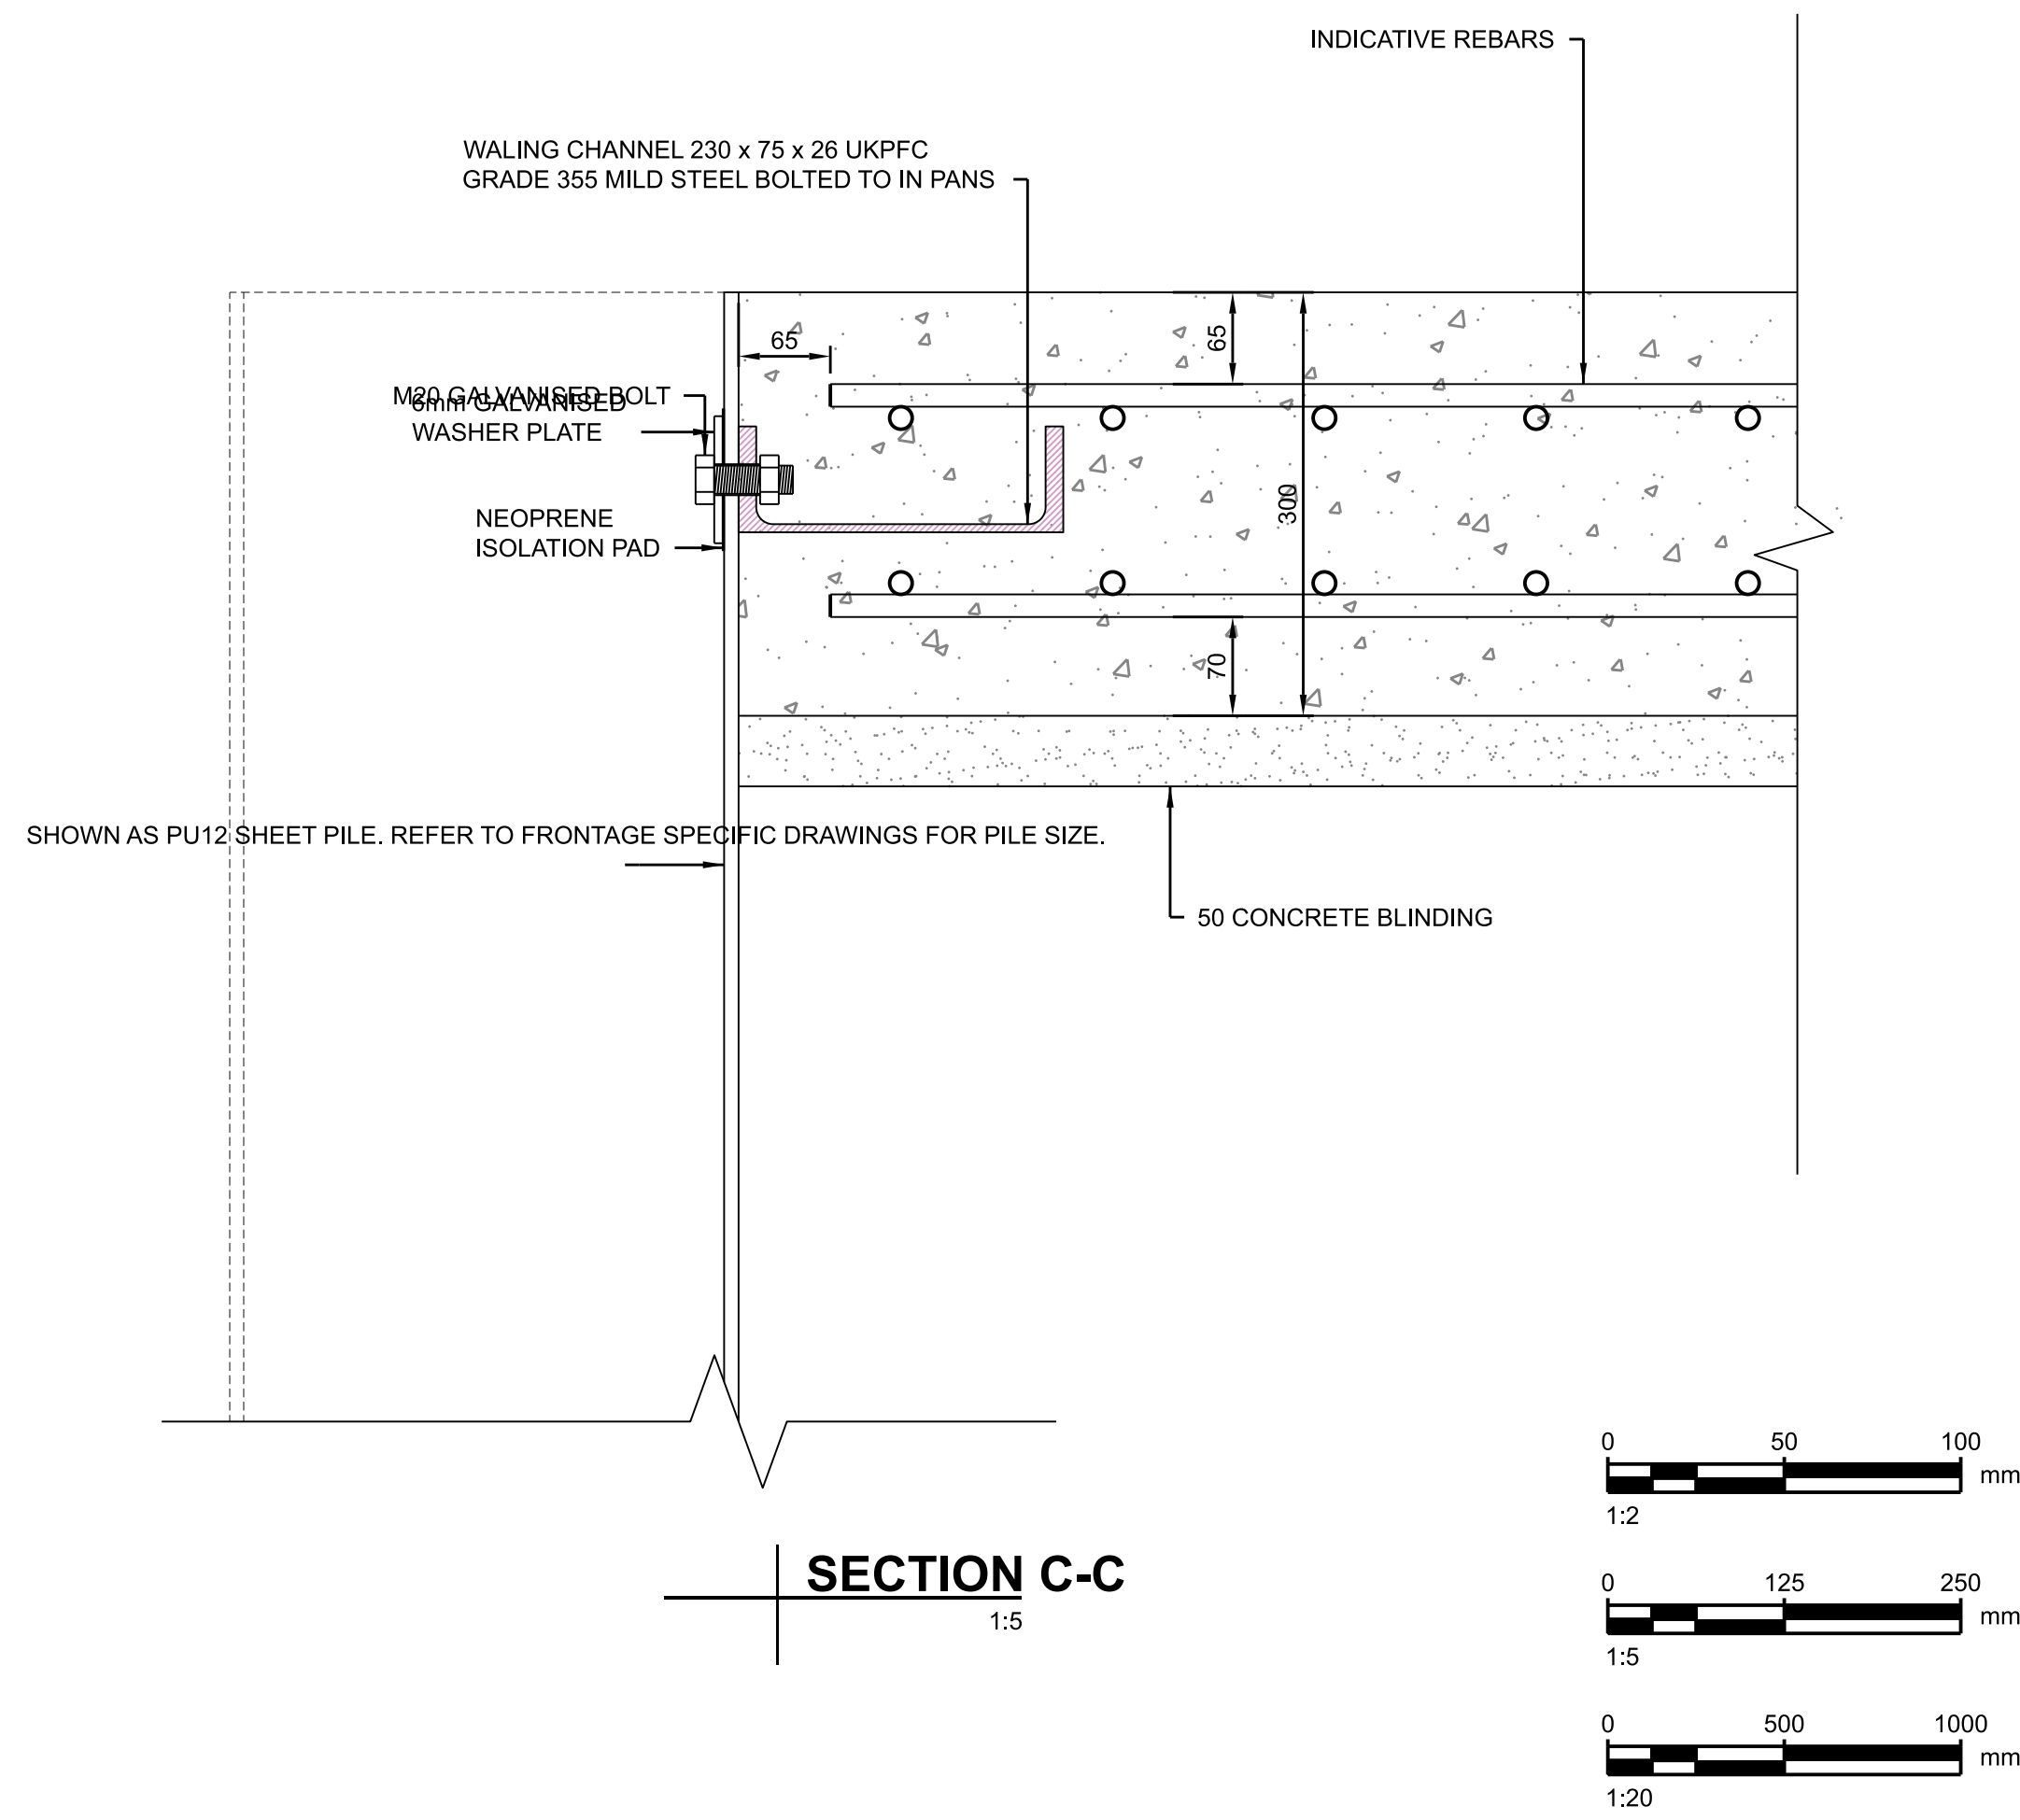


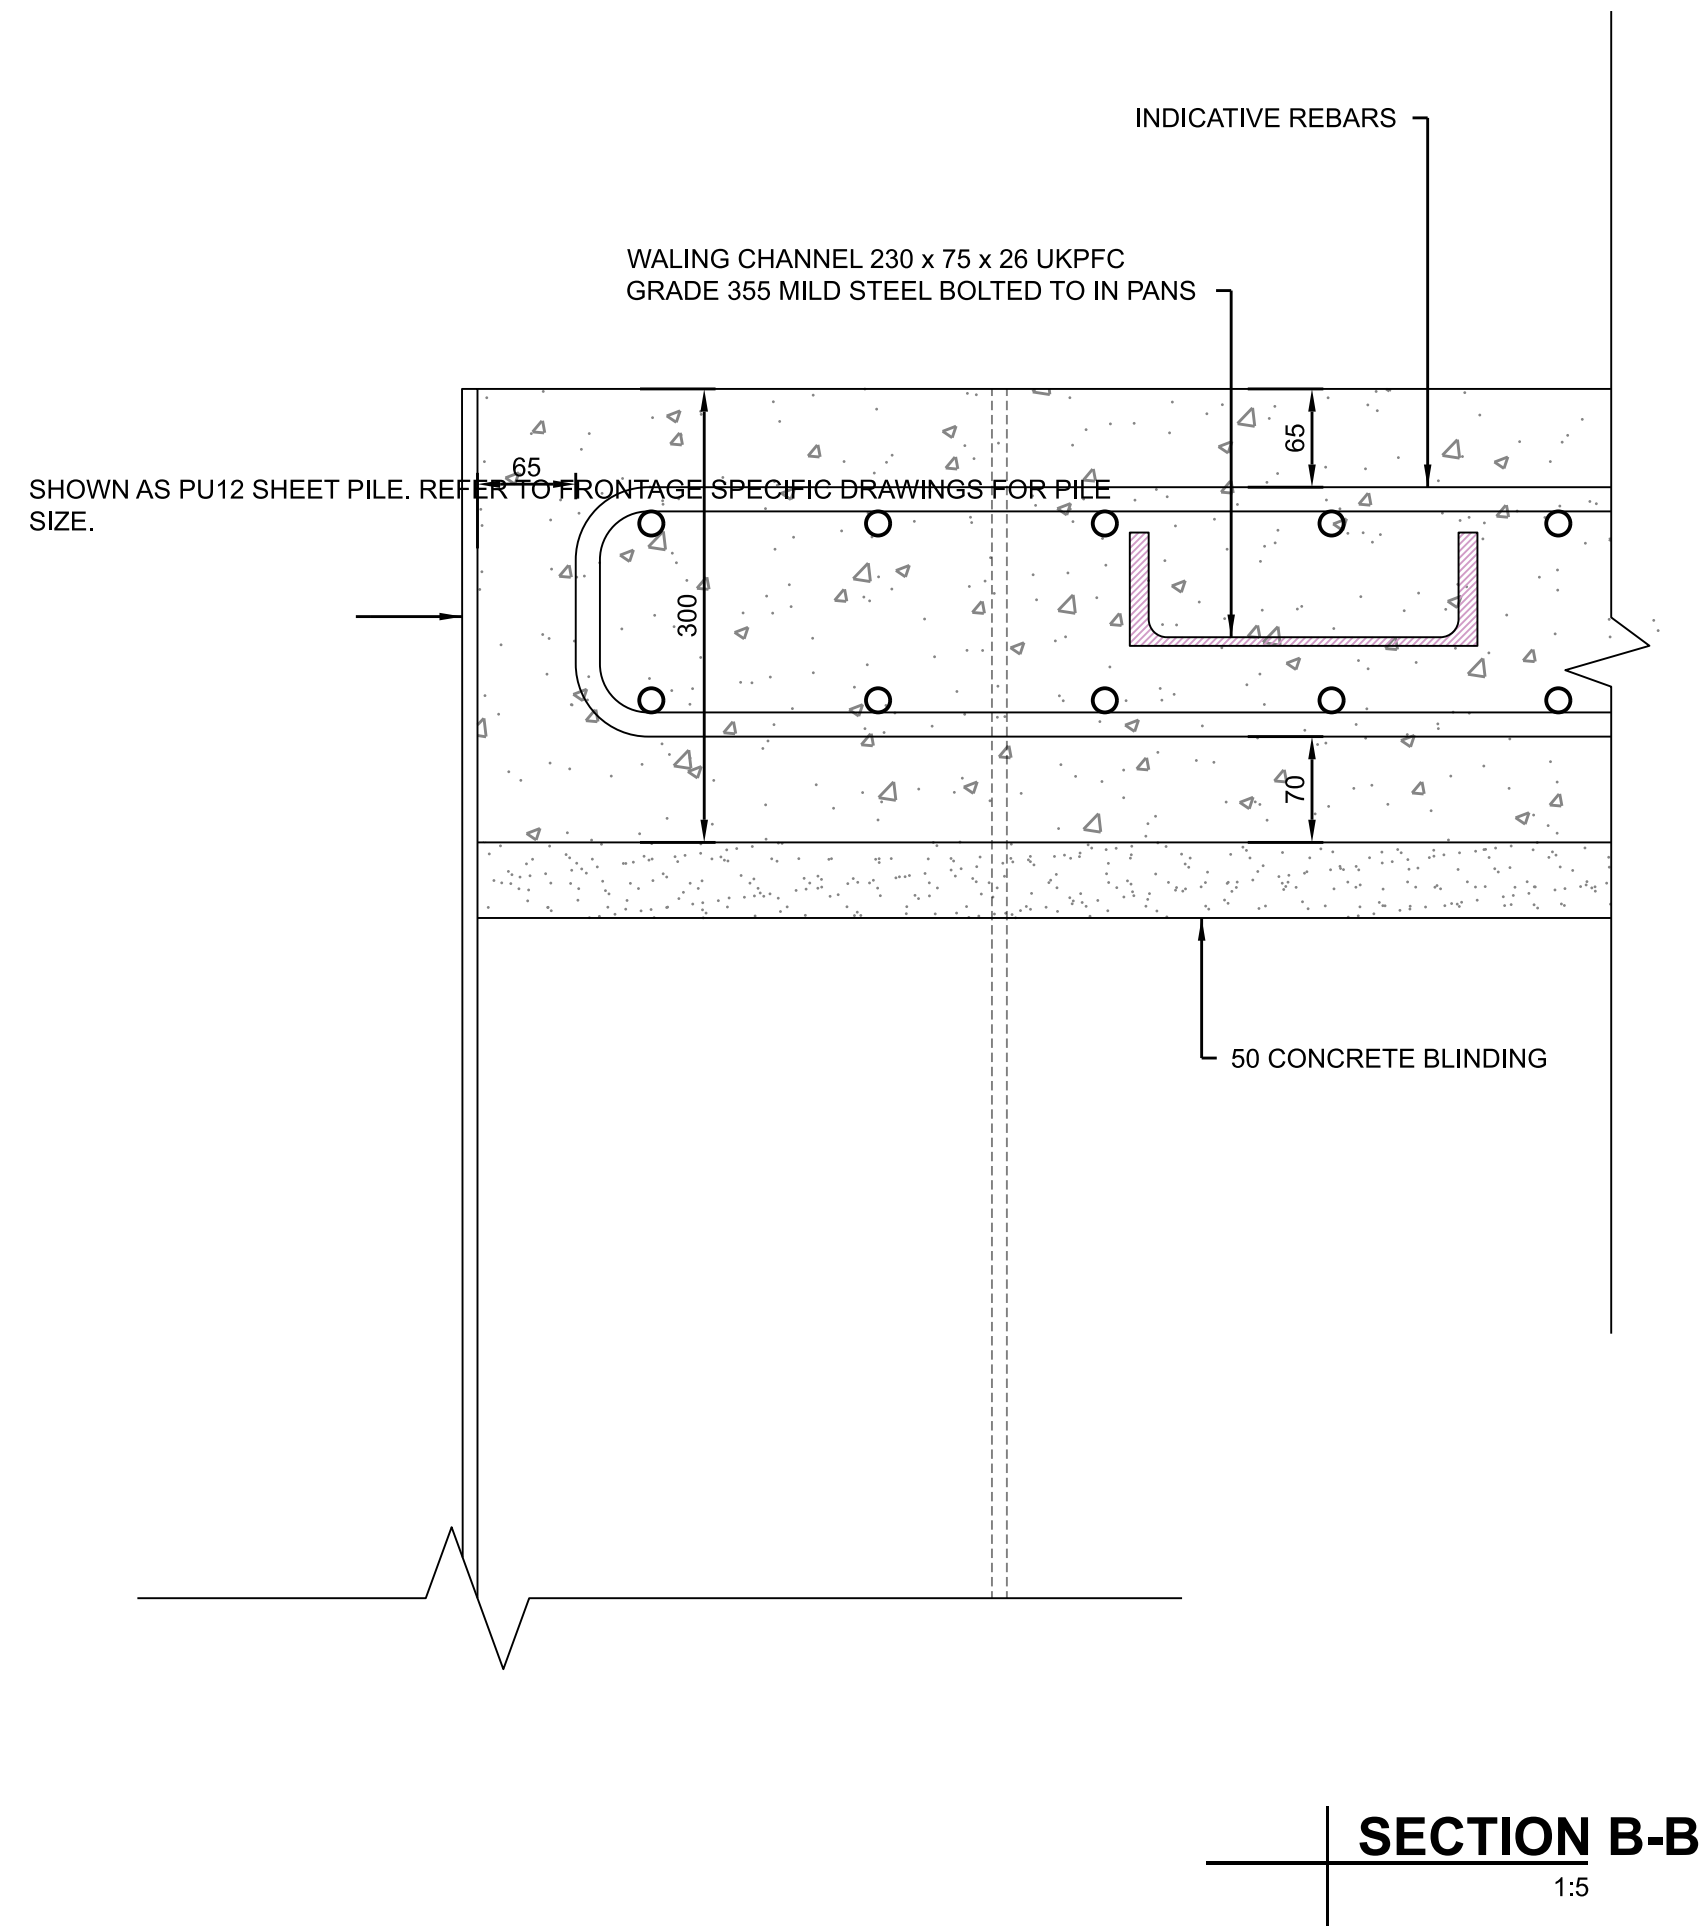

ISSUE/REVISION		
P01	21/11/23	100% Detailed Design
C01	21/11/23	Construction Issue
C02	04/02/25	Update to section numbers
C02	04/02/25	Update to section numbers
I/R	DATE	DESCRIPTION

ISSUE PURPOSE / SUITABILITY

Detail Design Authorised/Accepted

KEY PLAN

PROJECT NUMBER

60656877

SHEET TITLE

SHEET PILES STANDARD DETAILS

SHEET NUMBER

LANG-ACM-ZZ-ZZ-DR-ZZ-051063