



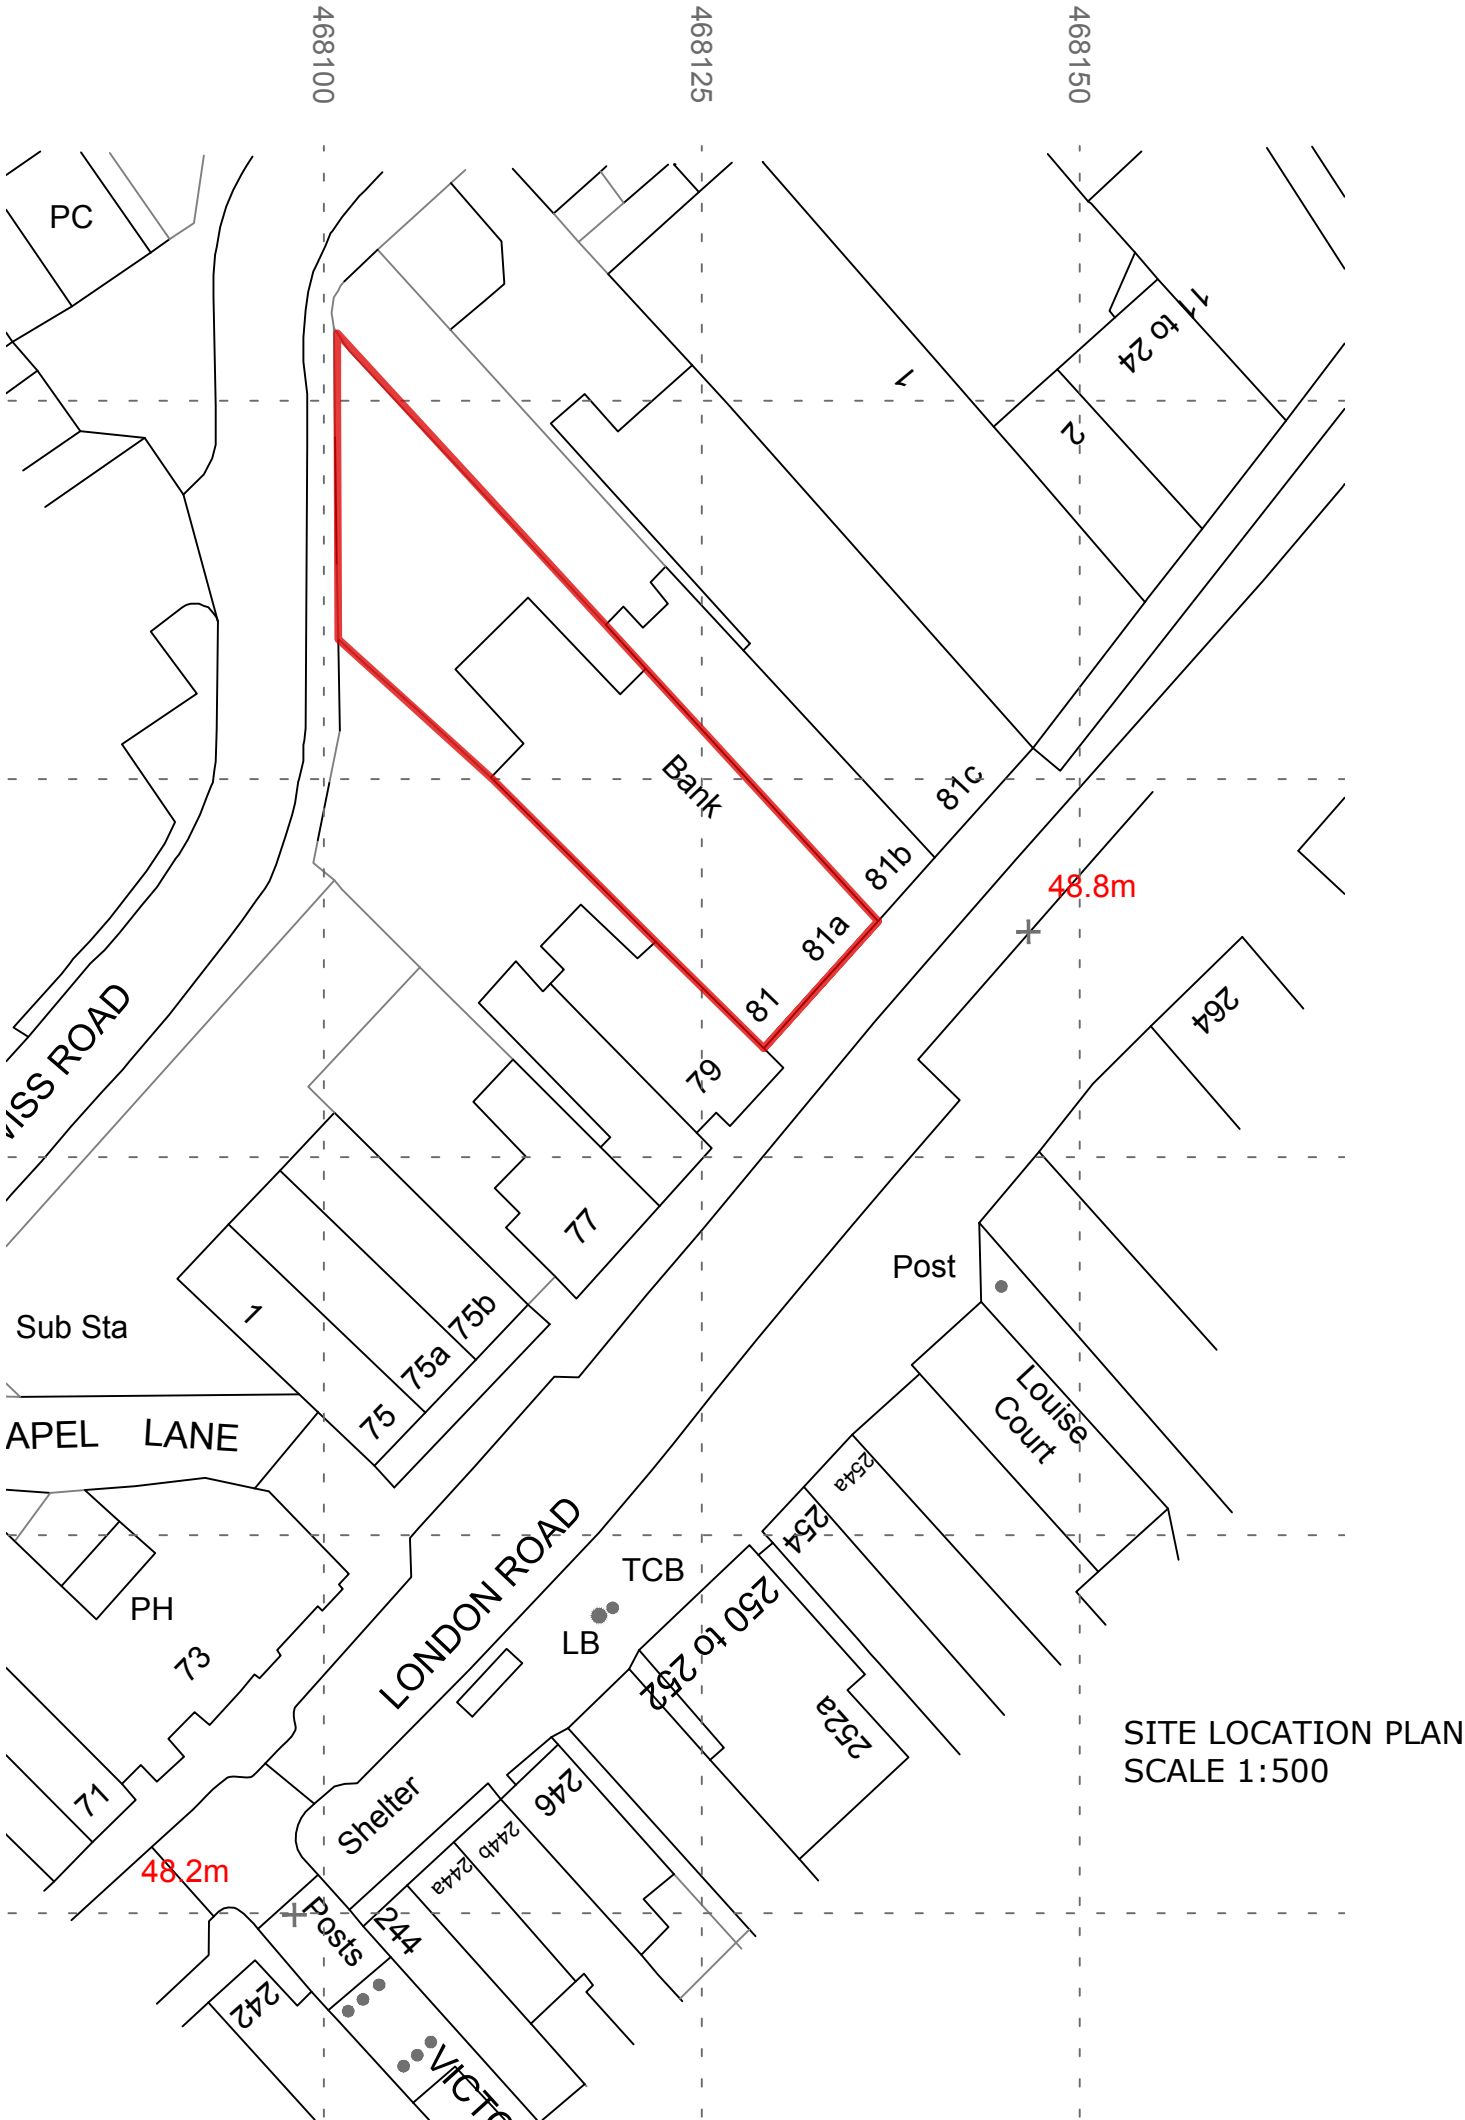

SITE LOCATION PLAN
SCALE 1:500

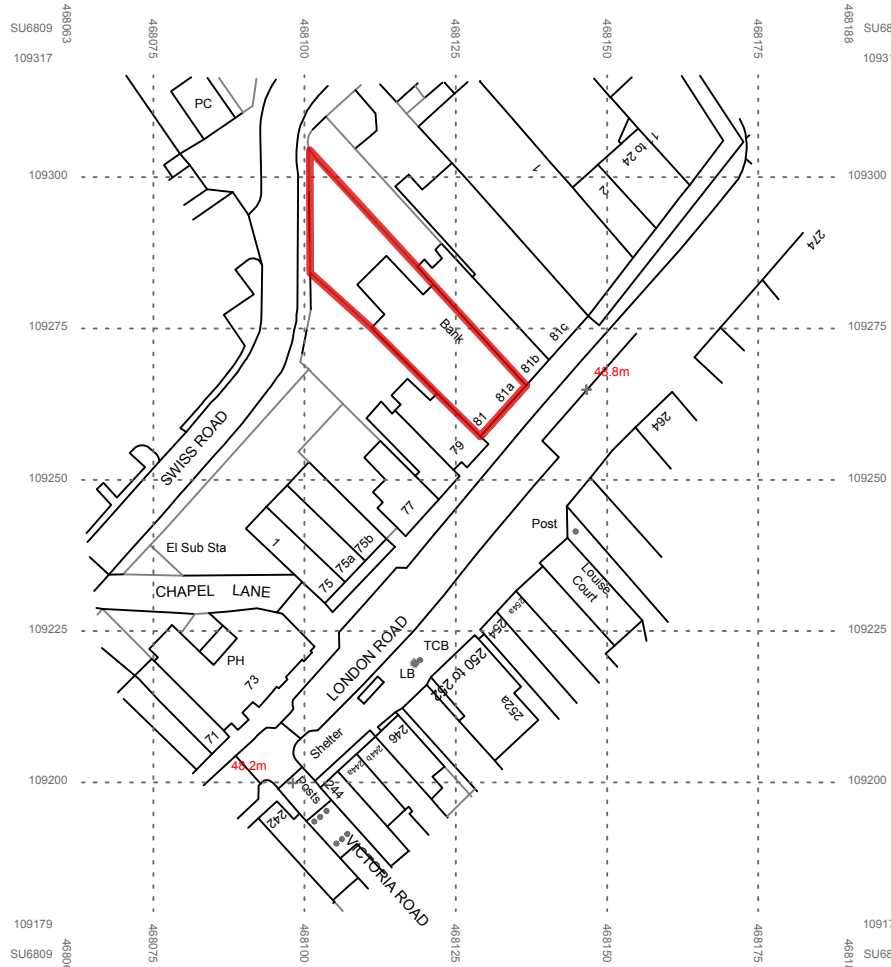

SITE LOCATION PLAN
SCALE 1:1250

© Crown copyright 2024 Ordnance Survey 100053143

SCALE 1:1250

0m 25 50 100

SCALE 1:500

0m 10 20 50

GENERAL NOTES:
This drawing is the property of JB Architectural Design Studio and must not be reproduced in part or whole or used for the execution of works without their permission.

All dimensions to be checked on site prior to commencement of any construction works and JB Architectural Design Studio notified of any discrepancy via the Supervising Officer.

Figured dimensions are to be used in preference to scaled dimensions. However for Planning purposes scaling is permitted.

No deviation from this drawing will be permitted without the express consent of JB Architectural Design Studio via the Supervising officer.

All works are to comply with the current edition of the Building Regulations and British Standards.

It is the contractors responsibility to check all dimensions and quantities on site prior submitting his tender for the works.

Construction Design and Management (CDM) REGULATIONS 2015, RISK ASSESSMENT.

BUILDING REGULATIONS
To Building regulation and British Standard. Requirements in all respects.
To Fire Officer requirements in all respects.
The Building Contractor must include for all works required by the M&E Contractors.

thrive-living

PROJECT
81/81a, LONDON ROAD,
WATERLOOVILLE, PO7 7ER

ISSUE
20.01.2025
RE-ISSUE

SCALE
AS SHOWN @A3
DRAWN BY: JBB

DESCRIPTION
SITE LOCATION PLAN

PROJECT NO.
25.01

00.01

A

CONCEPT	PLANNING	
	DRAFT	FINAL