



ISO A1 594mm x 841mm  
Drawn: HR  
Approved: JS  
Checked: CP  
Designer: HR  
Project Management Initials: C01  
Revision:  
Last saved by: RIDLERH(2024-03-12)  
Filename: C:\pwworking\aecom\_uk\_2020\dd454975\LANG-ACM-ZZ-ZZ-DR-ZZ-051062

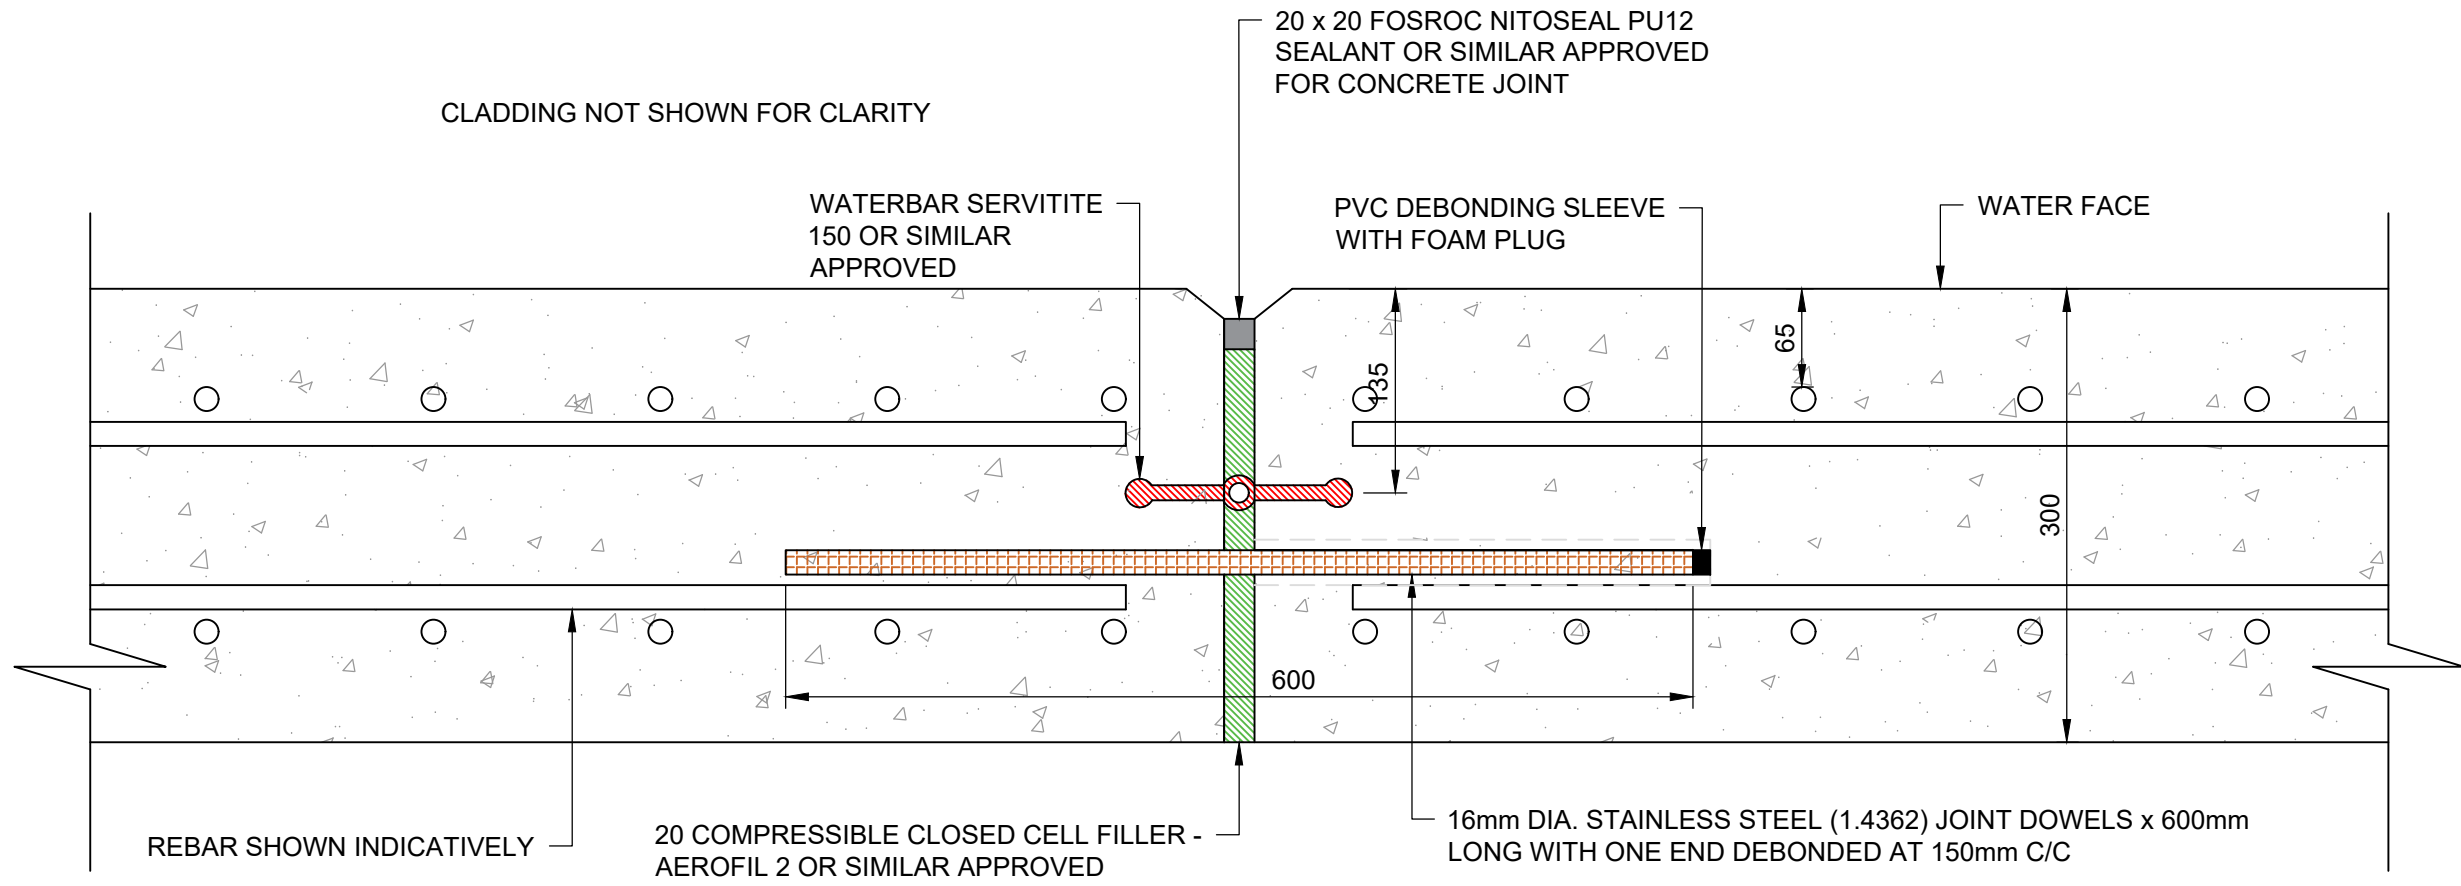


**A | MOVEMENT JOINT DETAIL- FOR RC WALL AND SLAB**

1:5

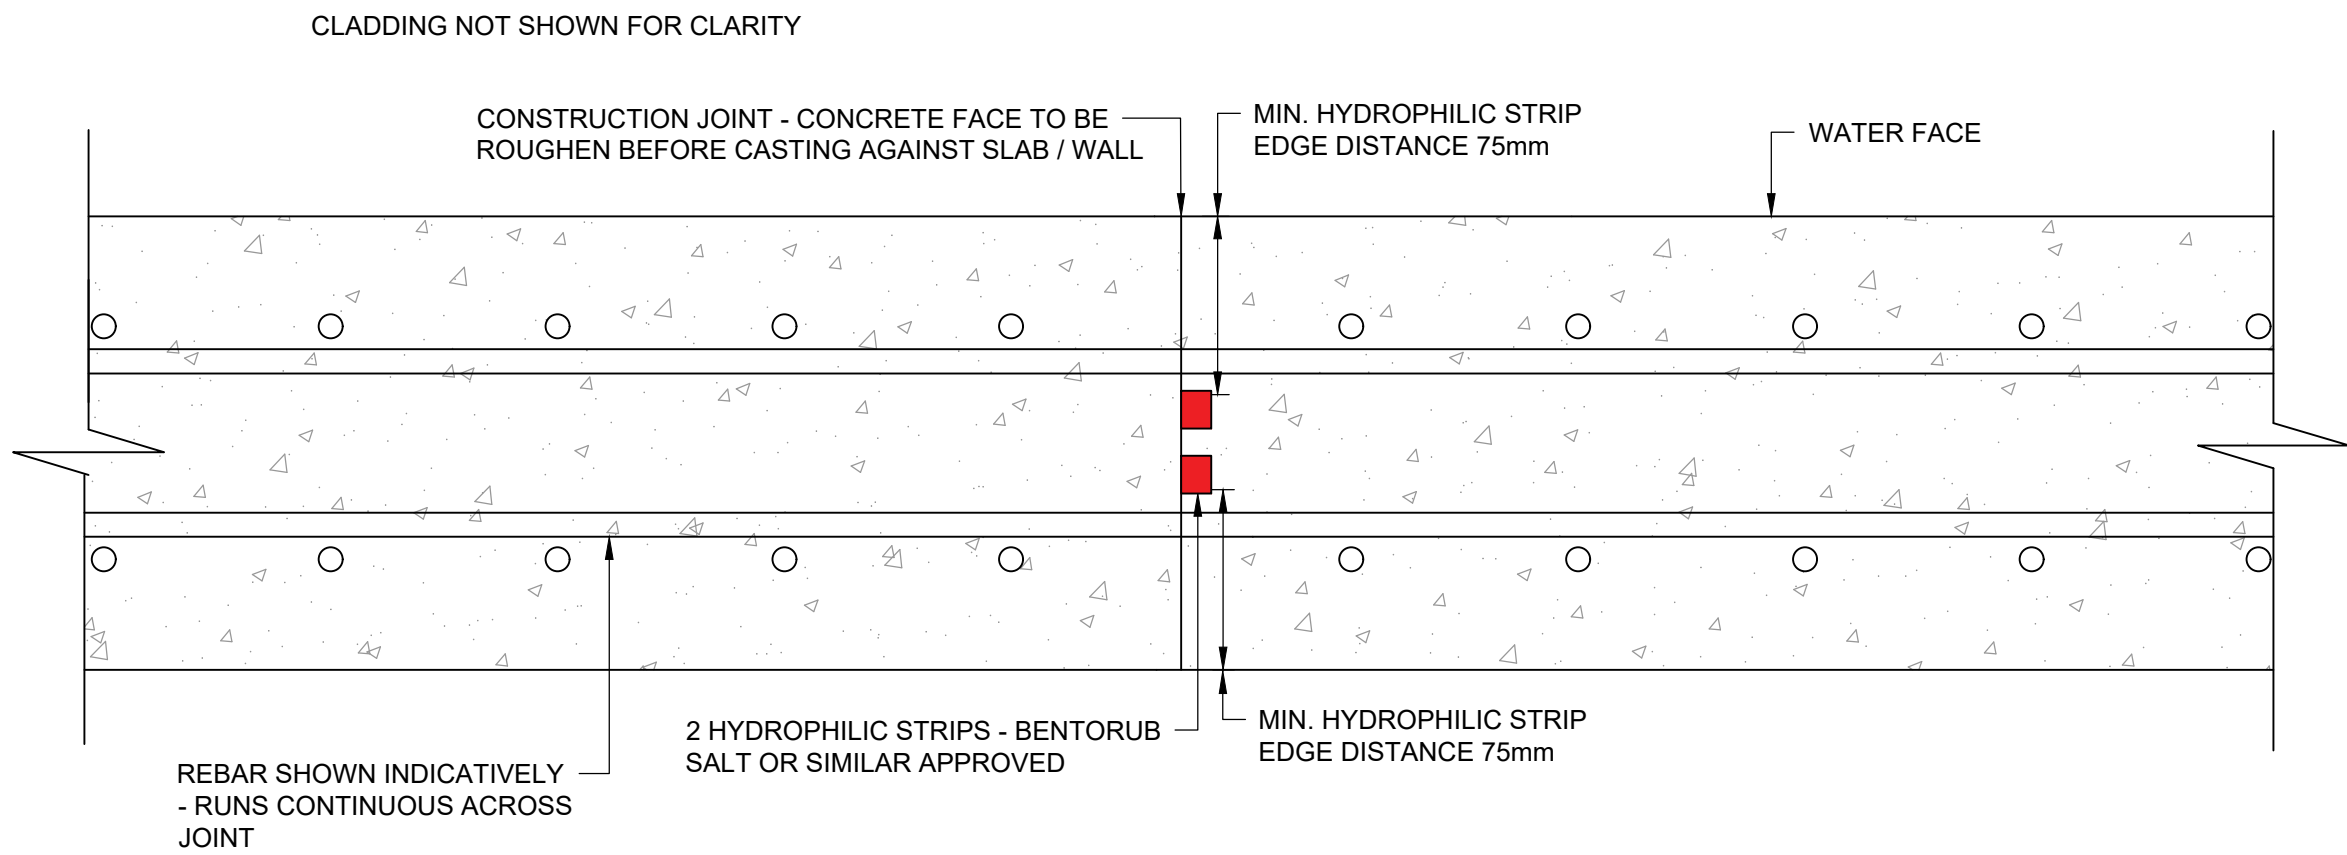


**B | CONSTRUCTION JOINT DETAIL- FOR RC WALL AND SLAB**

1:5

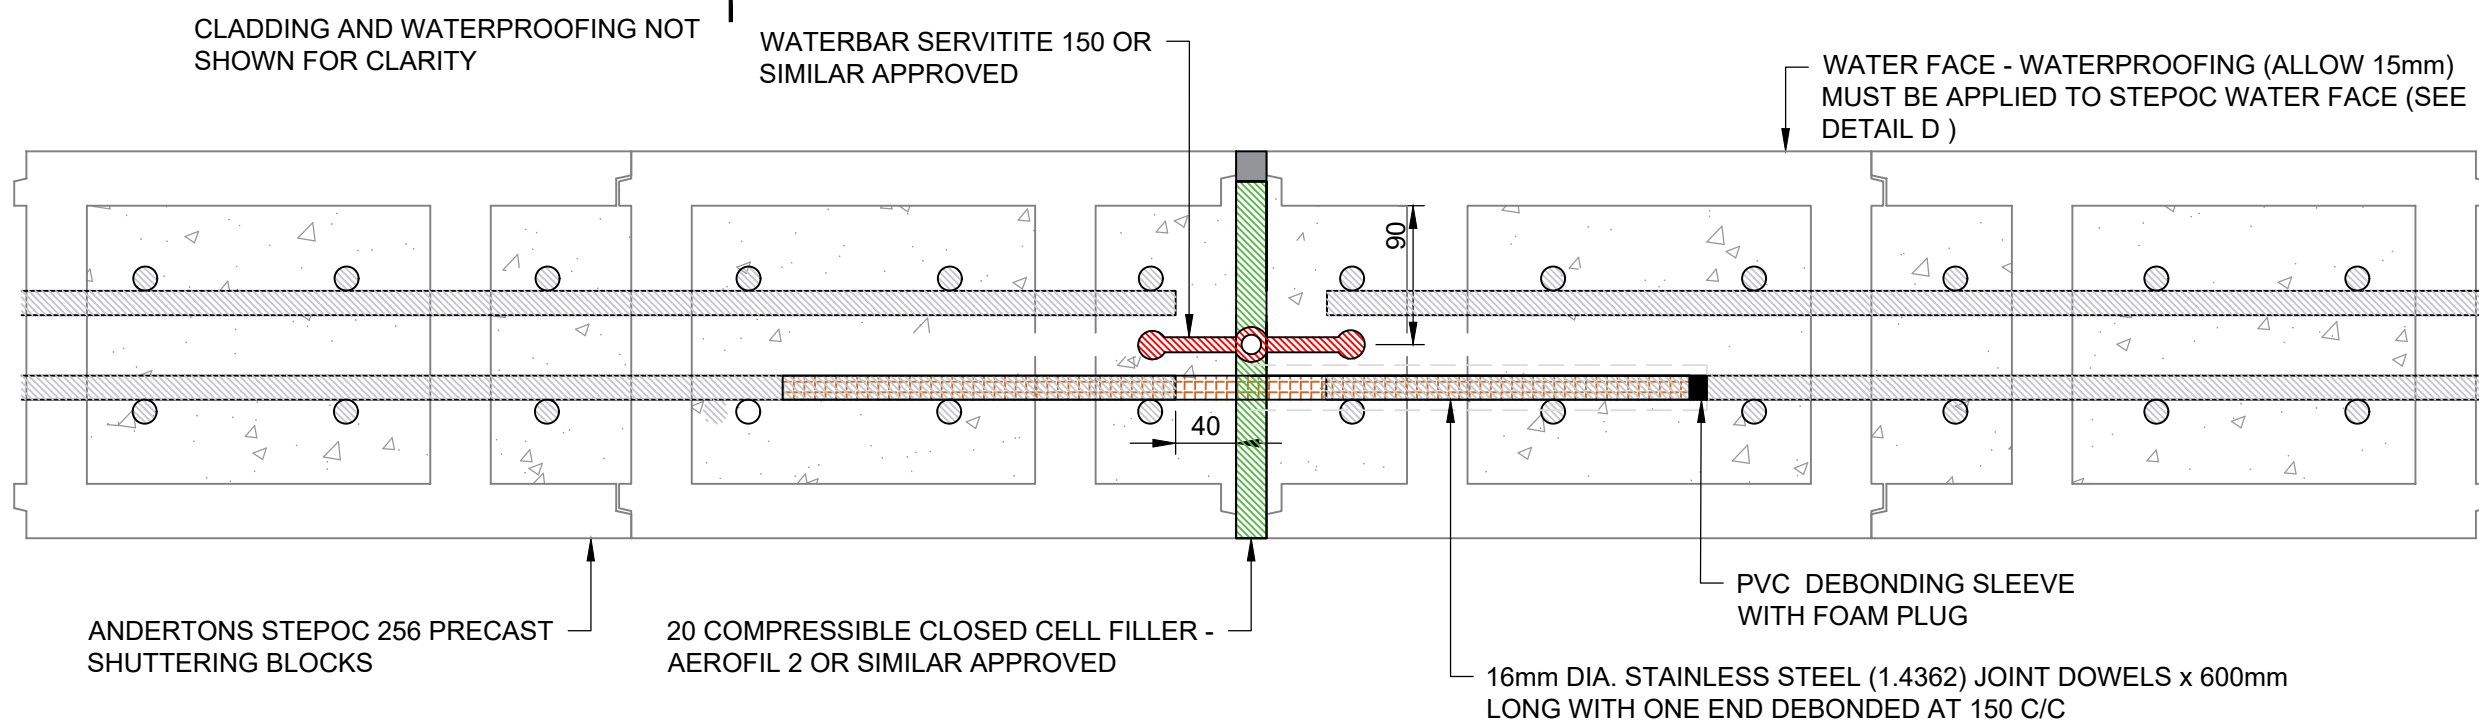


**C | MOVEMENT JOINT DETAIL- FOR STEPOC WALL**

1:5

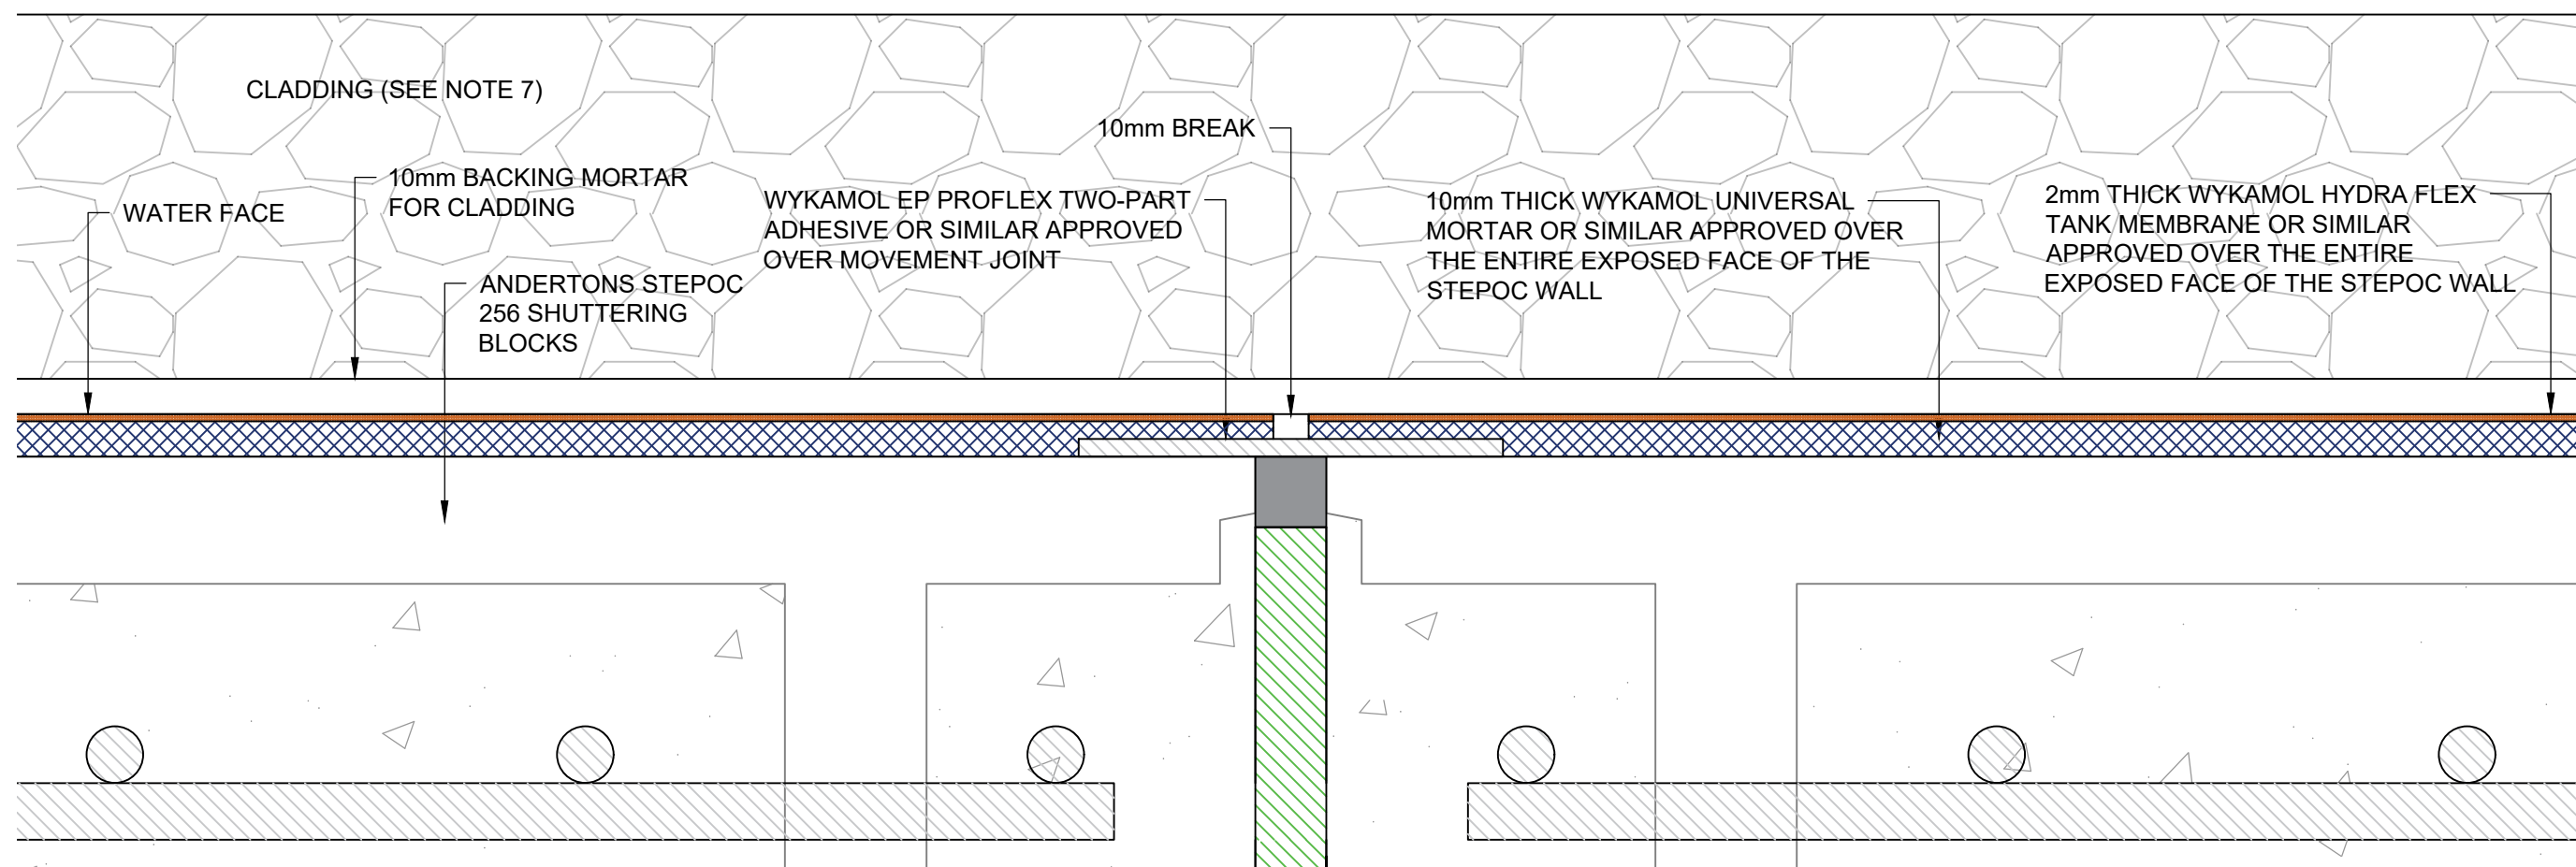


**D | WATERPROOFING DETAIL- FOR STEPOC WALL**

1:2

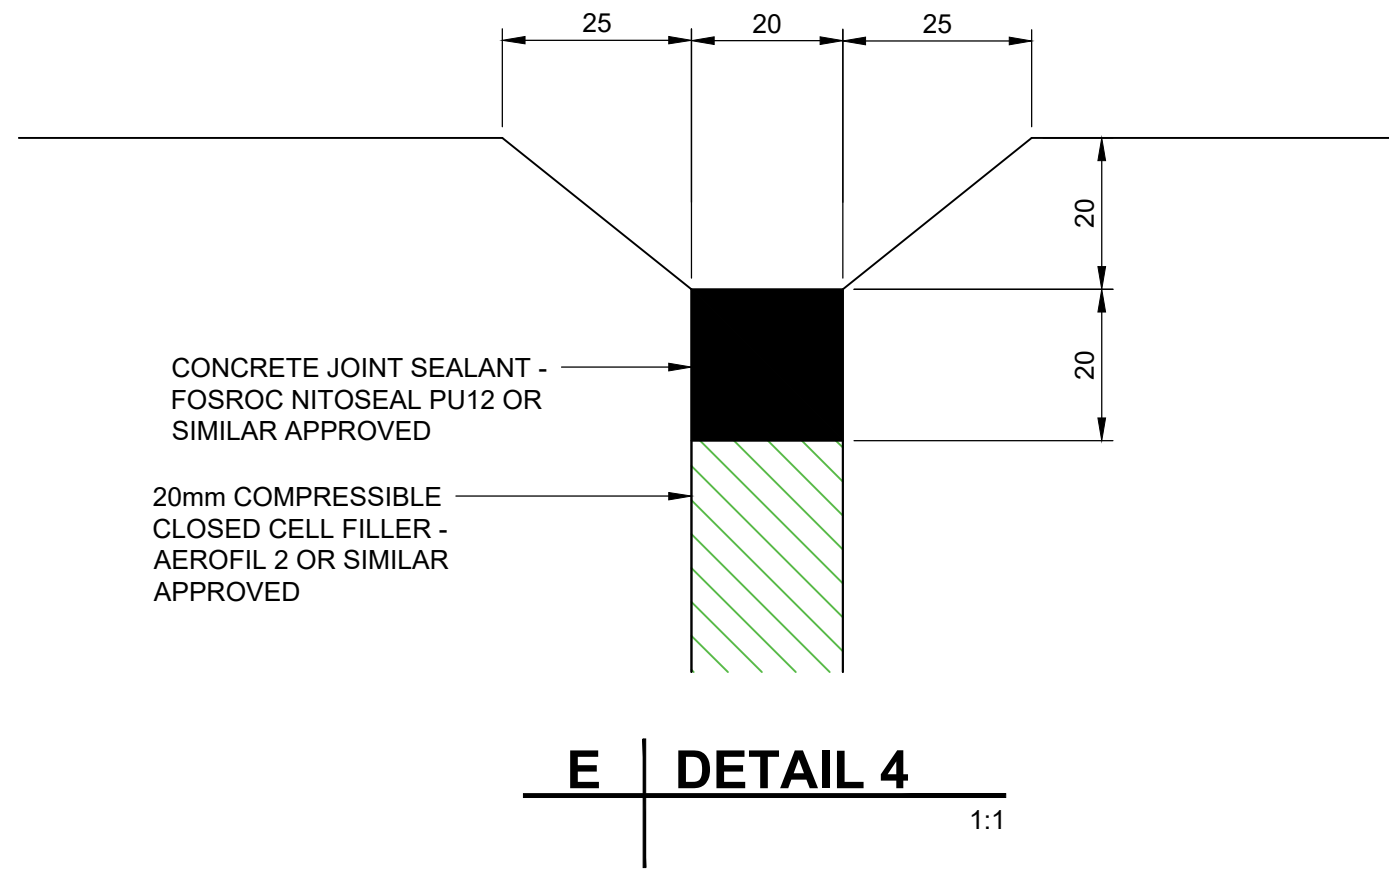


**E | DETAIL 4**

1:1

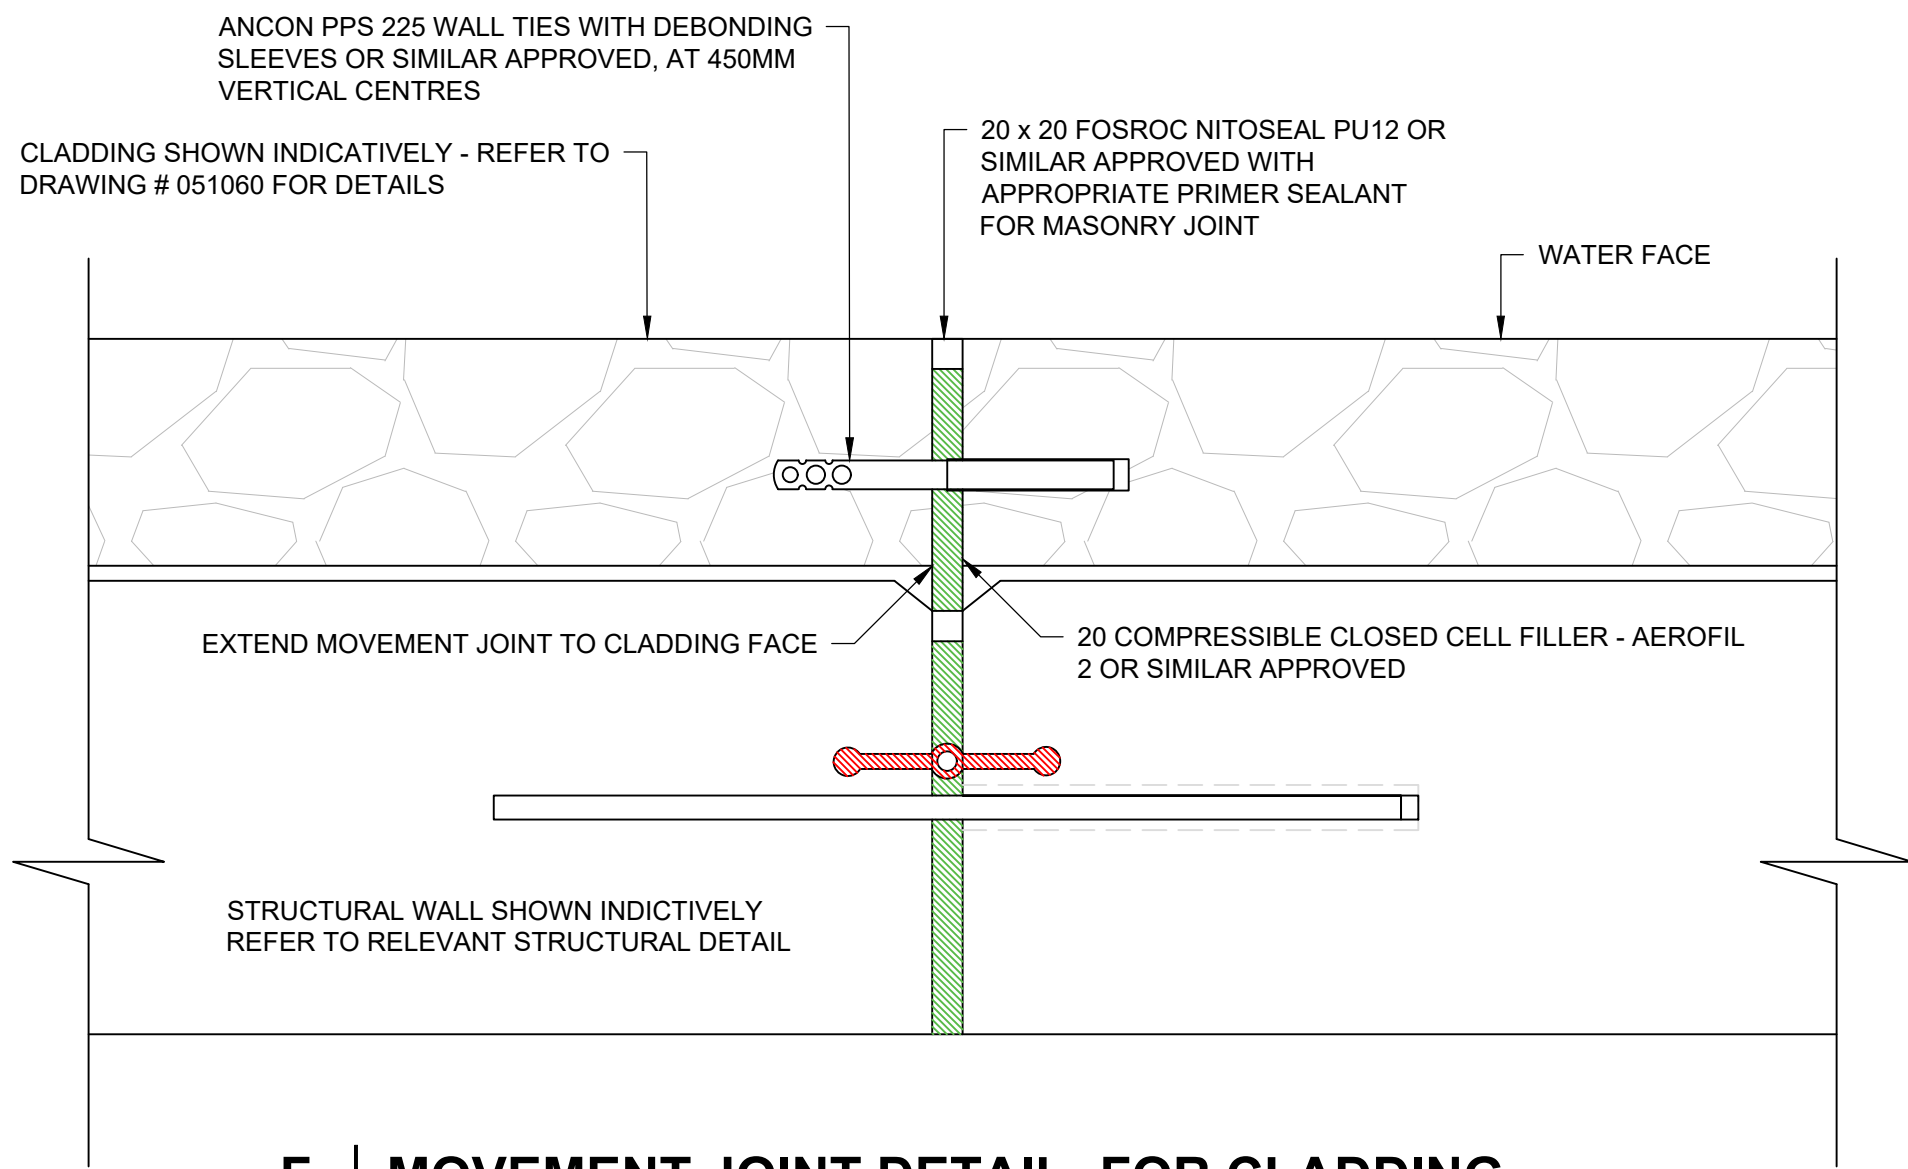


**F | MOVEMENT JOINT DETAIL- FOR CLADDING**

1:5

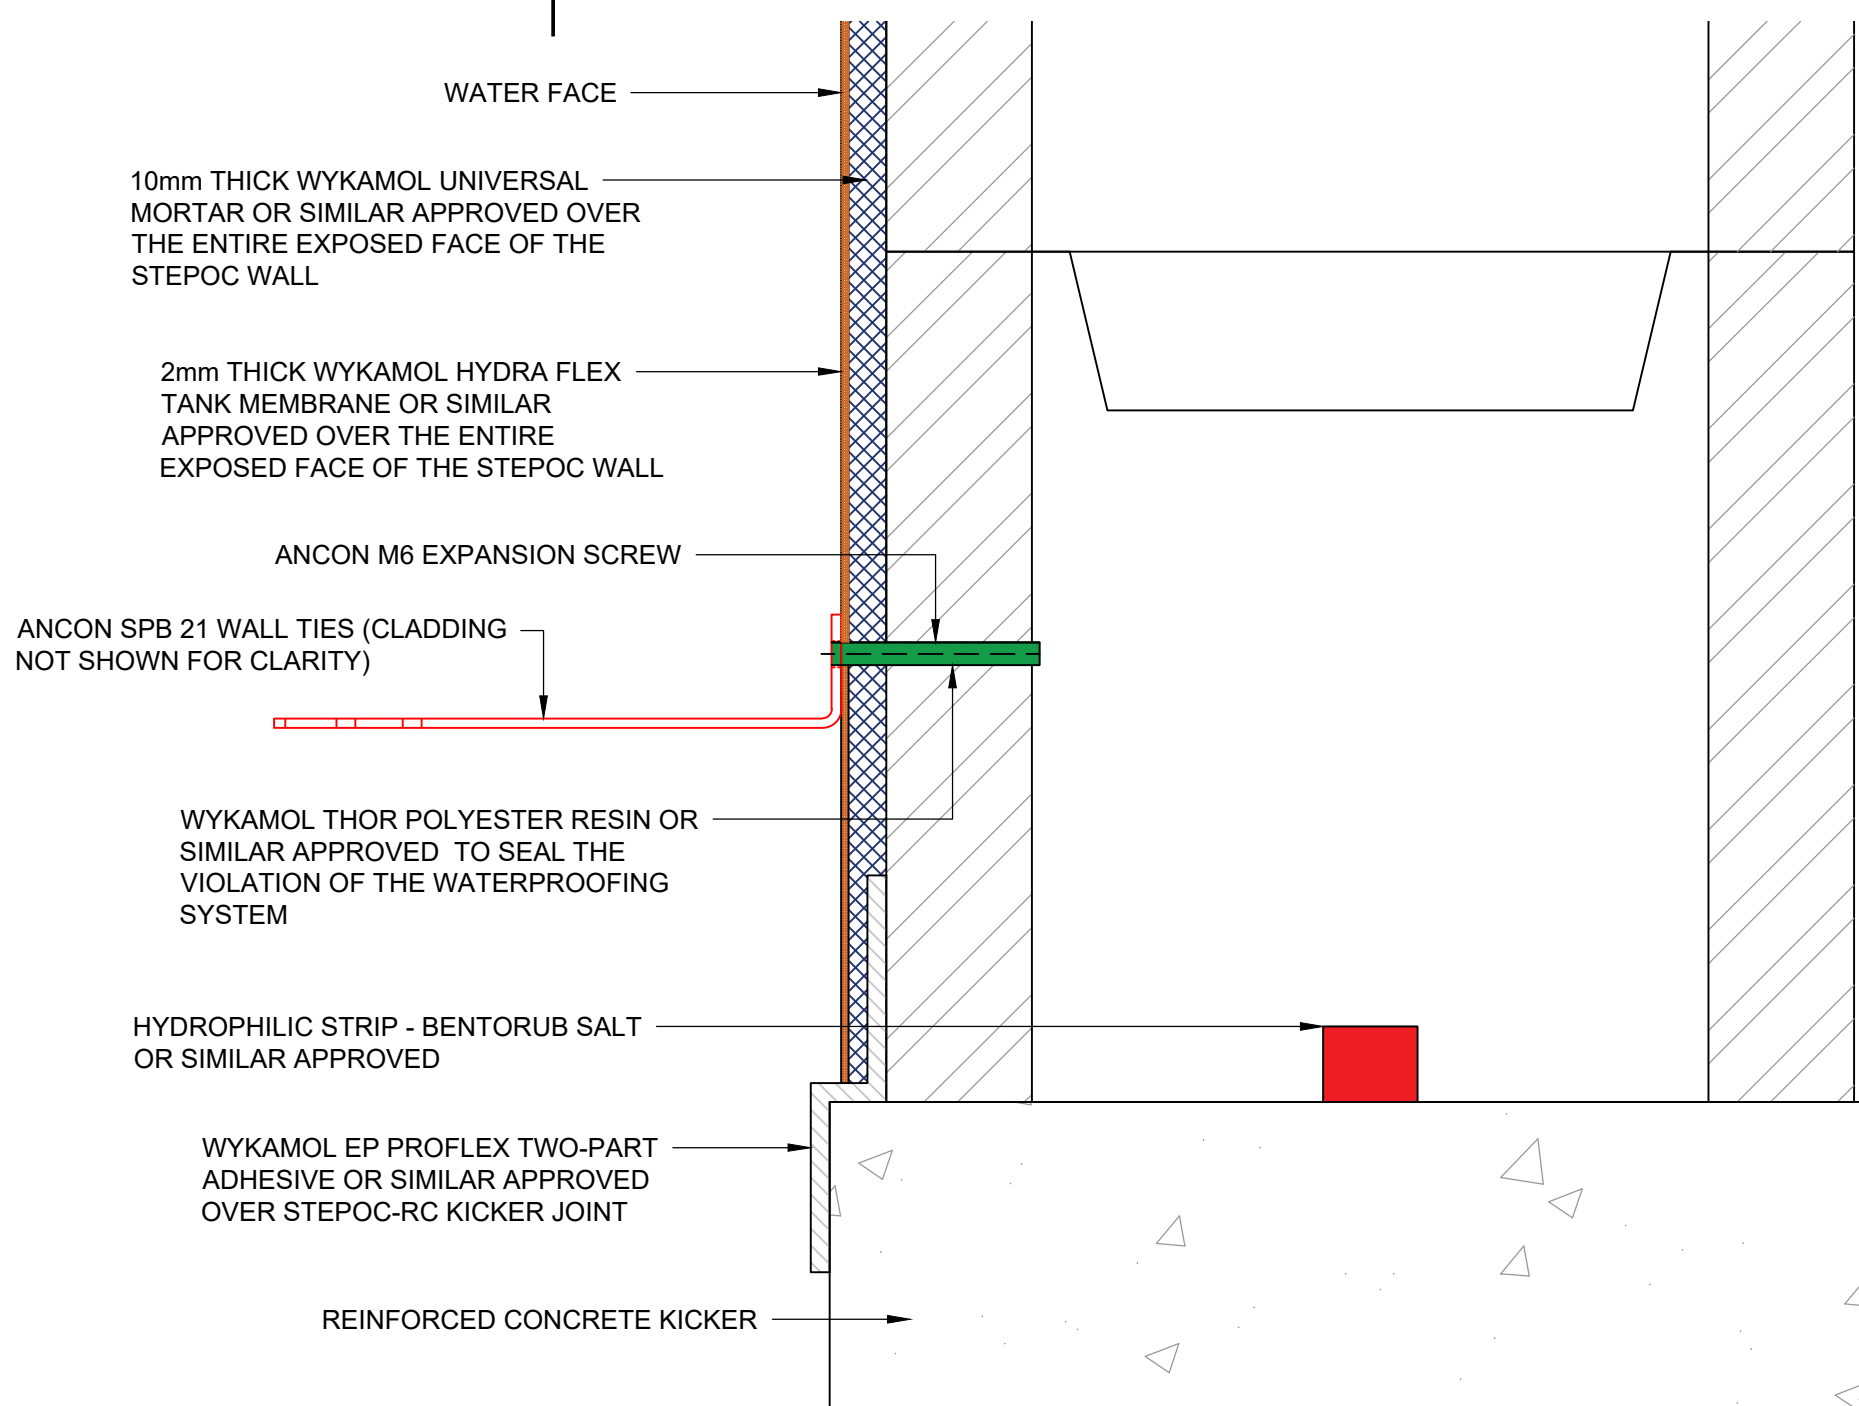

**G | WATERPROOF DETAIL - FOR WALL TIE FIXINGS HOLES**

1:2

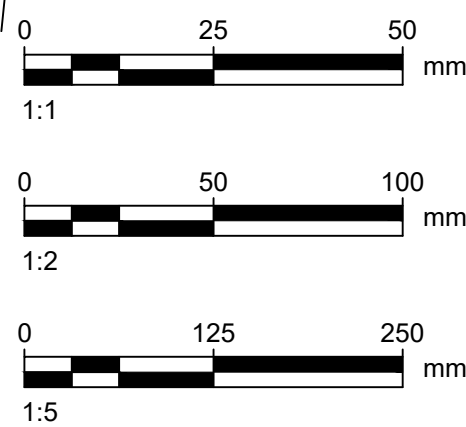

**AECOM**

PROJECT

Langstone Flood and Coastal Erosion Risk Management Scheme

CLIENT

HAVANT BOROUGH COUNCIL

CONSULTANT

Midpoint, Alençon Link,  
Basingstoke, Hampshire,  
RG21 7PP  
T:  
www.aecom.com

NOTES

- GENERAL NOTES
- THIS DOCUMENT IS TO BE READ IN CONJUNCTION WITH ALL OTHER RELEVANT DOCUMENTATION.
  - DO NOT SCALE FROM THIS DRAWING. USE ONLY PRINTED DIMENSIONS.
  - ALL DIMENSIONS IN MILLIMETRES. ALL CHAINAGES, LEVELS AND COORDINATES ARE IN METRES, UNLESS DEFINED OTHERWISE.
  - DEFENCE LENGTHS SHOWN ARE APPROXIMATE. THE EXACT EXTENT OF THE TYPICAL CROSS SECTION IS TO BE CONFIRMED ON SITE WITH THE SUPERVISOR.
  - EXISTING PATH LEVELS VARIES ALONGS DEFENCE LENGTH, AND BEACH LEVEL VARY SPATIALLY AND WITH TIME.
  - THIS DRAWING IS TO BE READ IN CONJUNCTION WITH THE RISK REGISTER (LANG-ACM-ZZ-ZZ-RK-ZZ-000601) FOR ANY IDENTIFIED POTENTIAL RISKS.
  - ALSO REFER TO DRAWINGS:  
CLADDING - # 051061
- DRAWING SPECIFIC NOTES
- HYDROPHILIC STRIPS AND WATER BAR SHALL BE CONTINUOUS OVER THE ENTIRE LENGTH OF THE JOINT AND SHALL BE INSTALLED TO MANUFACTURER'S GUIDANCE.
  - JOINT SEALANT SHALL BE INSTALLED TO MANUFACTURER'S GUIDANCE.
  - WATERPROOFING SYSTEM INCLUDING TANKING MEMBRANE, WATERPROOFING MORTAR AND RESIN SHALL BE INSTALLED IN ACCORDANCE WITH MANUFACTURER'S GUIDANCE.

ISSUE/REVISION

| P01 | 21/11/23 | 100% Detailed Design |
|-----|----------|----------------------|
| P02 | 12/03/24 | 100% Detailed Design |
| C01 | 12/03/24 | Construction Issue   |
| I/R | DATE     | DESCRIPTION          |

ISSUE PURPOSE / SUITABILITY

Detail Design Authorised/Accepted

KEY PLAN

PROJECT NUMBER

60656877

SHEET TITLE

MOVEMENT JOINT AND CONSTRUCTION JOINT STANDARD DETAILS

SHEET NUMBER

LANG-ACM-ZZ-ZZ-DR-ZZ-051062

This drawing has been prepared for the use of AECOM's client. It may not be used, modified, reproduced or relied upon by third parties, except as agreed by AECOM or as required by law. AECOM accepts no responsibility, and denies any liability, whatsoever, to any party that uses or relies on this drawing without AECOM's express written consent. Do not scale this document. All measurements must be obtained from the stated dimensions.