



# Langstone FCERM: Footpath Temporary Diversion Plan FD1

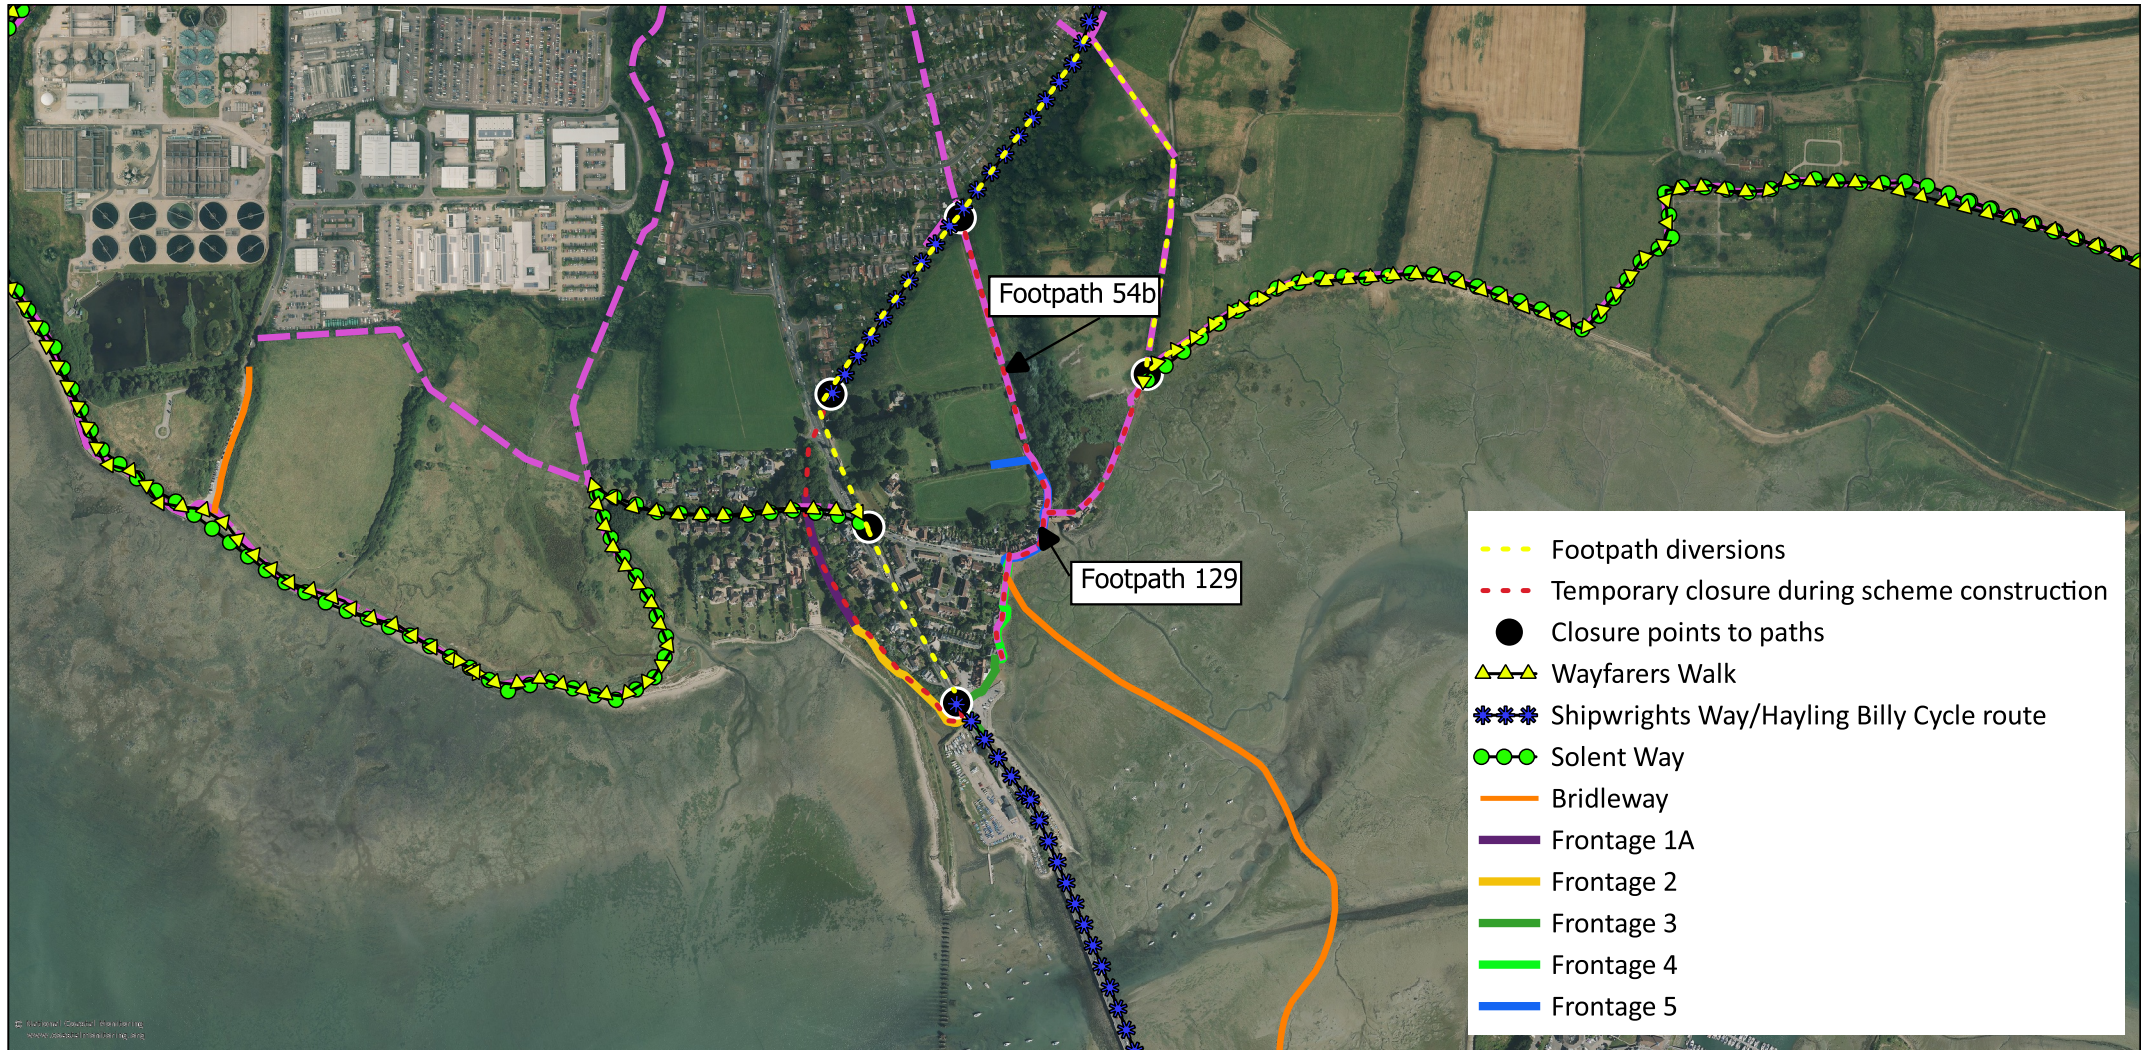

Location: Langstone FCERM Scheme

Title: Footpath Temporary Diversion Plan FD1

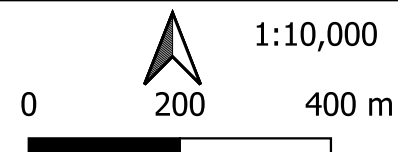

Checked by:  
HJ

Drawn by:  
MH

Date: 05/03/2025

Background Mapping: Aerial Photography 2016: Image Courtesy of Channel Coastal Observatory