Location Plan

Site Address: **14, Elm Close Estate, Hayling Island, PO11 9AT**

PlanningPortal

Date Produced: **28-Aug-2025**

Scale: **1:1250 @A3**

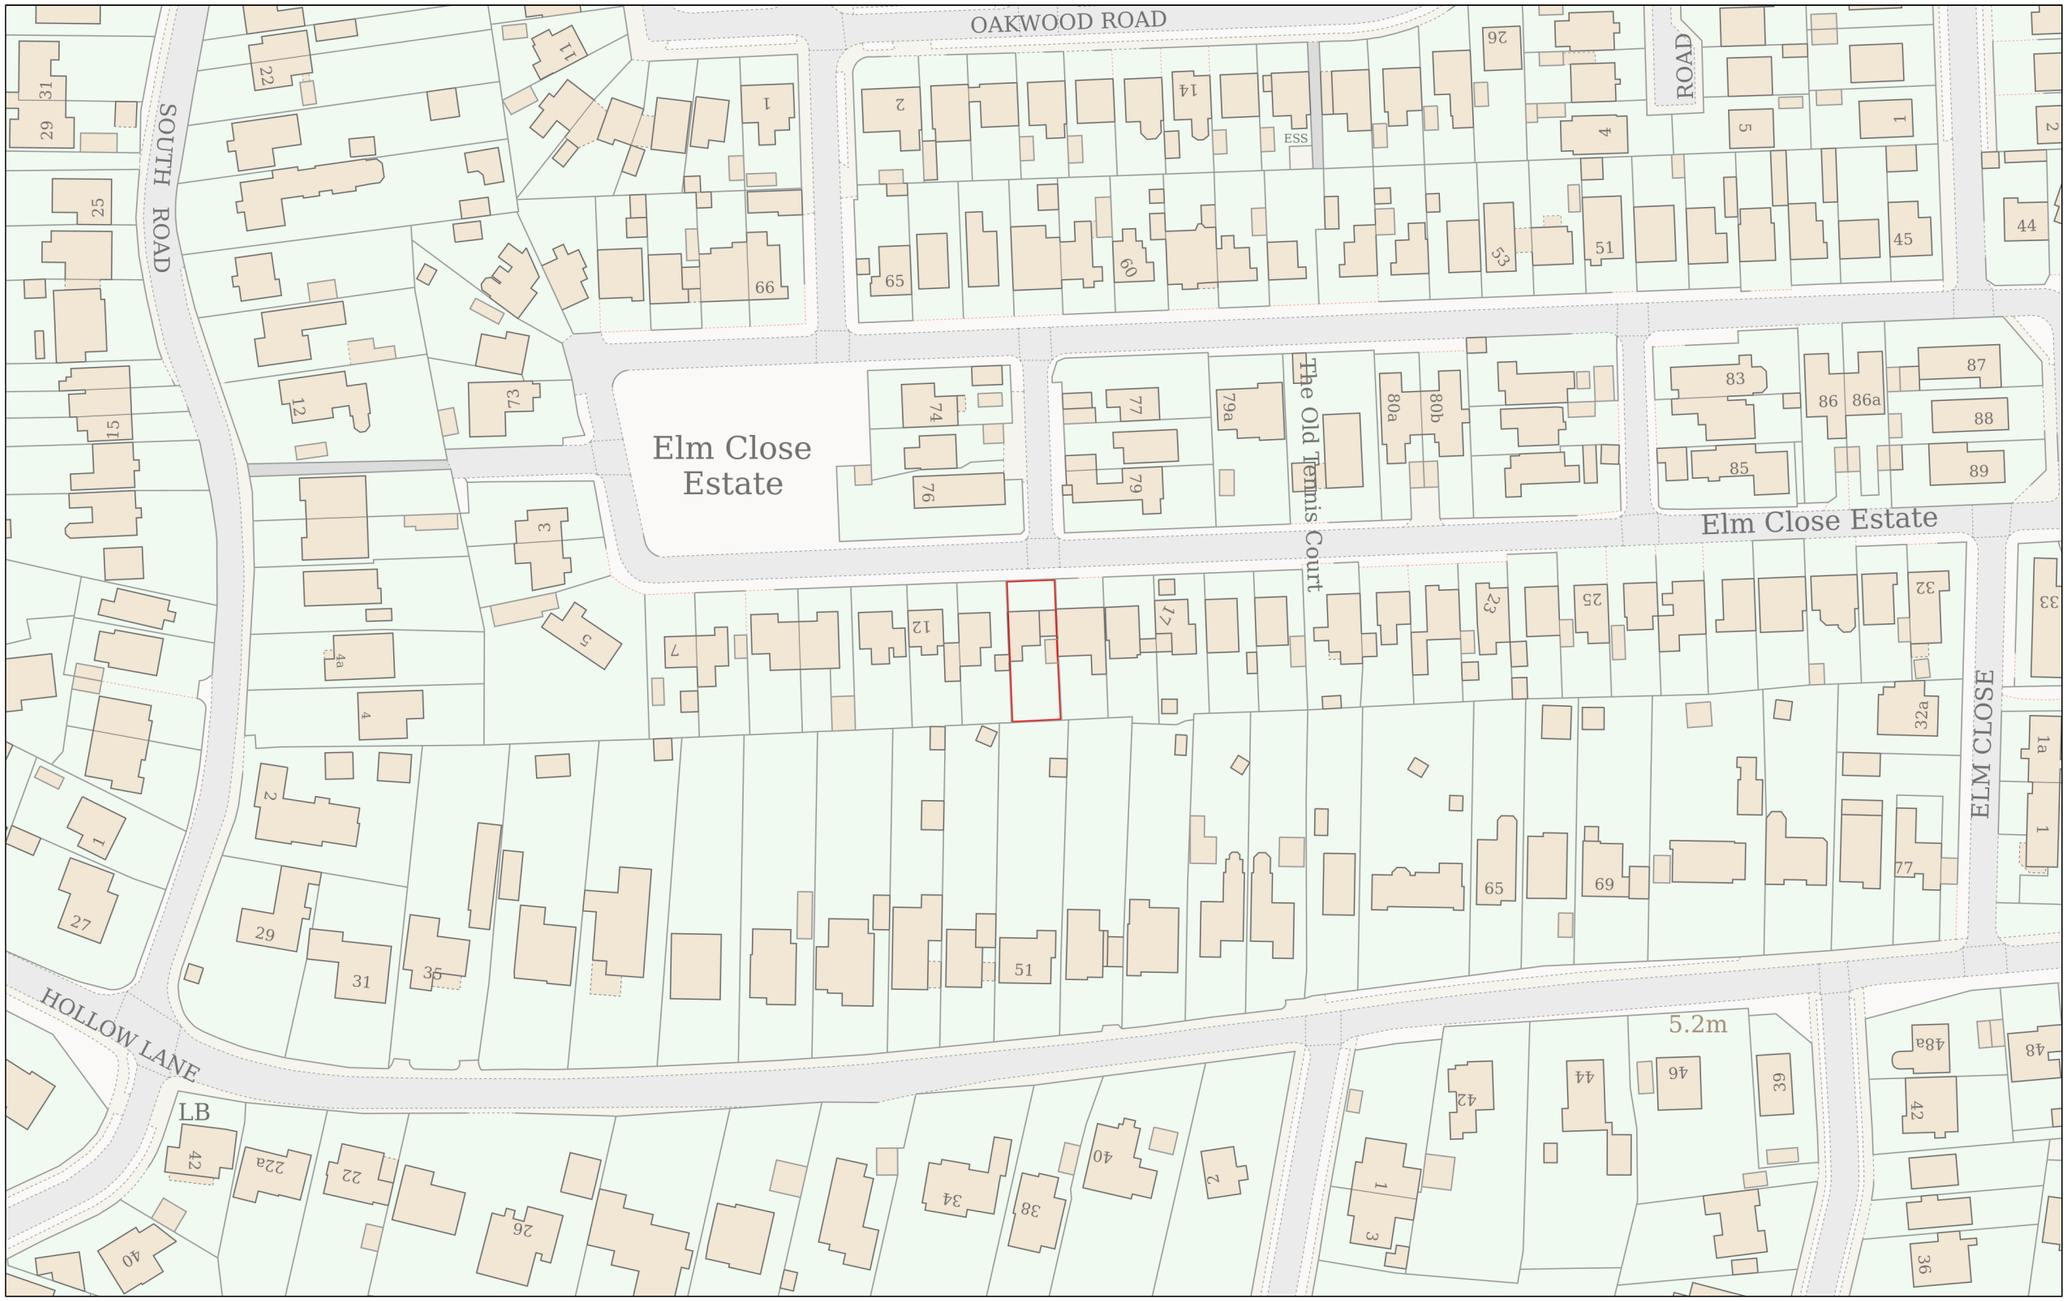

Planning Portal Reference: **PP-14287852v1**

0 50

Metres

Powered By TerraQuest

© Crown copyright and database rights 2025 OS 100042766