


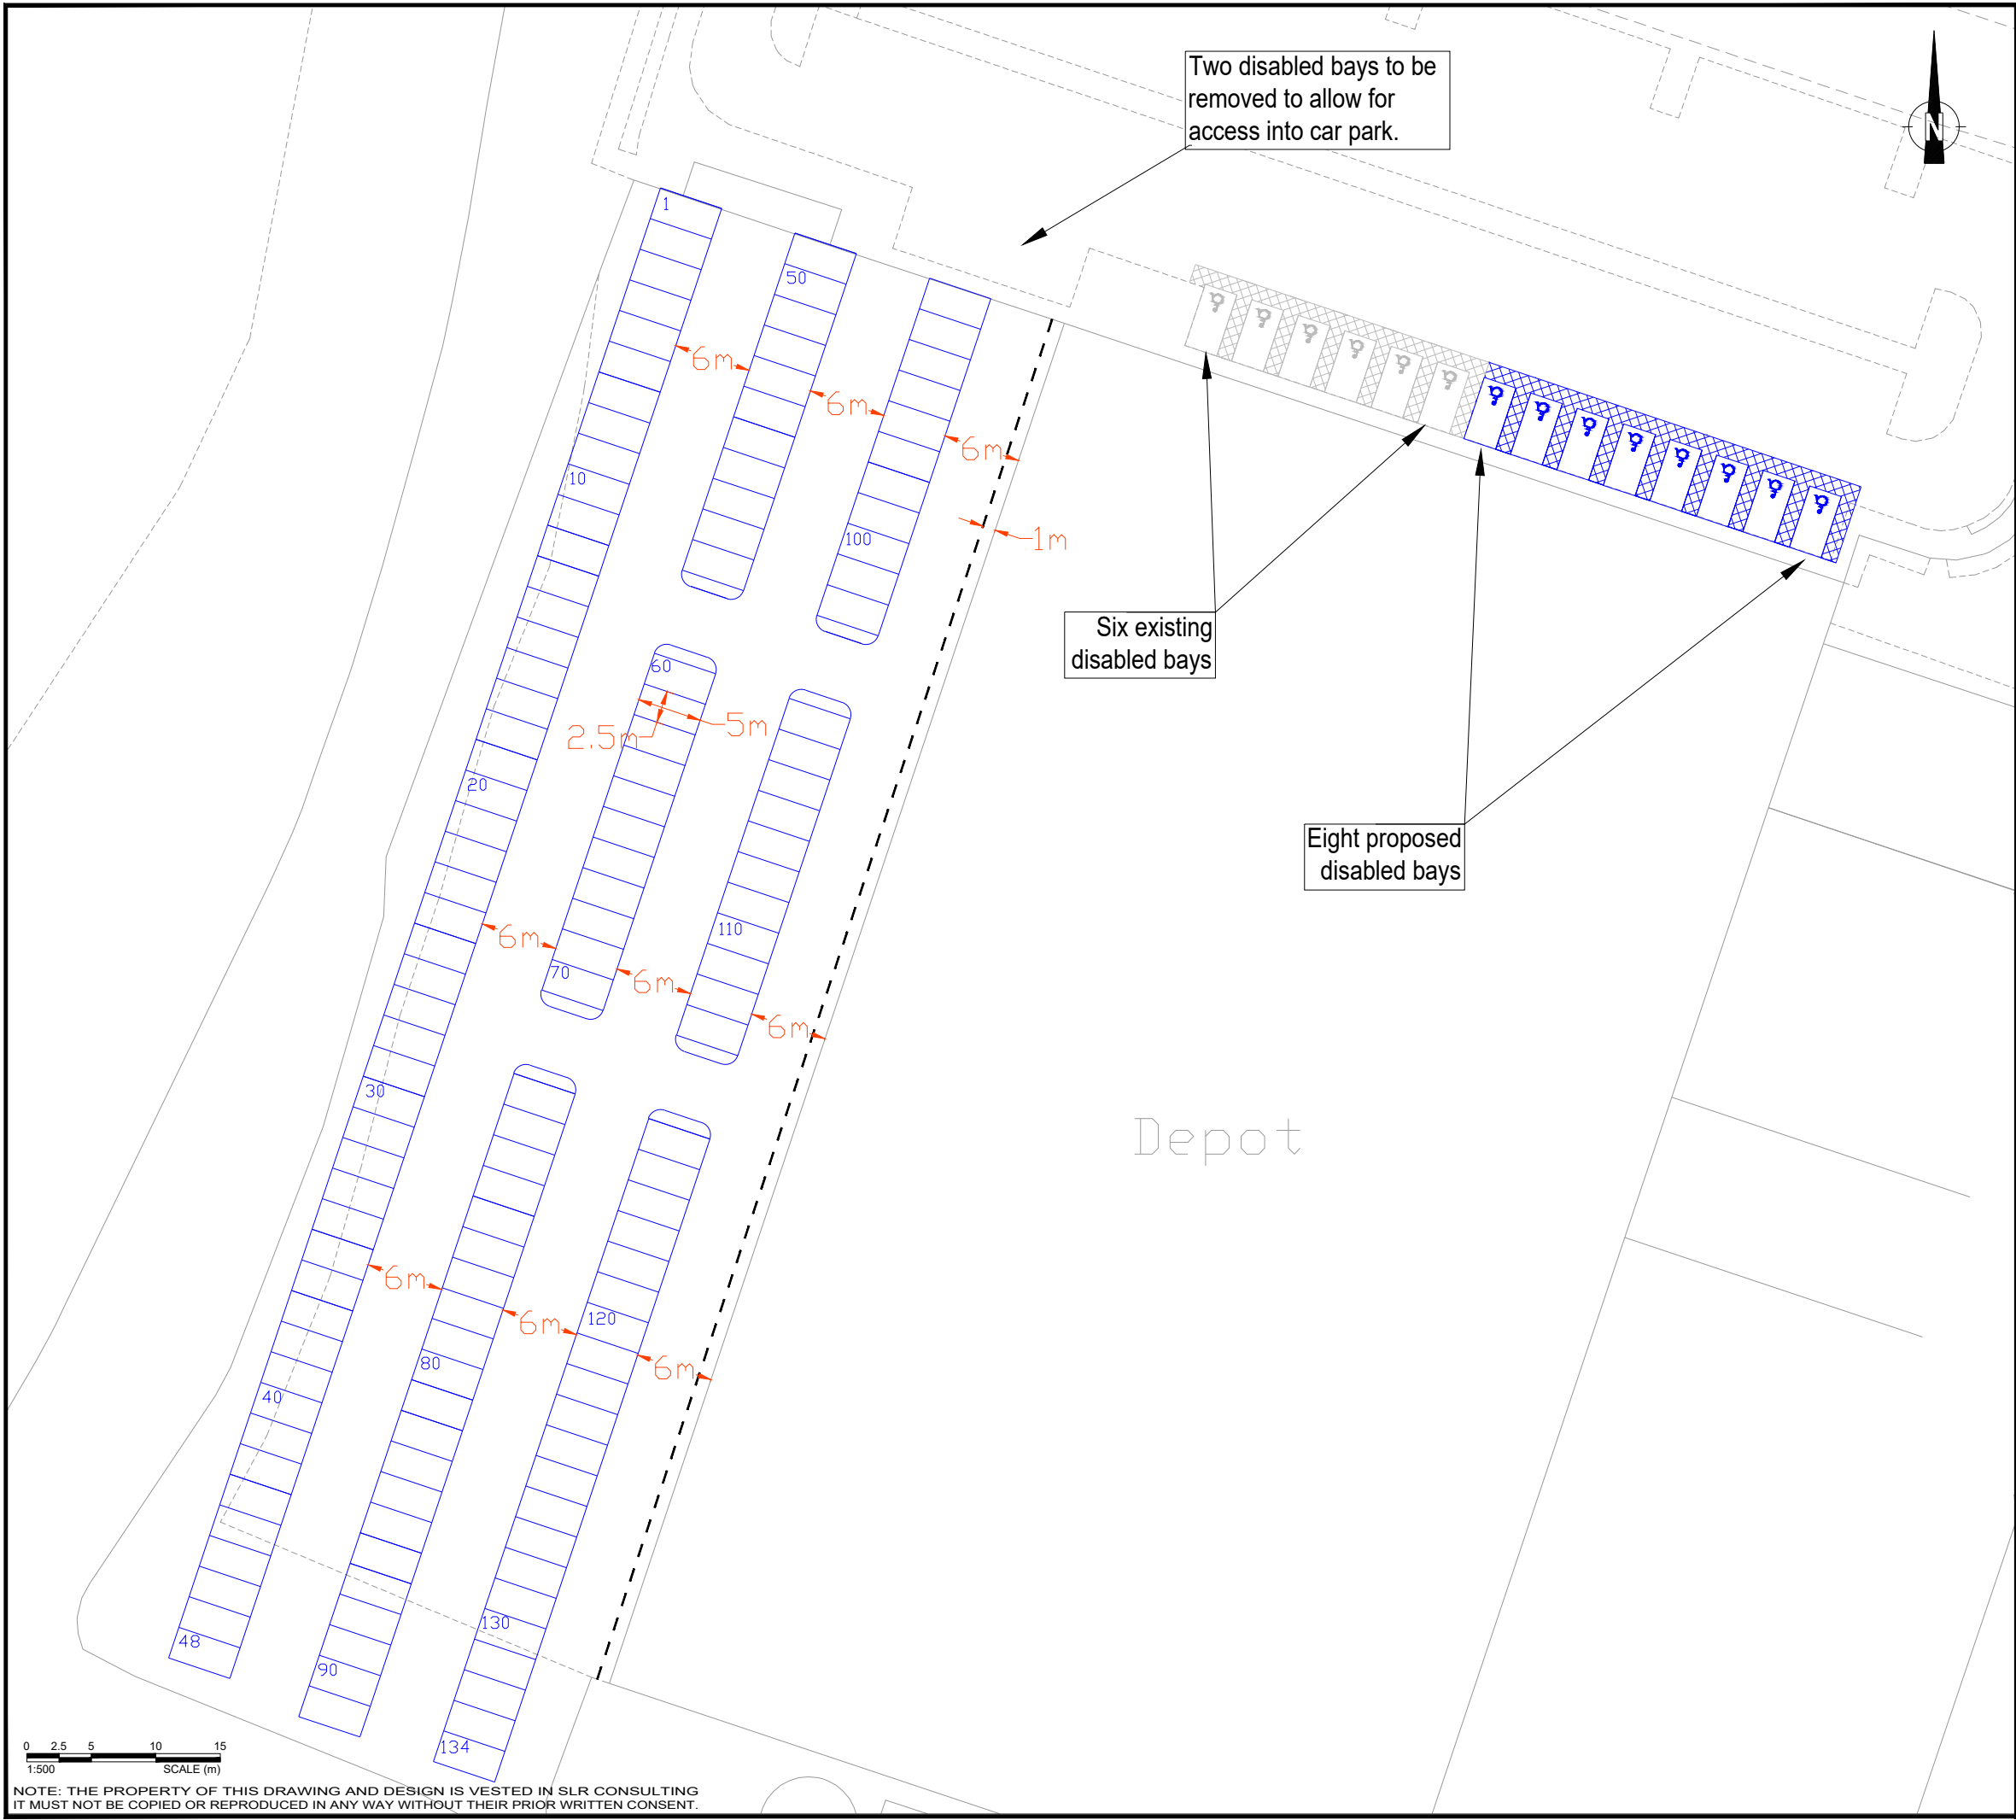

Notes:

- This is not a construction drawing and is intended for illustrative purposes only.
- White lining is indicative only.

REV.	DETAILS	DRAWN	CHECKED	DATE

CLIENT:

NEXT UK PLC

PROJECT:

Plot 2, Dunsbury Park

DRAWING TITLE:

Proposed Car Parking Layout

SCALES:

1:500 at A3

DRAWN:	WD	CHECKED:	DM	DATE:	19.08.25
--------	----	----------	----	-------	----------



DRAWING NUMBER:	403.066352.00001_PD01	REVISION:	.
-----------------	-----------------------	-----------	---