

Elevations

Scale 1:100 @ A4.

Existing / ~~Proposed~~

27 Bernina Avenue,

Waterlooville,


Hampshire.

PO7 6XQ

EAST.

NORTH.

WEST.

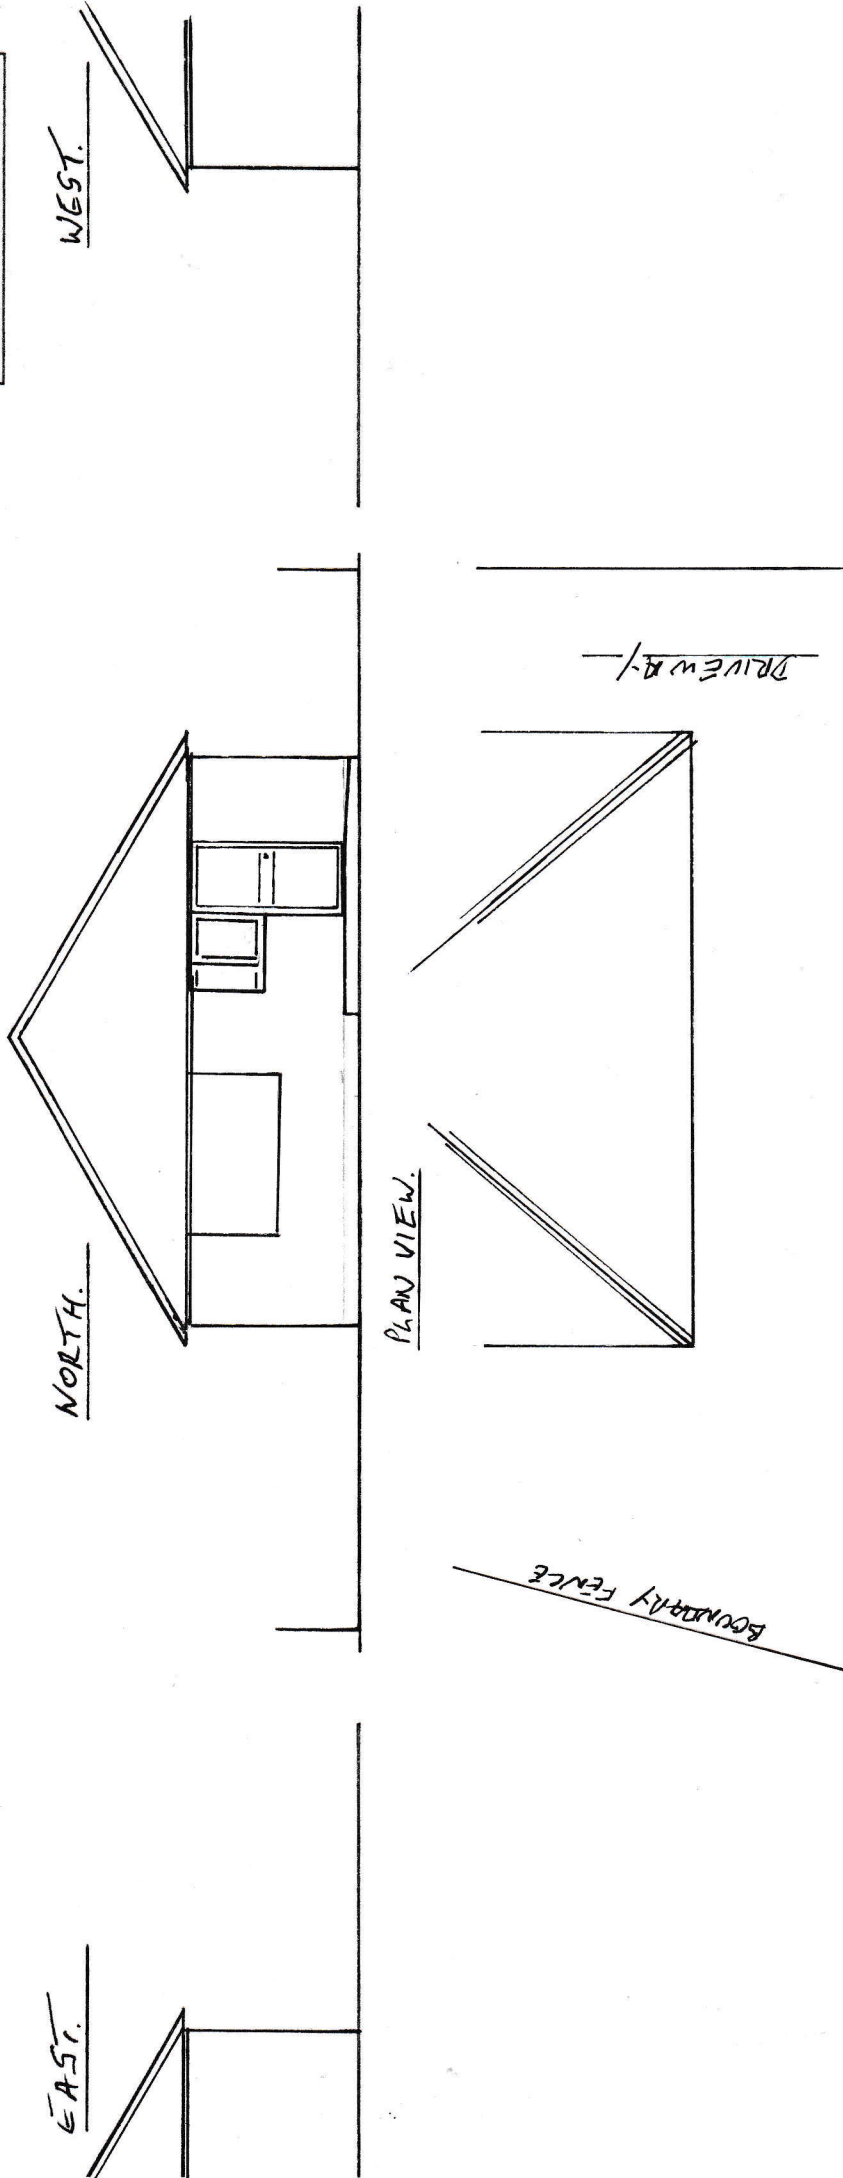

Scale in metres

C.H Planning & Sales

112 Stubbington Lane, Fareham, Hants. PO14 2PE

Tel: 01329-661877


OS Licence: 100050691

Elevations


Scale 1:100 @ A4.

Existing/Proposed

27 Bernina Avenue,
Waterlooville,
Hampshire.
PO7 6XQ

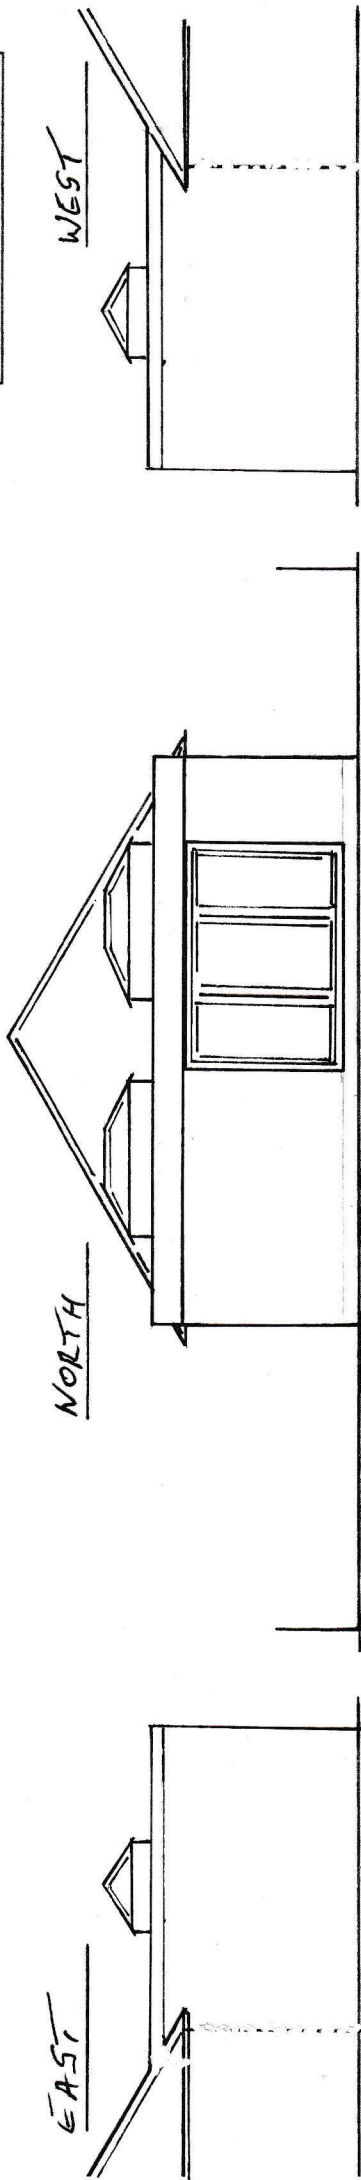

PLAN VIEW

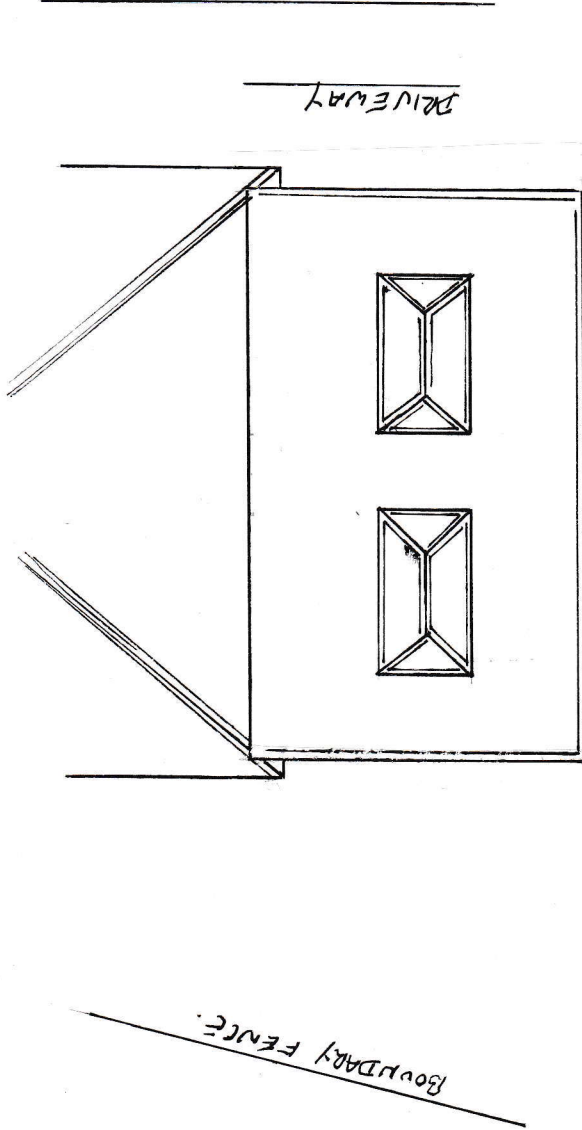

0 1 2 3 4 5

Scale in metres

C.H Planning & Sales

112 Stubbington Lane, Fareham, Hants, PO14 2PE

Tel: 01329-661877

OS Licence: 100050691