52 King Street, Emsworth, PO10 7AZ

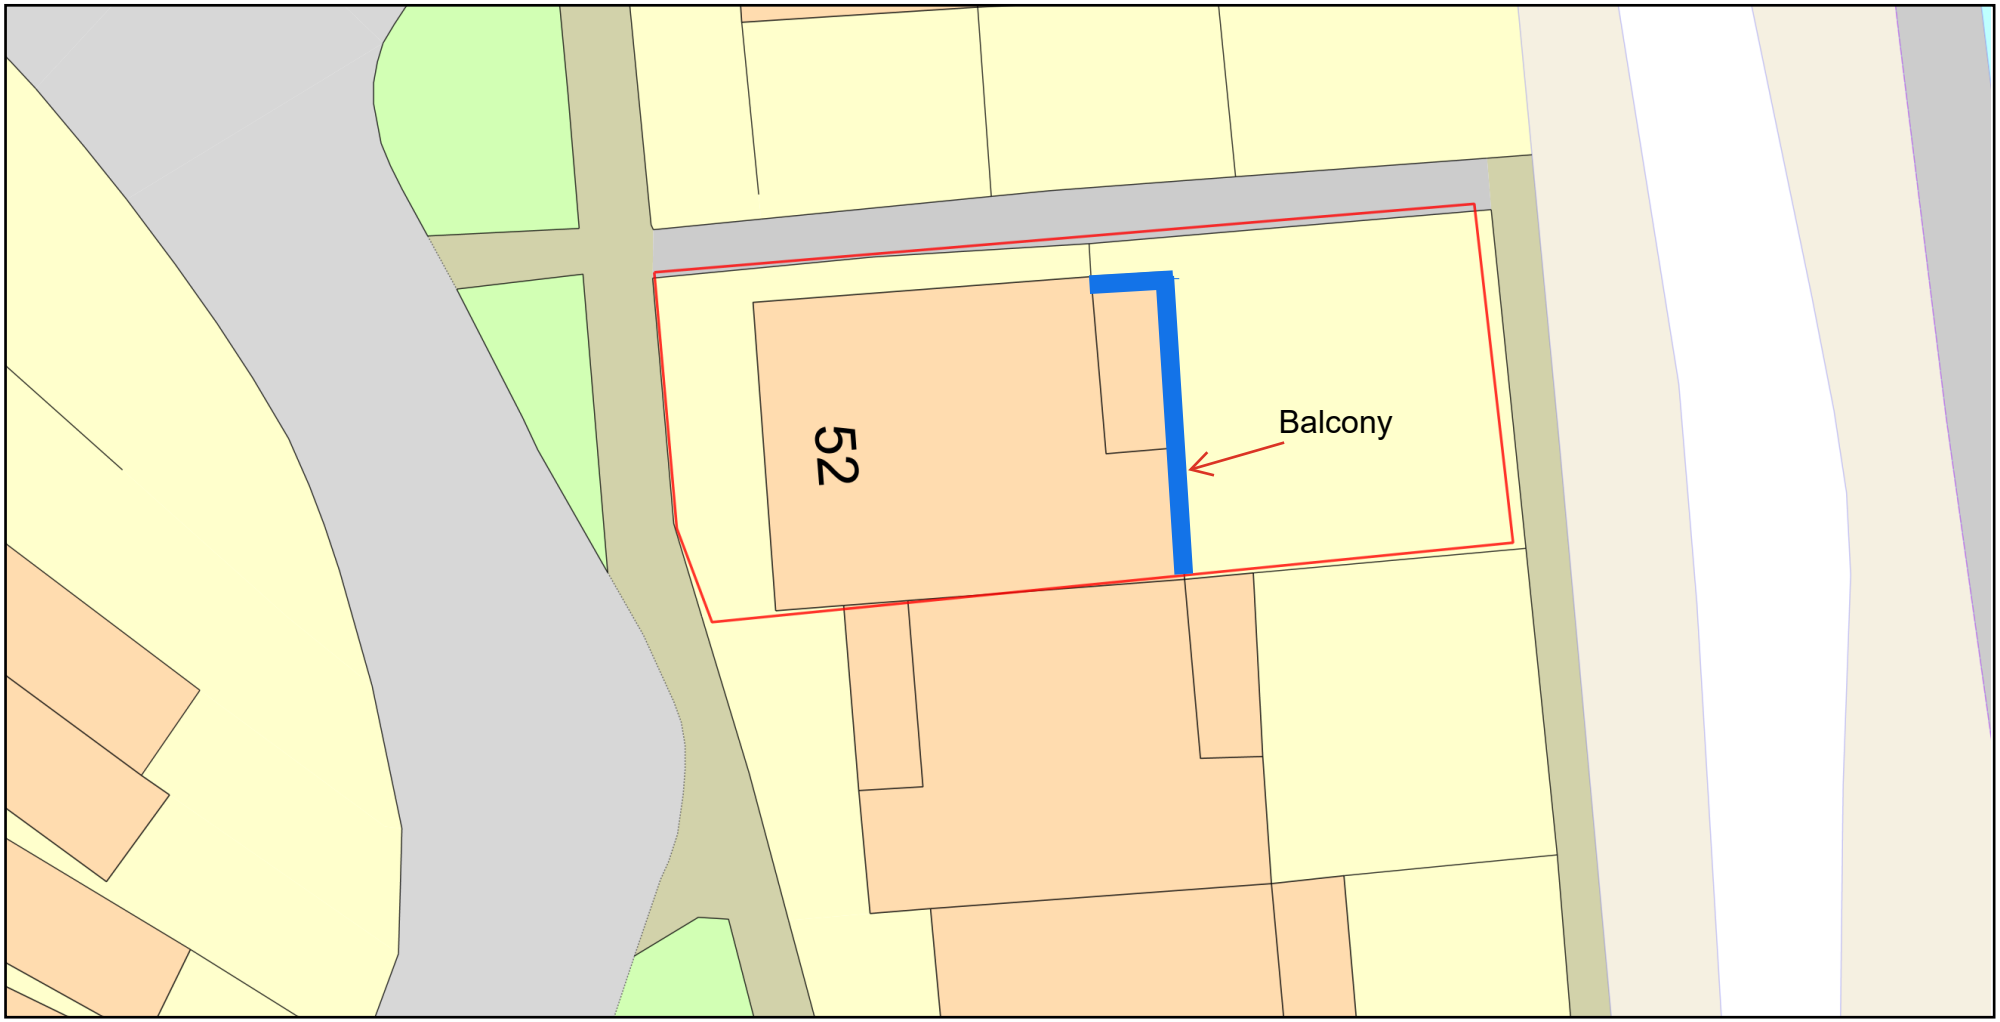

ReQuestaPlan

Plan Produced for: Mr Greg Eaton

Date Produced: 21 Apr 2025

Plan Reference Number: TQRQM25111160908673

Scale: 1:200 @ A4

© Crown copyright and database rights 2025 OS 100042766