



Drawings for Replacement 1st Floor Balcony with fixed floor channel

East Facing Elevation

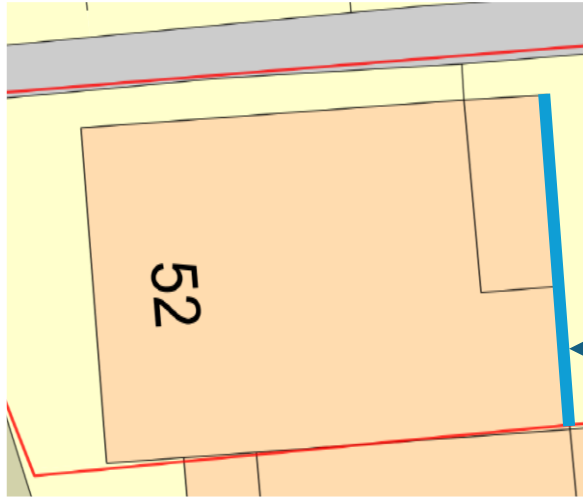


East Facing
Elevation

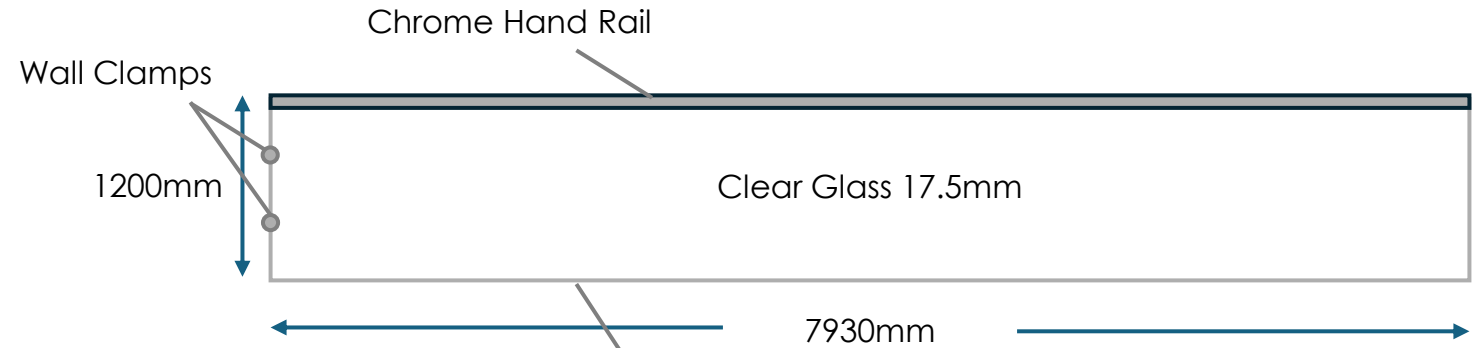

52 King Street, Emsworth. PO10 7AZ

Drawings for Replacement 1st Floor Balcony with fixed floor channel

North Facing Elevation

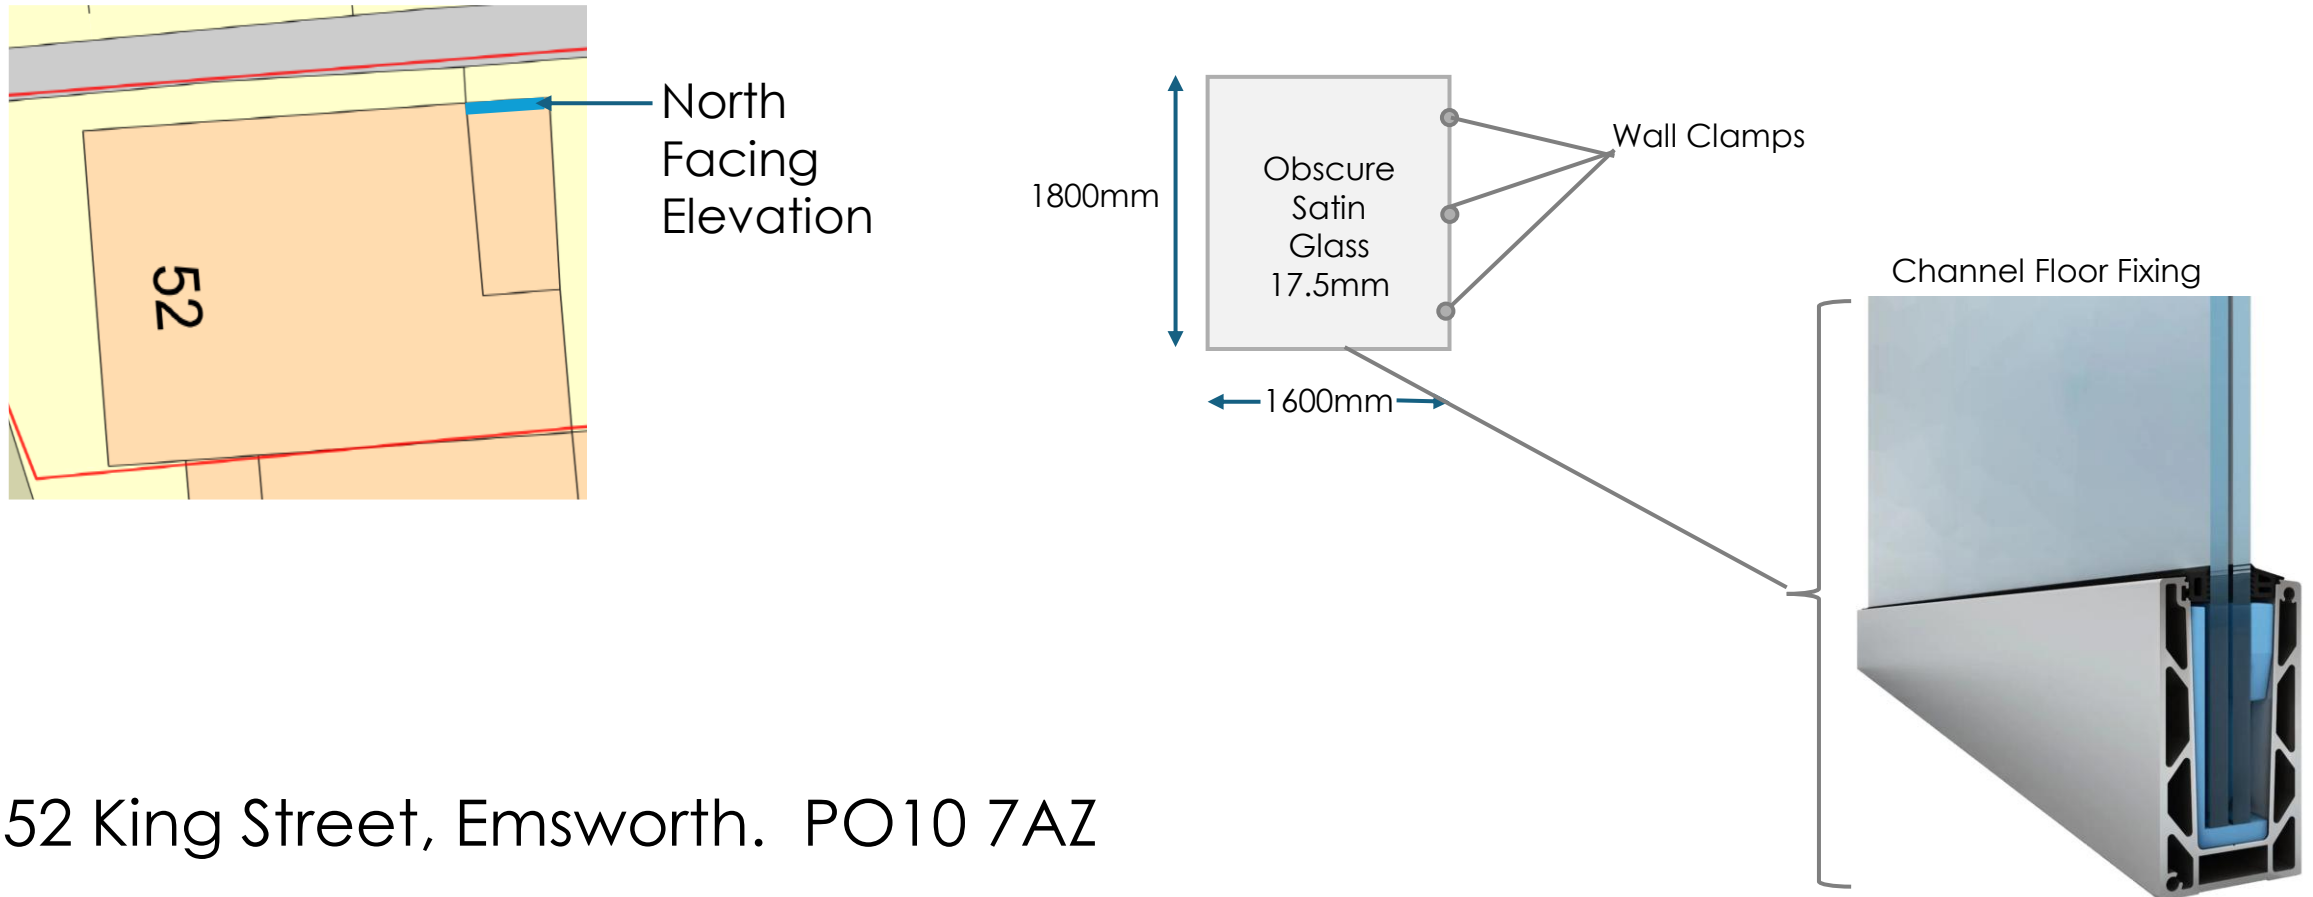

52 King Street, Emsworth. PO10 7AZ