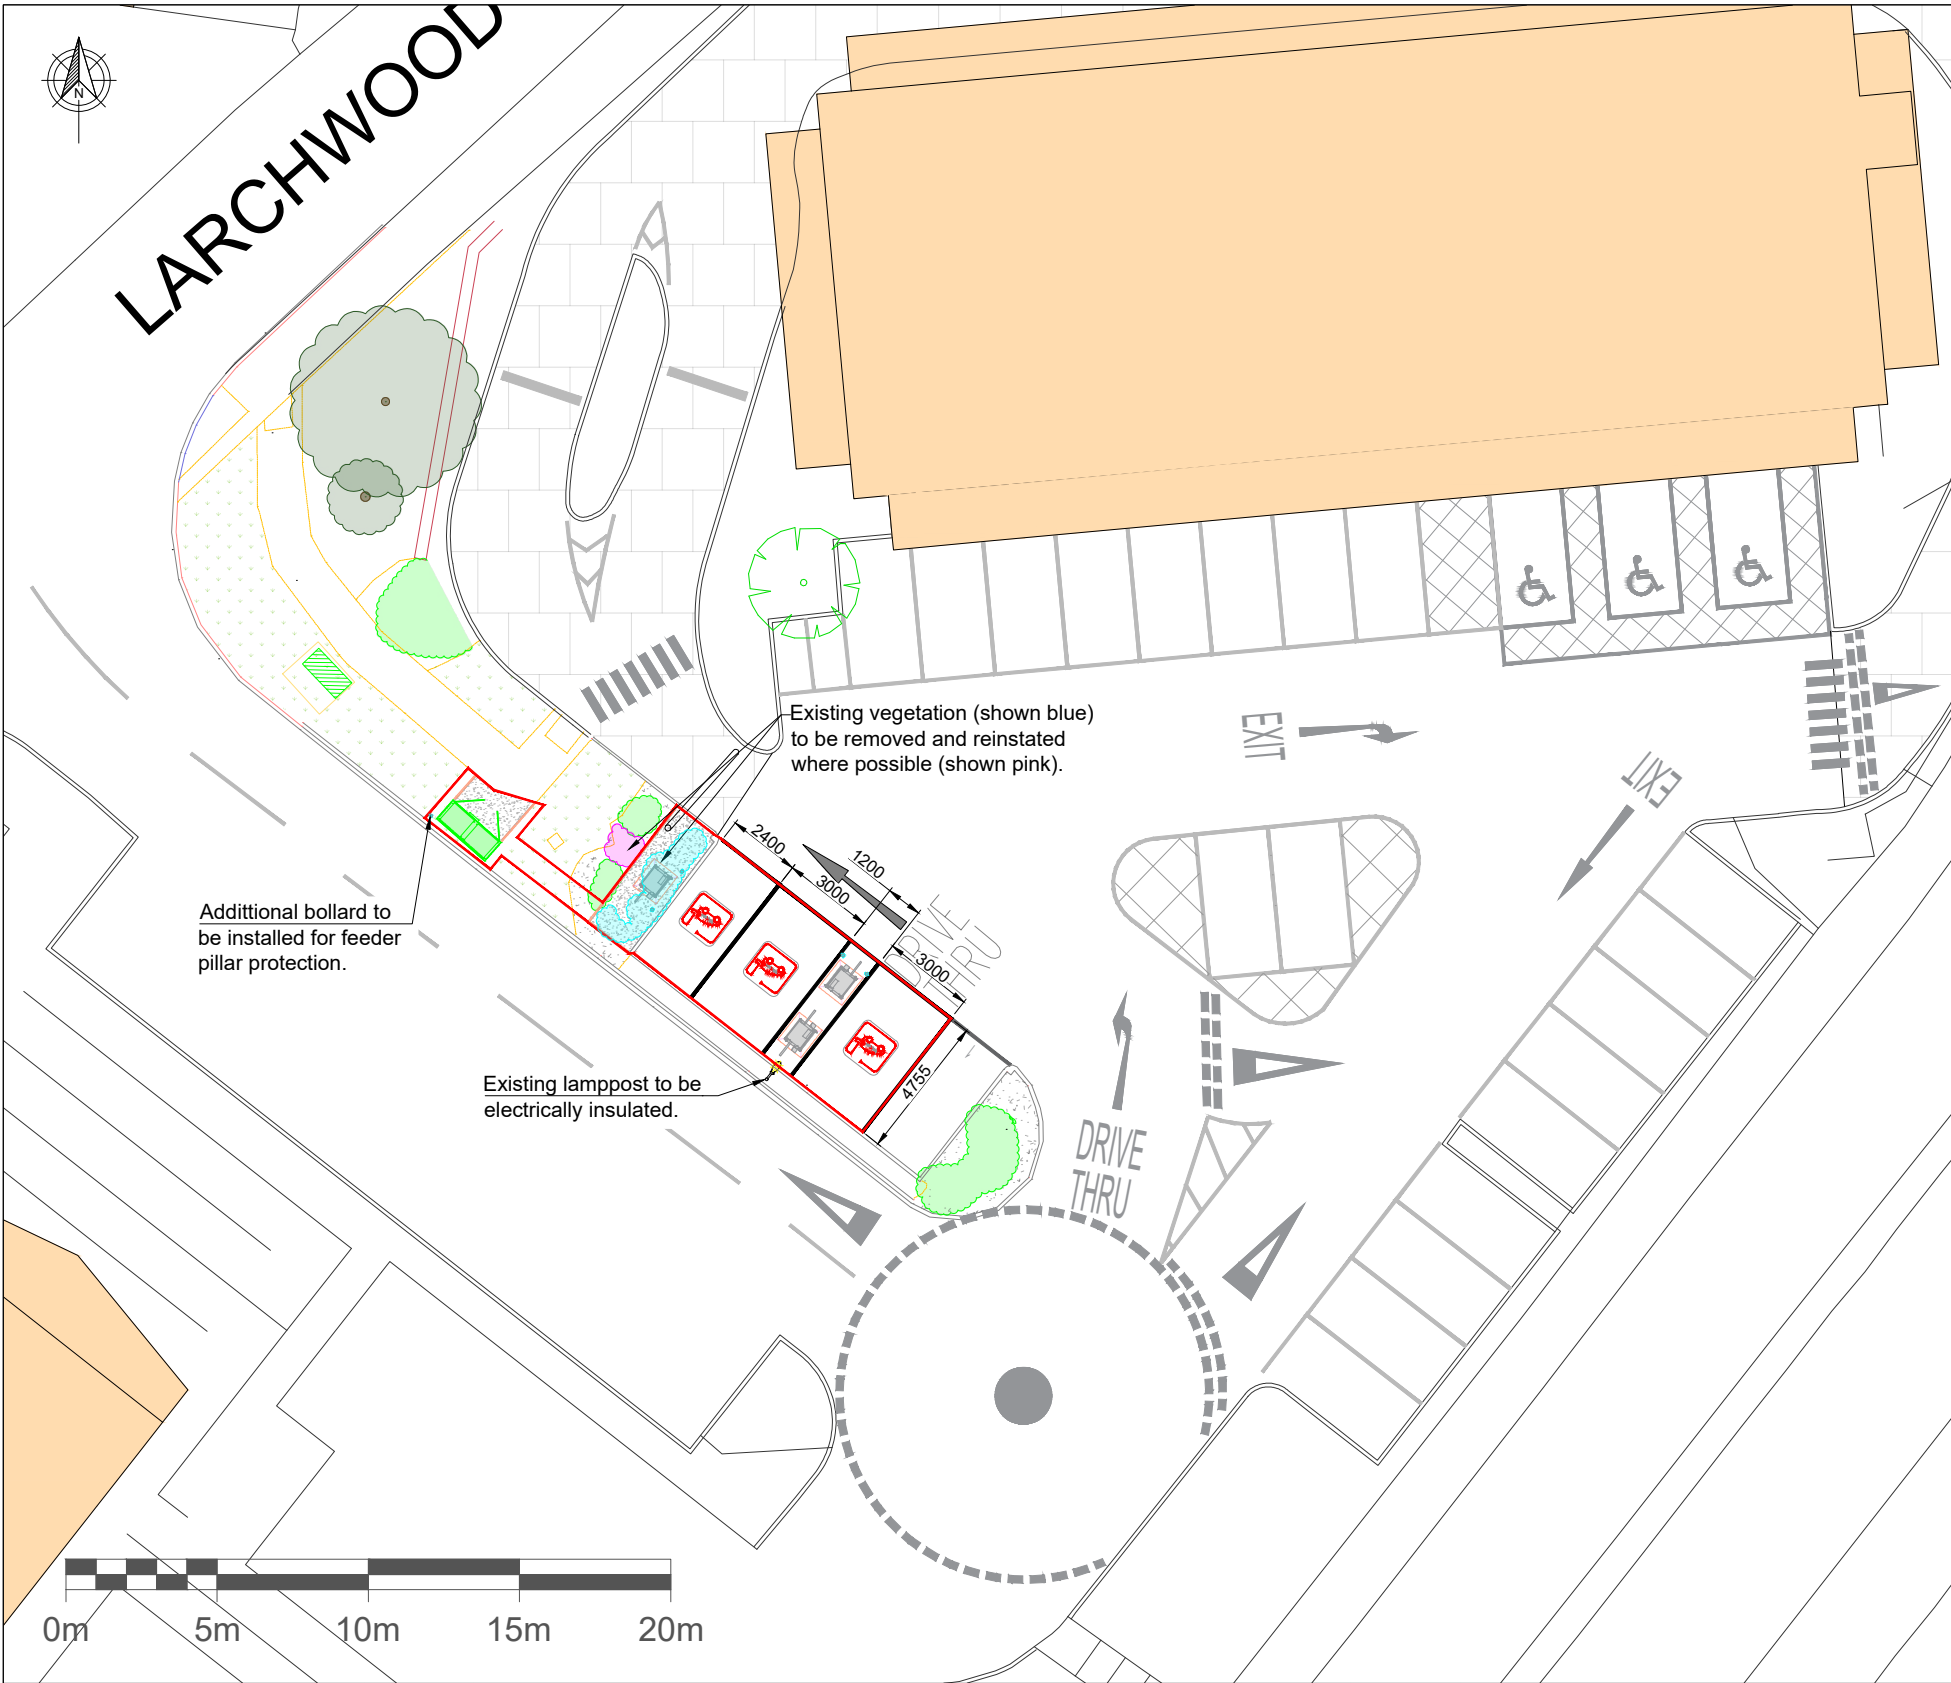


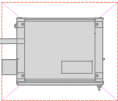
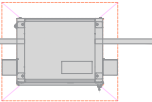
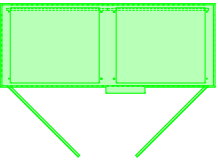
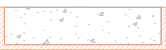


© Crown Copyright and database rights 2025. OS AC0000813445

NOTES

- 4x existing bays utilised to provide 2x wider EV charging bays and 1x standard sized EV charging bay.
- 2x chargers to be installed flush to ground on existing tarmac, level with bays. 1x charger to be installed at the side of bay, positioned behind the kerb line on raised verge.
- Feeder pillar to be installed on existing grass verge as shown, with slate chippings at the front for access.
- Existing line painting within site boundary to be reconfigured as shown.
- Existing vegetation to be removed within site boundary where required to accommodate equipment.
- All measurements to be taken from the centre point of a line, unless stated otherwise.
- Site Area = 63.85m²

KEY

	BYD 160kW Charging Unit - Single Arm
	BYD 160kW Charging Unit - Double Arm
	RMC2100 Feeder Pillar
	Slate Chippings with Concrete Edging Strip
	Proposed Bollard
	Existing Lamppost (approx. location)
	InstaVolt Site Location Boundary

COMMENTS		REV.	DESCRIPTION	REV. BY	APP.	DATE	ADDRESS	PROJECT NAME	<div>INSTAVOLT</div> <div>InstaVolt Ltd, 6 Cedarwood, Crockford Lane, Chineham Park, Hampshire, RG24 8WD © InstaVolt Ltd. 2025</div>	
		A	Issued for comment	SW	KC	09/01/24	Larchwood Avenue, Havant, PO9 3QW	MCDONALD'S - HAVANT 2 (1410)		
		B	Re-issued for comment	DB	SF	11/06/25		DRAWING TITLE		
								PLANNING SITE LAYOUT		
								DRAWING NO.		
SCALE (@A3) 1:250	DRAWN BY SW							10376 - 0228_01-PL		REV. B