


PHYSICAL SCALE IN METERS @ 1:100


NOTES:
This drawing has been produced solely for PLANNING/DESIGN.
Do not Scale from this Drawing except for planning purposes.
Any drainage shown is presumed and to be checked on site
before commencement of works.
This drawing is the copyright of MF Designs Ltd.

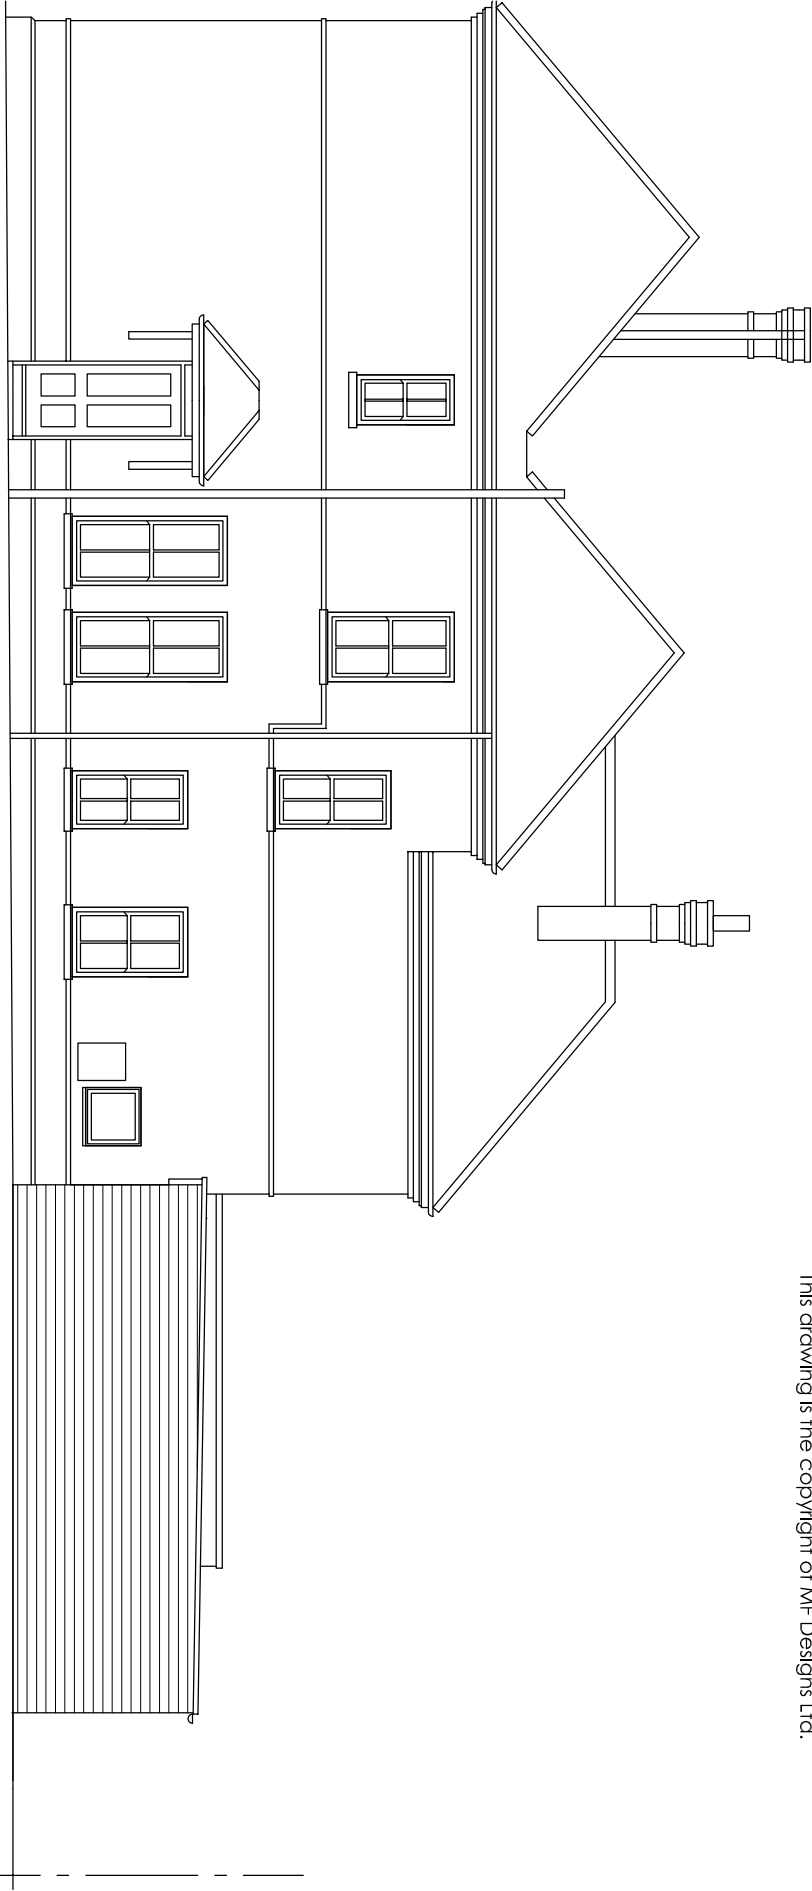


Existing South



Existing East

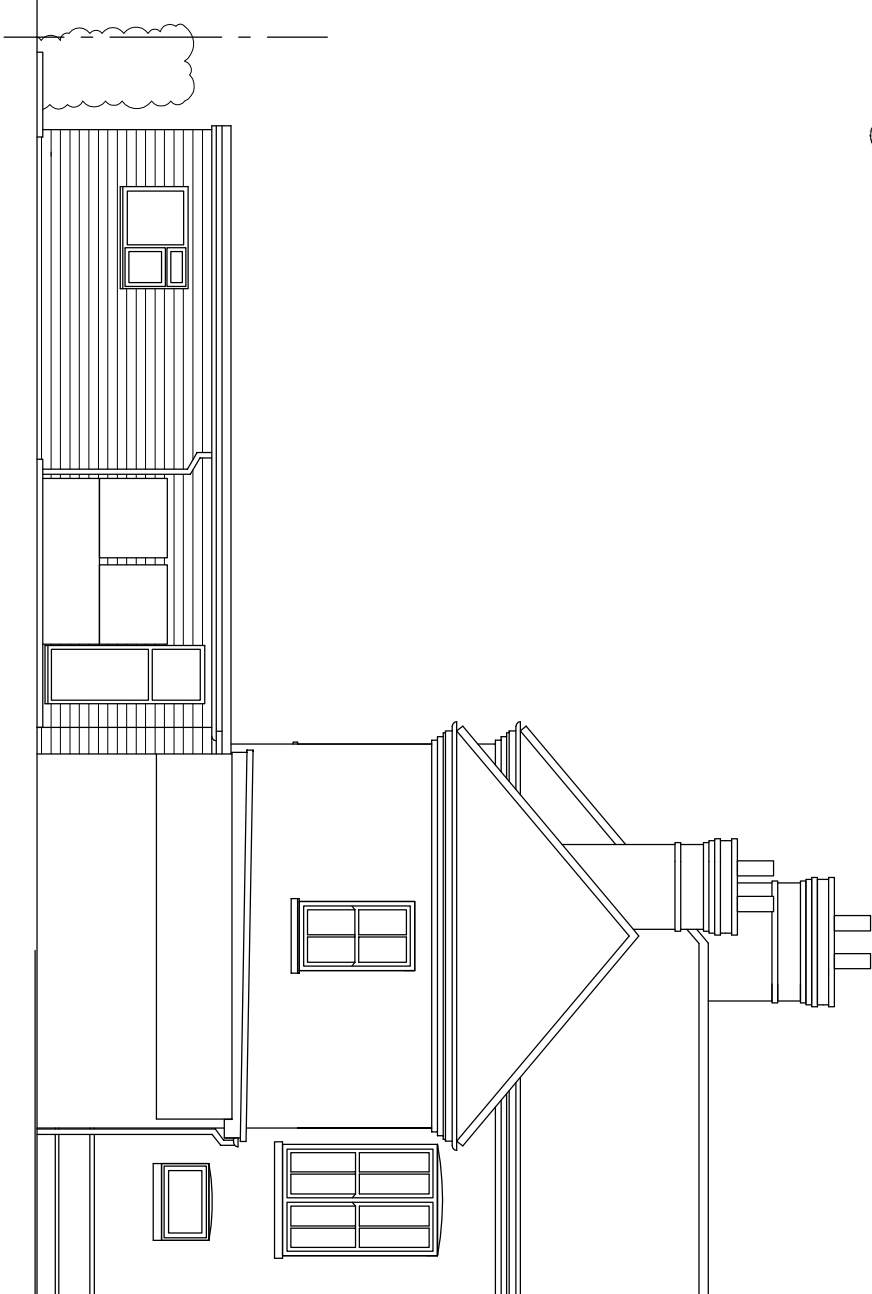

Existing North

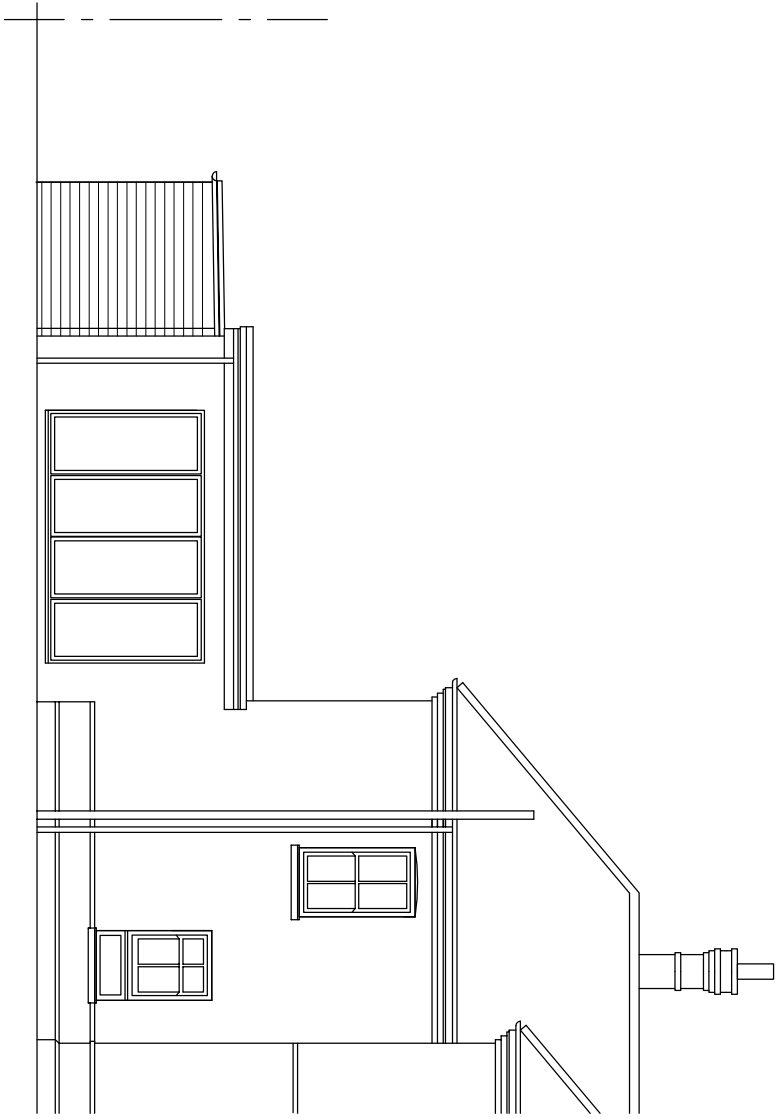

Existing West

mf designs ltd

Chartered Architects



36 Grove Road • Havant • Hampshire • PO9 1AR
Director: Martin Farrer RIBA • Co Registration No.4507379

Uff 02392 470967
e admin@mfdesigns.org.uk

EXISTING SURVEY - 14 Third Avenue, Denvilles, Havant. PO9 2QS

Date: April 2025
Scale: 1:100

Job No: 3367
Dwg No: EX_02