


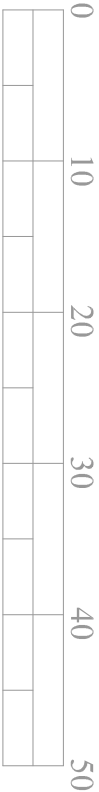

PHYSICAL SCALE IN METERS @ 1:1250



PHYSICAL SCALE IN METERS @ 1:500

NOTES:
This drawing has been produced solely for PLANNING/DESIGN.
Do not Scale from this Drawing except for planning purposes.
Any drainage shown is presumed and to be checked on site before commencement of works.
This drawing is the copyright of MF Designs Ltd.



Produced on 20 June 2025 from the Ordnance Survey National Geographic Database and incorporating surveyed revision available at this date.
This map shows the area bounded by 472436 106609, 472536 106609, 472536 106709, 472436 106709, 472436 106609.
Crown copyright and database rights 2025 OS 100054135. Supplied by copla ltd trading as UKPlanningMaps.com a licensed Ordnance Survey partner (OS 100054135).
Data licence expires 20 June 2026. Unique plan reference: vtf//1272963/1707594

Location



Block



mf designs ltd

Chartered Architects



36 Grove Road • Havant • Hampshire • PO9 1AR
Director: Martin Farrer RIBA • Co Registration No.4507379

Uff 02392 470967
e admin@mfdesigns.org.uk

Date: June 2025
Scale: 1:1250/500

Job No: 3367
Dwg No: P_03

EXTENSION & ALTERATIONS - 14 Third Avenue, Denvilles, Havant. PO9 2QS