



PHYSICAL SCALE IN METERS @ 1:100

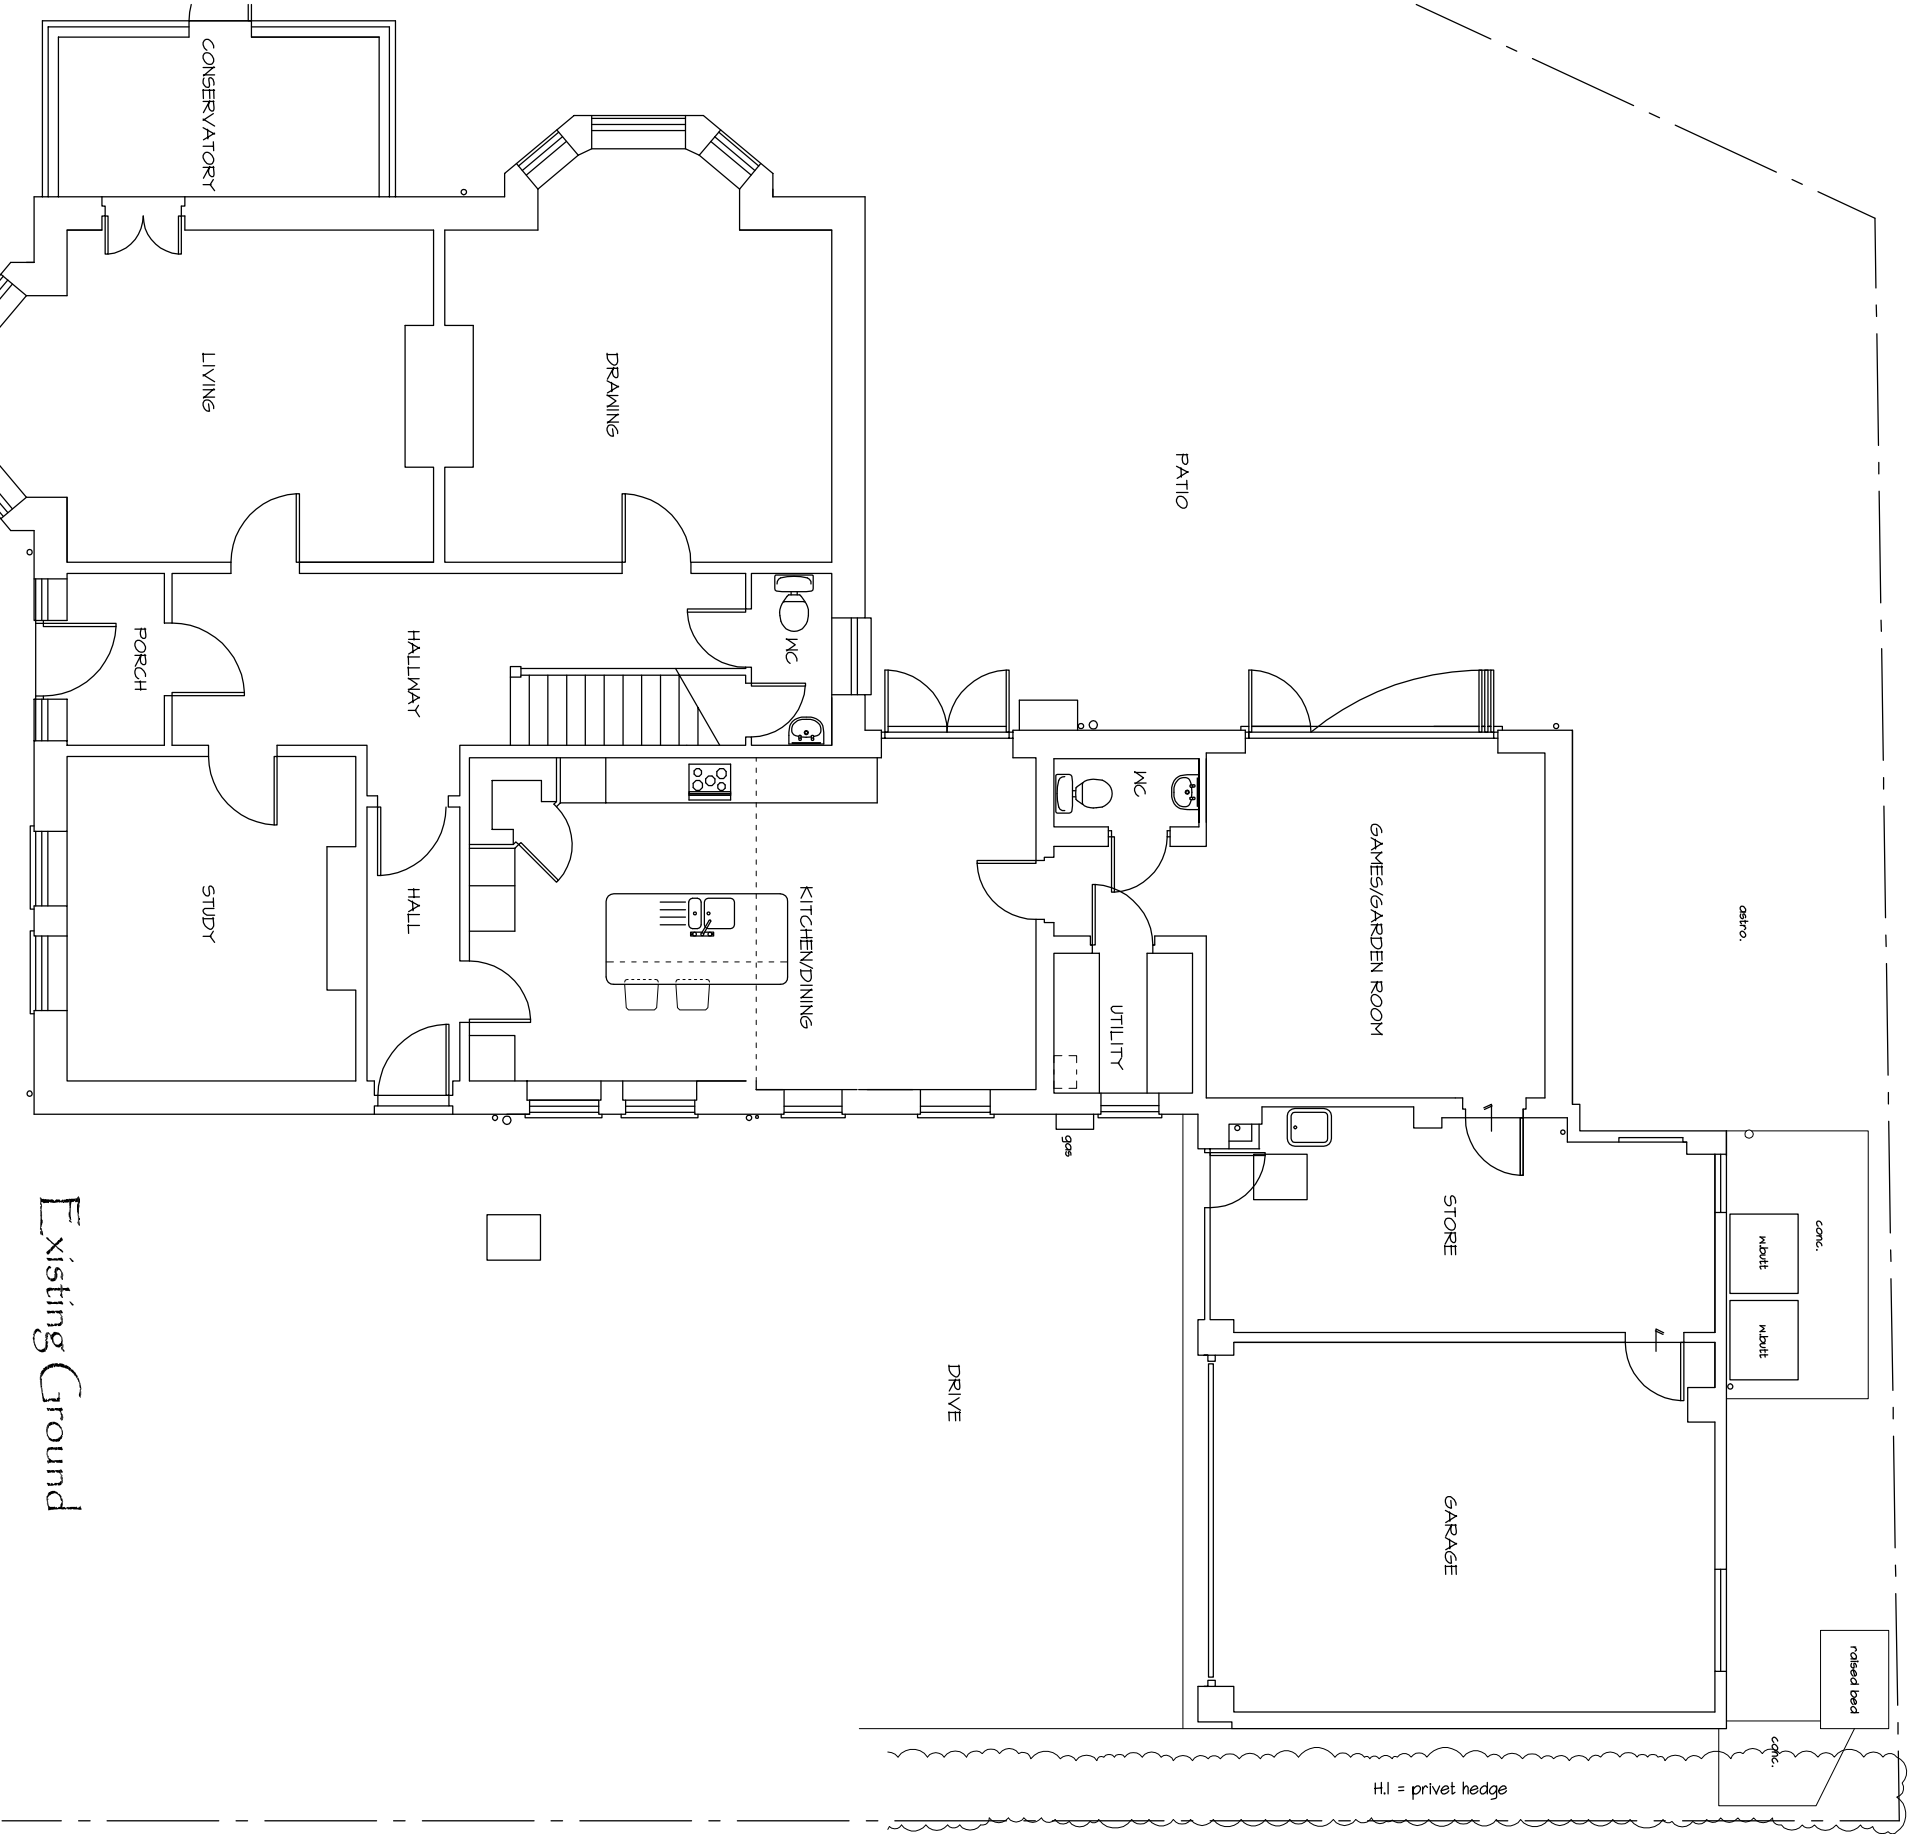

EXISTING SURVEY ~ 14 Third Avenue, Denvilles, Havant. PO9 2QS

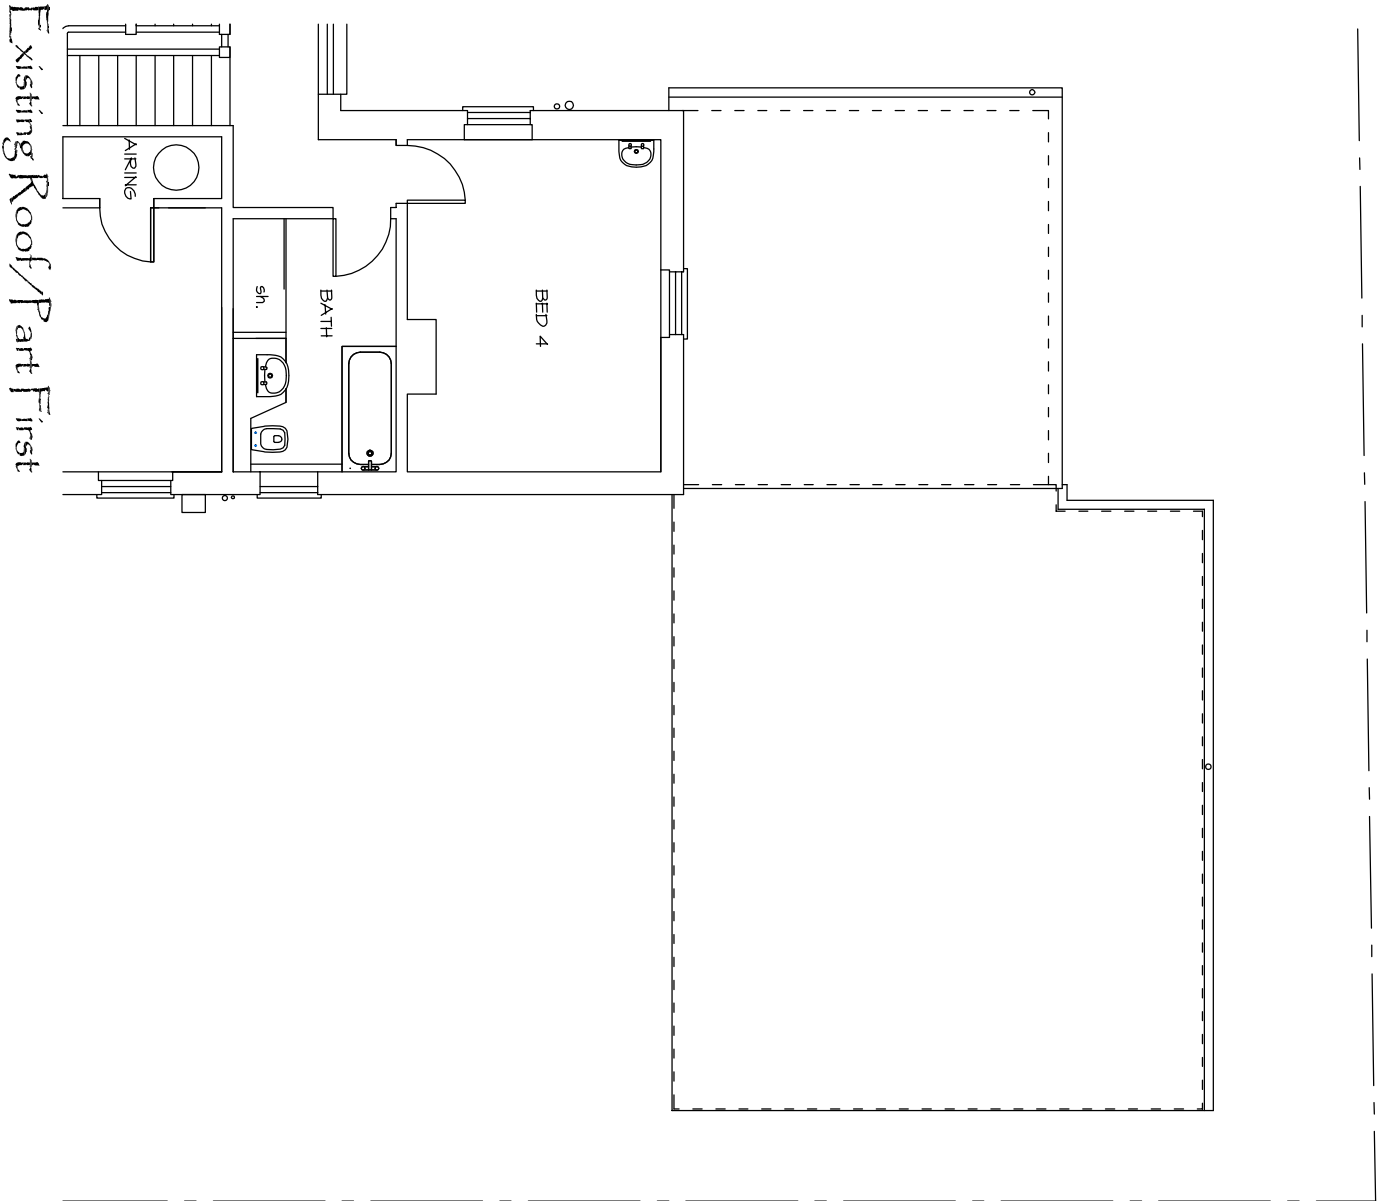

NOTES:
This drawing has been produced solely for PLANNING/DESIGN.
Do not Scale from this Drawing except for planning purposes.
Any drainage shown is presumed and to be checked on site
before commencement of works.
This drawing is the copyright of MF Designs Ltd.



mf designs ltd

Chartered Architects

36 Grove Road • Havant • Hampshire • PO9 1AR
Director: Martin Farrer RIBA • Co Registration No.4507379



Date: June 2025 Job No: 3367
Scale: 1:100 Dwg No: EX_01