


PHYSICAL SCALE IN METERS @ 1:1250

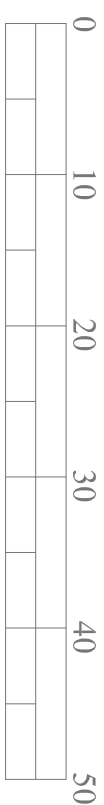

PHYSICAL SCALE IN METERS @ 1:500

NOTES:


This drawing has been produced solely for PLANNING/DESIGN.  
Do not Scale from this Drawing except for planning purposes.  
Any drainage shown is presumed and to be checked on site  
before commencement of works.

This drawing is the copyright of MF Designs Ltd.



Produced on 20 August 2025 from the Ordnance Survey National Geographic Database and incorporating surveyed revision available at this date.  
This map shows the area bounded by 474291 106081, 474433 106081, 474433 106223, 474291 106223.  
Crown copyright and database rights © 2025 OS 100054135. Supplied by copla. Its trading as UKPlanningMaps.com a licensed Ordnance Survey partner (OS 100054135).  
Data licence expires 20 August 2026. Unique plan reference vefr/130073/174461

Location

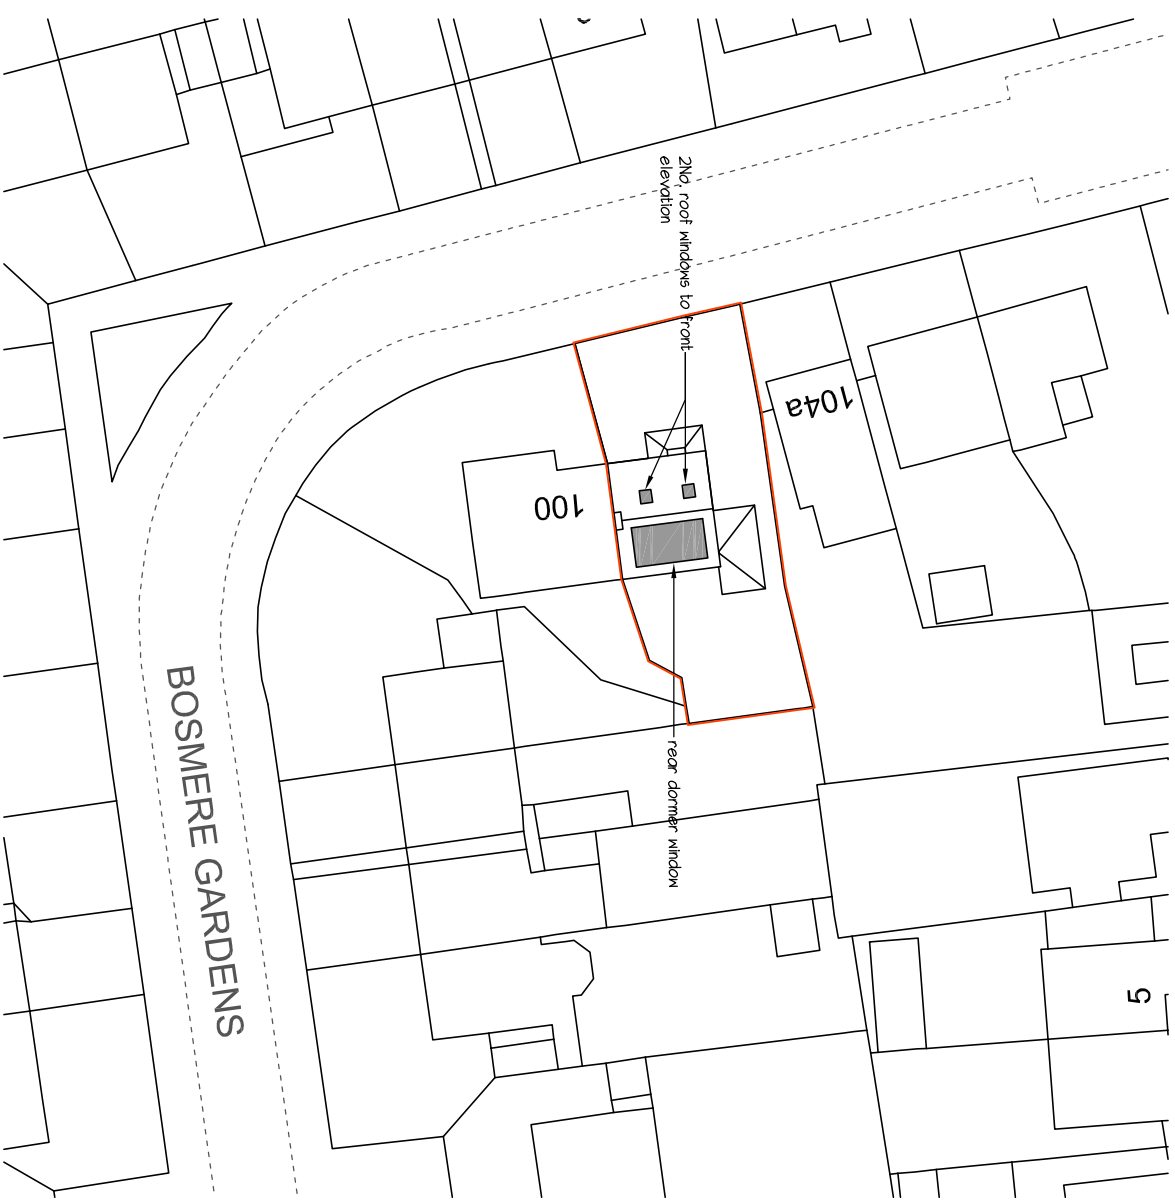

Block



mf designs ltd

Chartered Architects

36 Grove Road • Havant • Hampshire • PO9 1AR

Director: Martin Farrer RIBA • Co Registration No.4507379

tf 02392 470967  
e [admin@mfdesigns.org.uk](mailto:admin@mfdesigns.org.uk)

Date: Aug 2025

Scale: 1:1250/500

Job No: 3370

Drug No: P\_03

ROOF CONVERSION - 102 Bosmere Gardens, Emsworth. PO10 7NR

Date: Aug 2025 Job No: 3370  
Scale: 1:1250/500 Dwg No: P\_03