



PHYSICAL SCALE IN METERS @ 1:100


NOTES:
This drawing has been produced solely for PLANNING/DESIGN.
Do not Scale from this Drawing except for planning purposes.
Any drainage shown is presumed and to be checked on site
before commencement of works.
This drawing is the copyright of MF Designs Ltd.

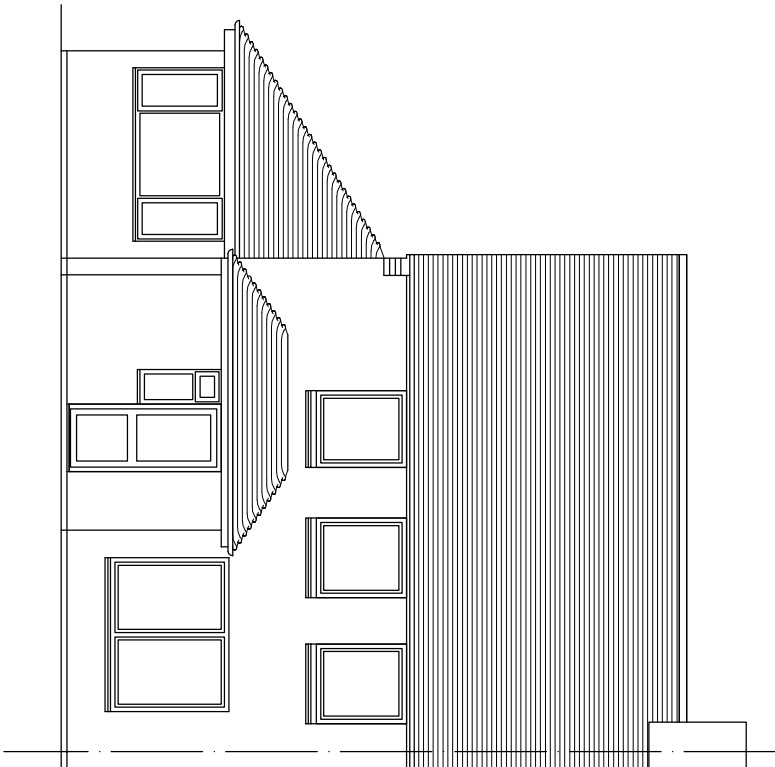


Elevating West (front)

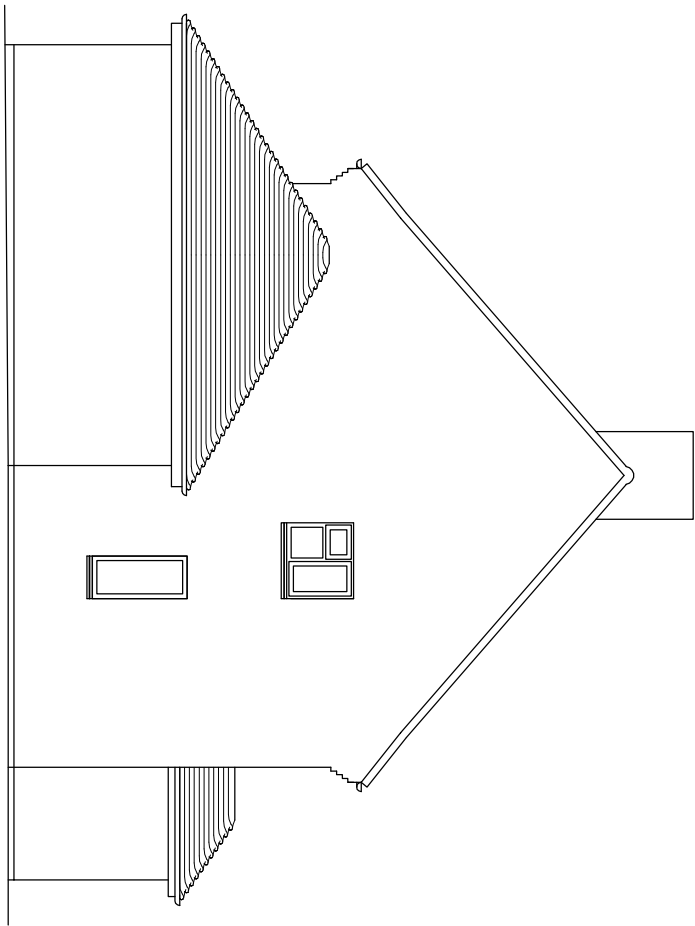

Elevating North

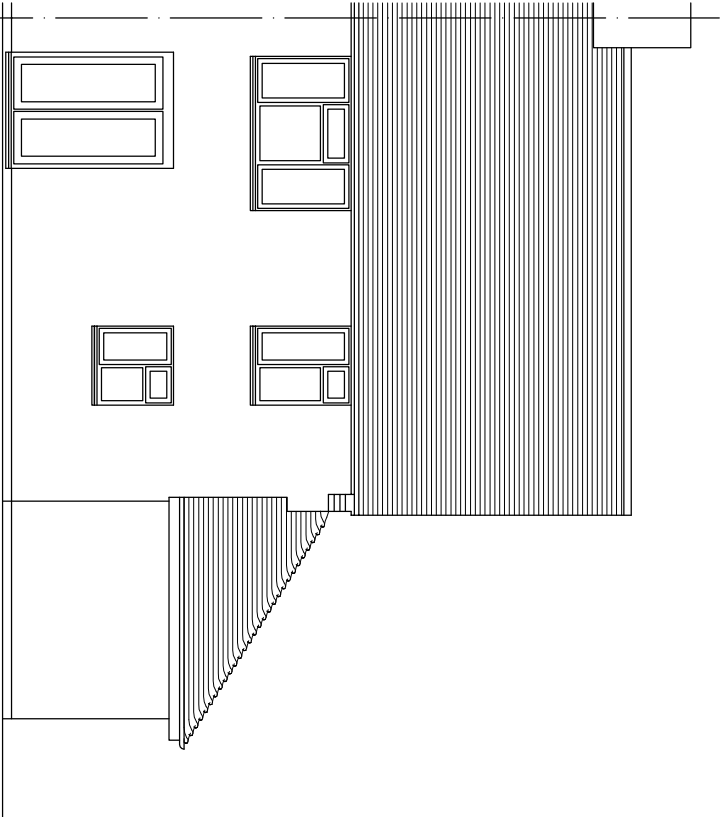

Elevating East (rear)

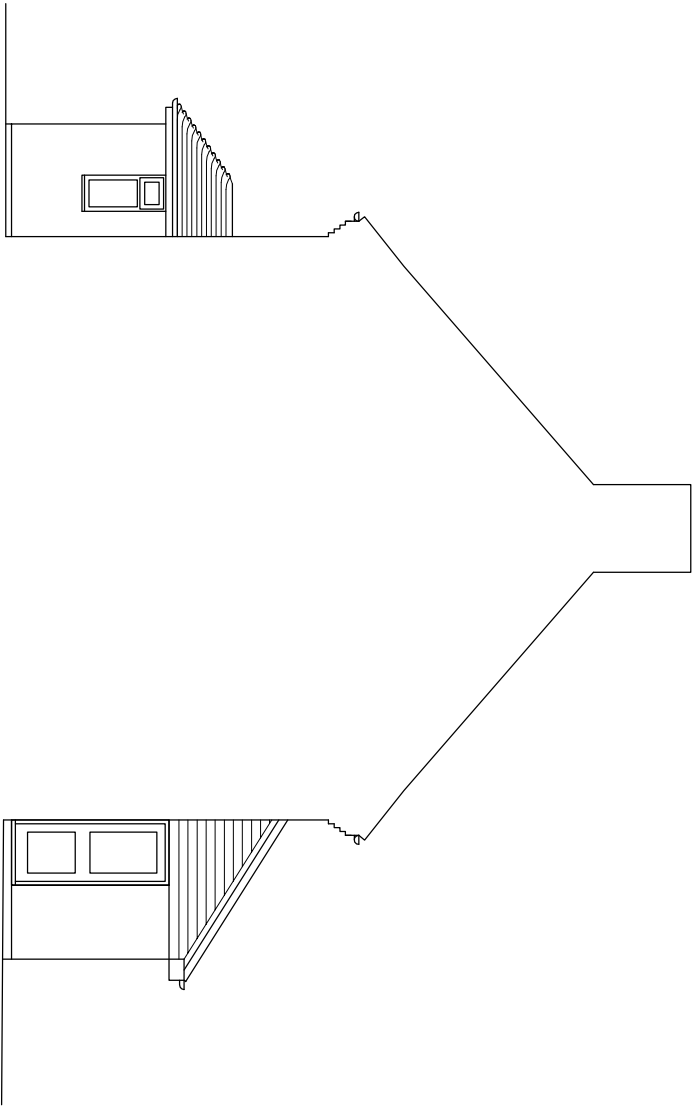

Elevating South/Section

mf designs ltd

Chartered Architects



36 Grove Road • Havant • Hampshire • PO9 1AR
Director: Martin Farrer RIBA • Co Registration No.4507379

t/f 02392 470967
e admh@mfdesigns.org.uk

Date: Aug 2025
Scale: 1:100

Job No: 3370
Dwg No: EX_02

EXISTING SURVEY - 102 Bosmere Gardens, Emsworth. PO10 7NR