




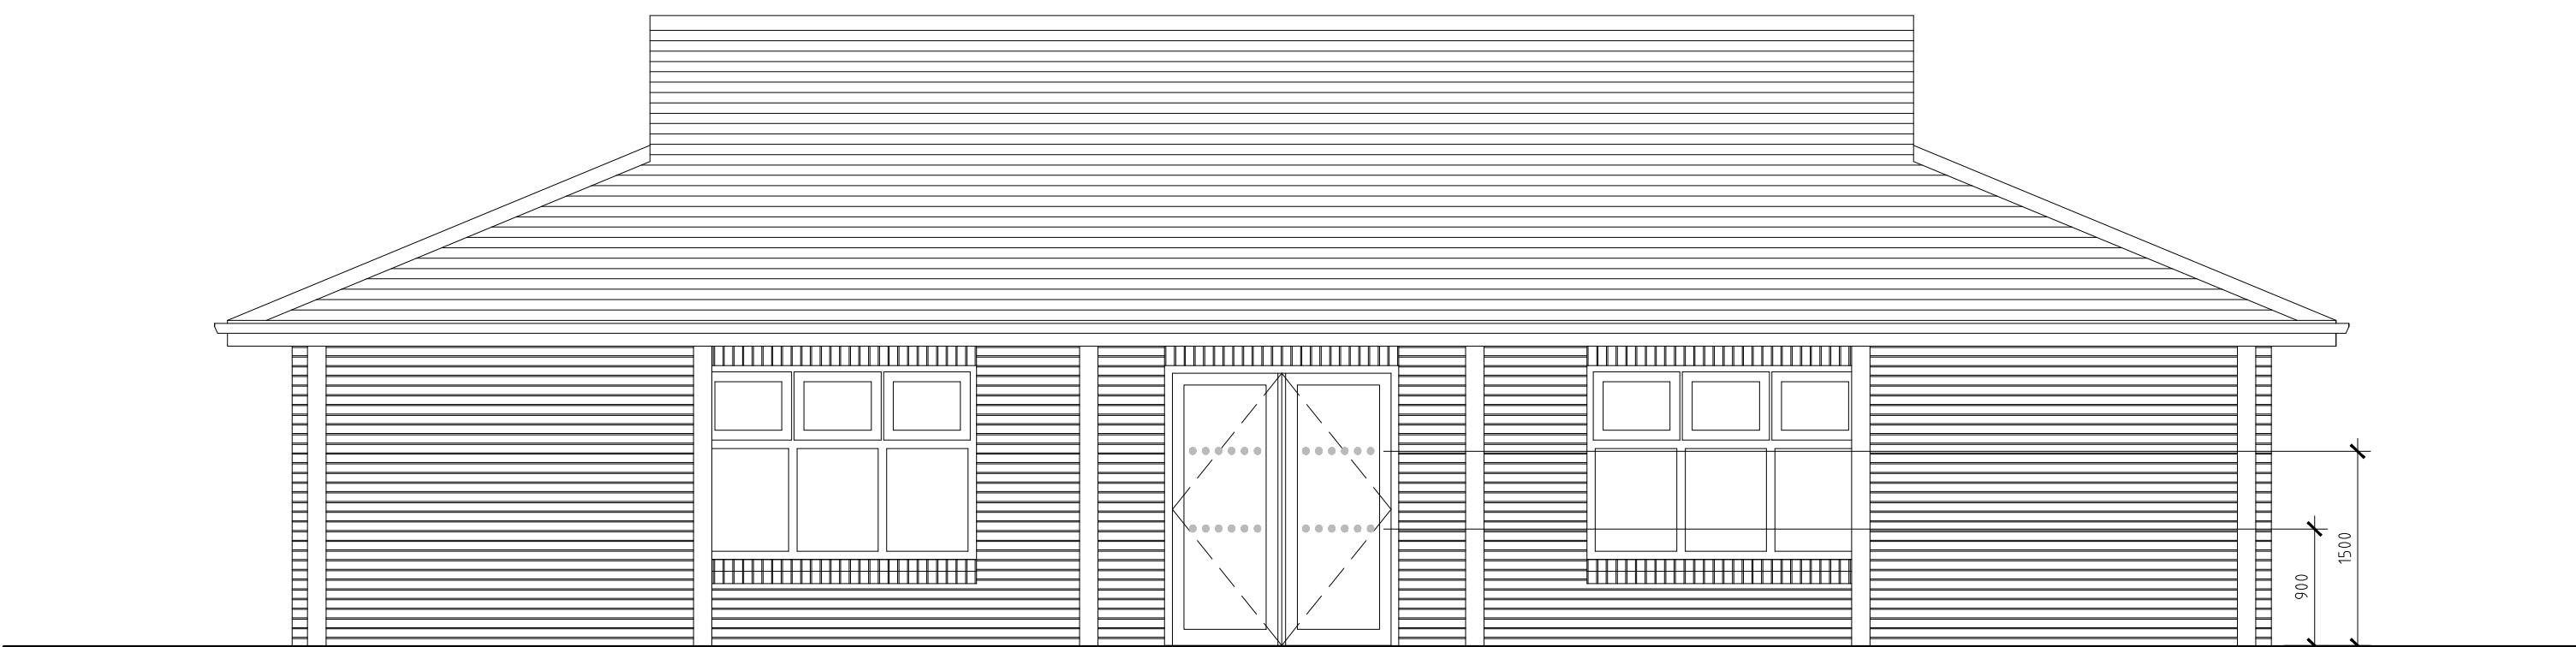


WEST ELEVATION

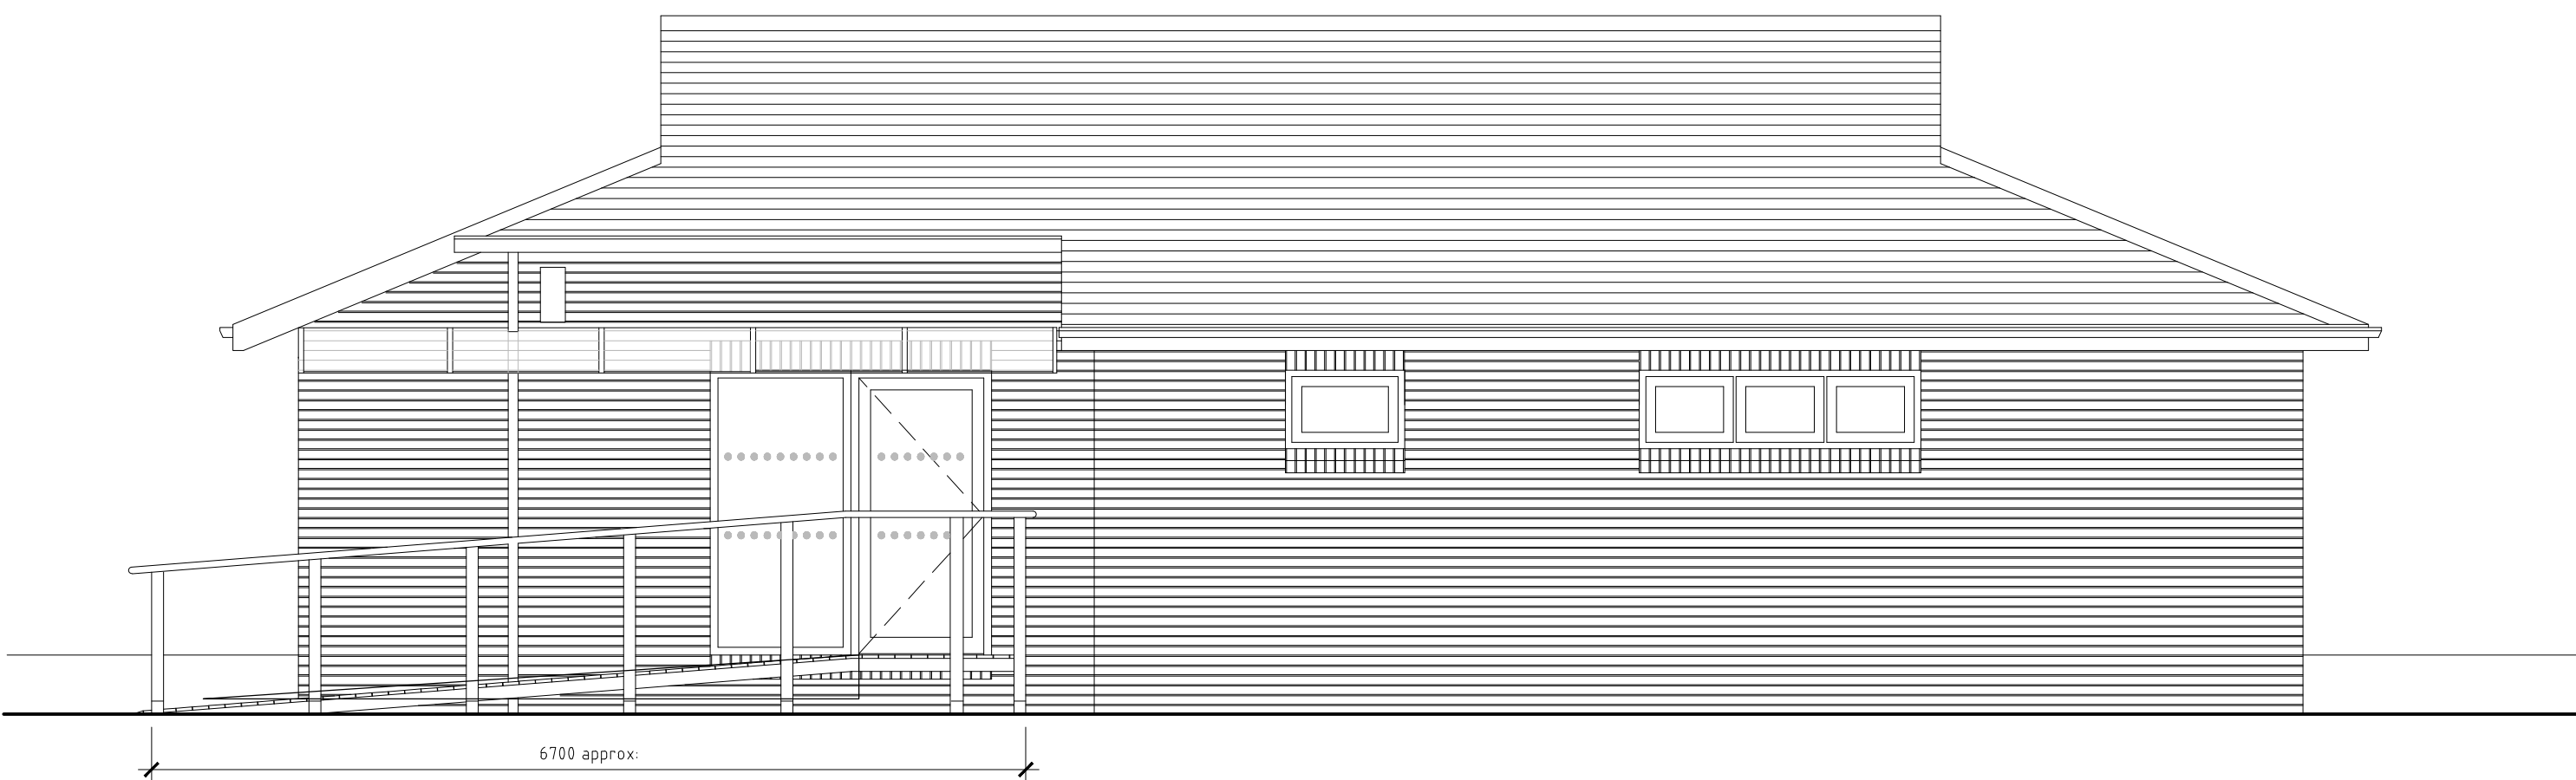


EAST ELEVATION

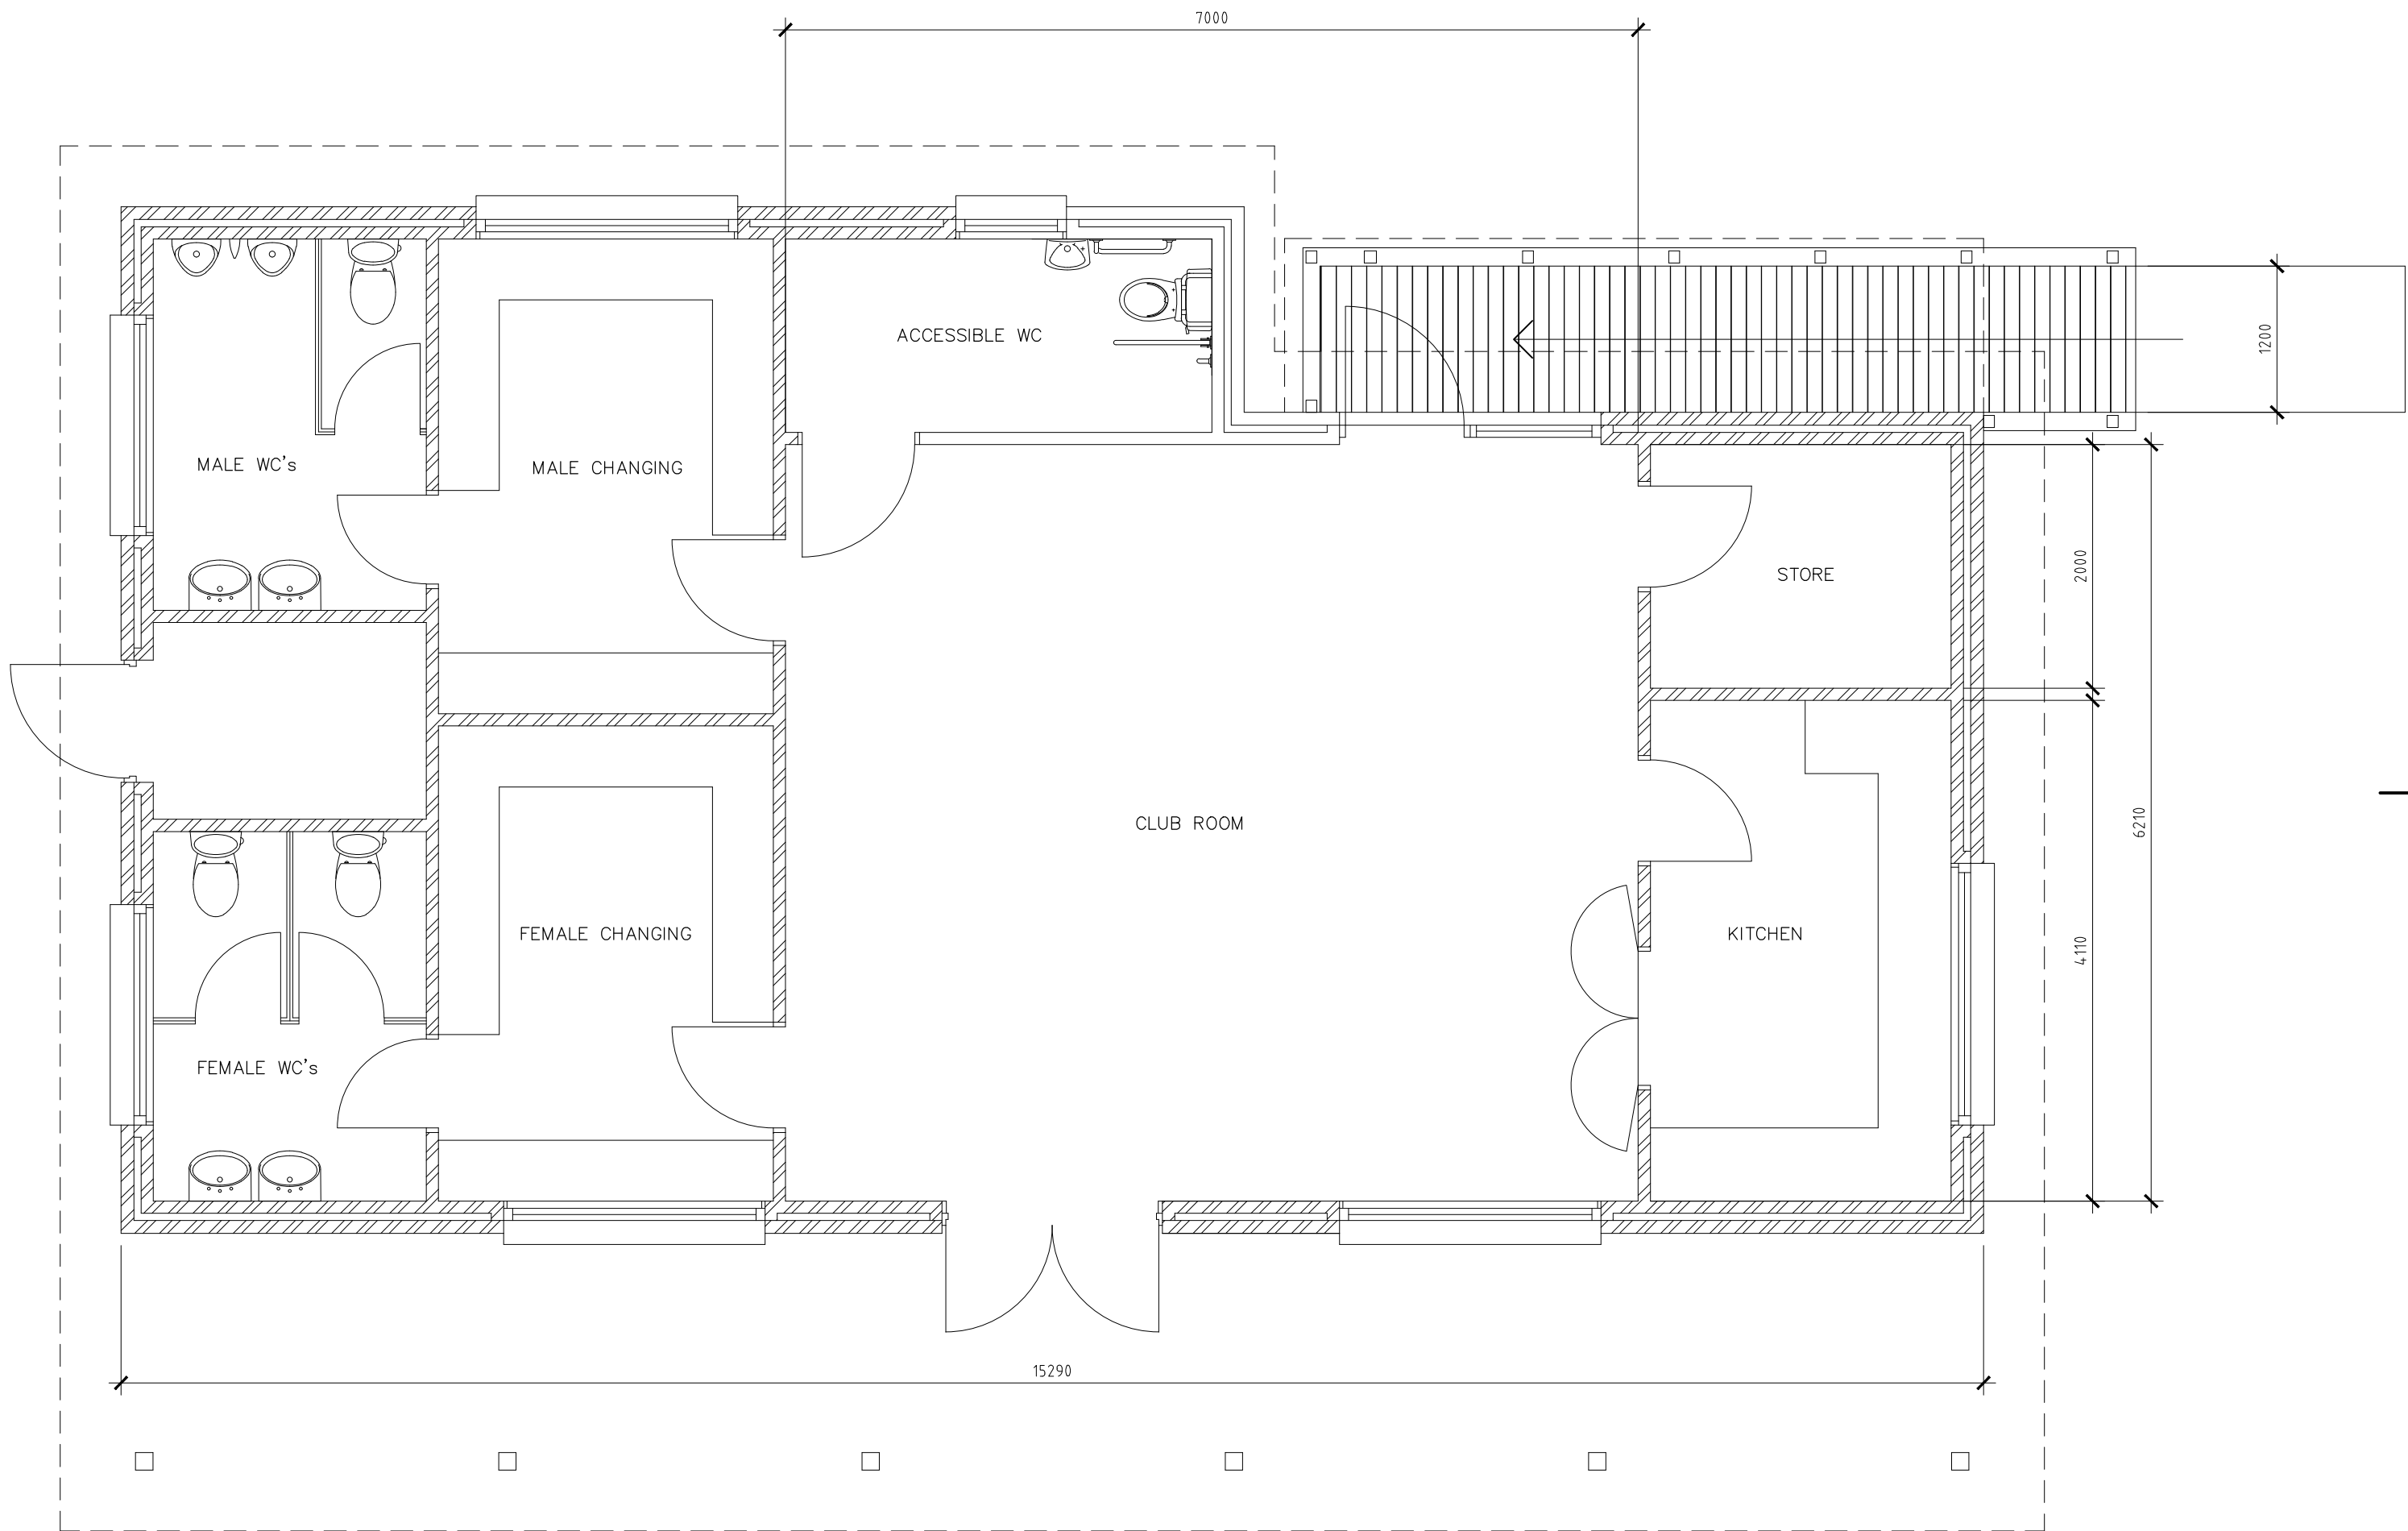

PLAN

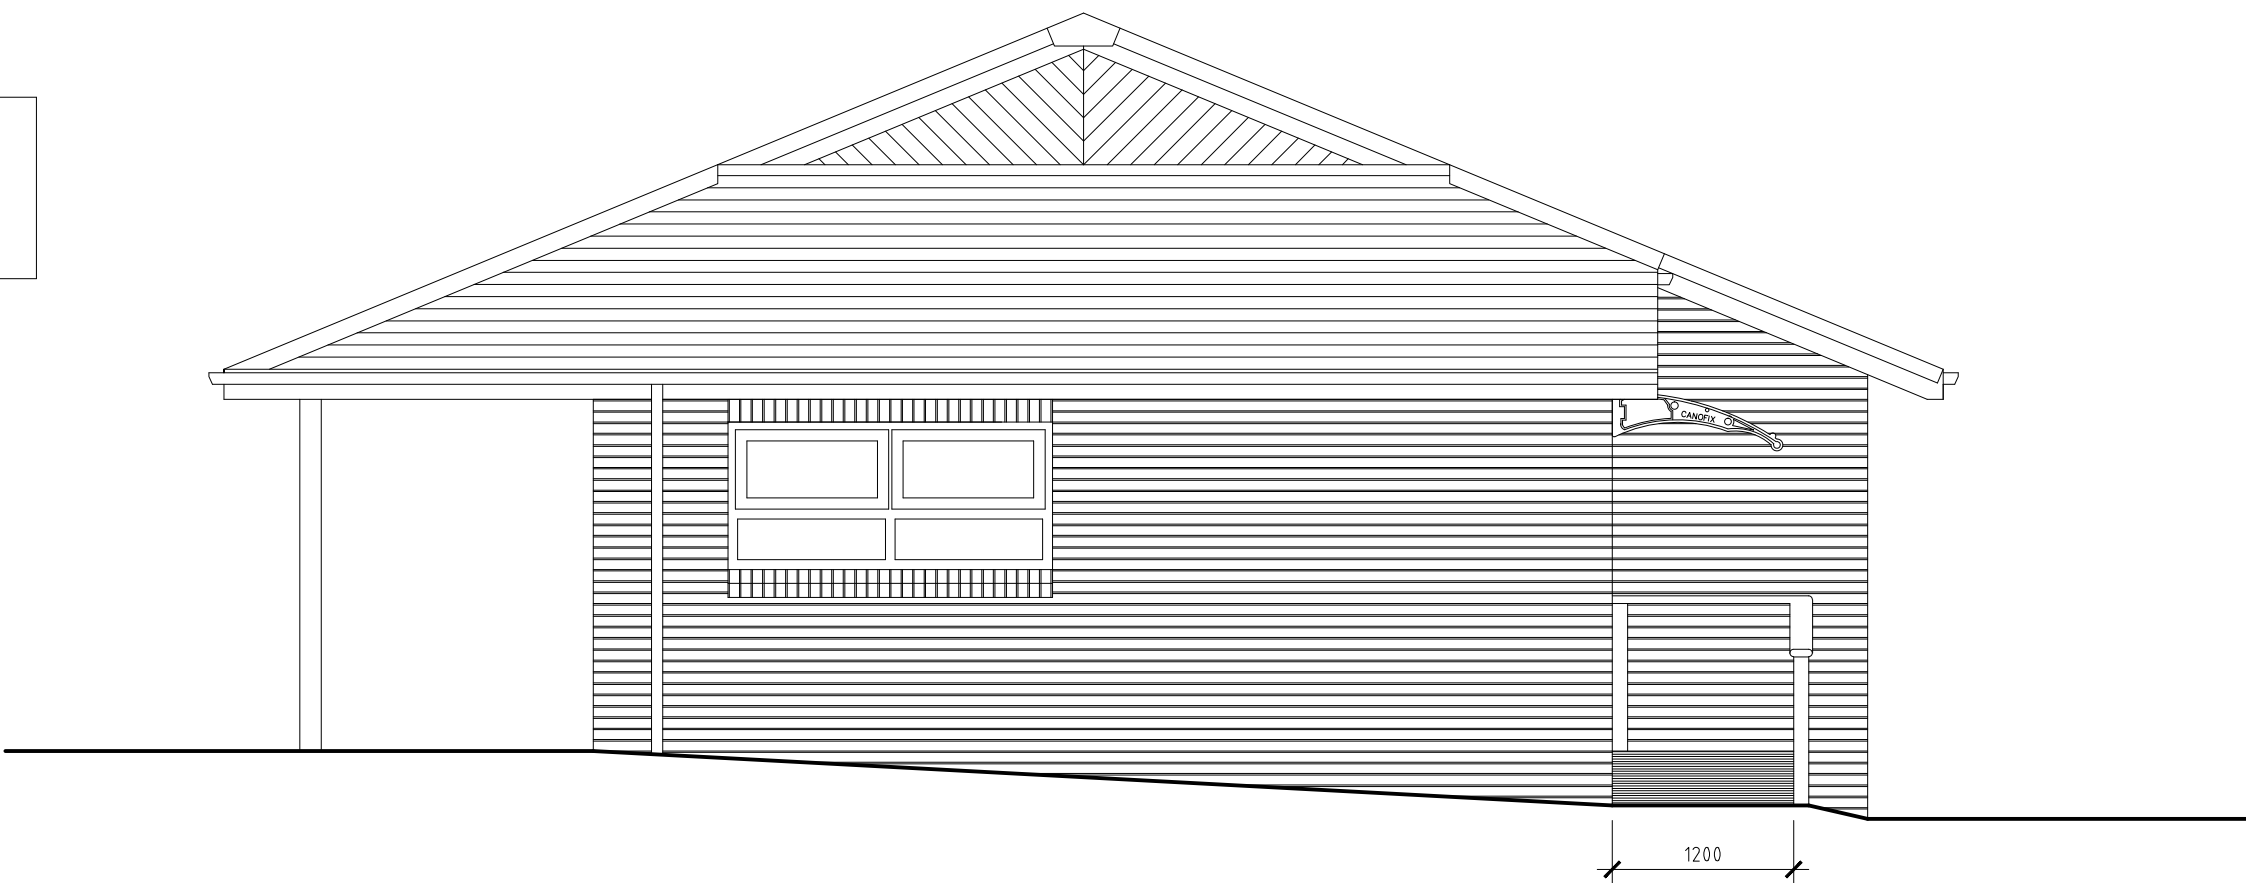

SOUTH ELEVATION

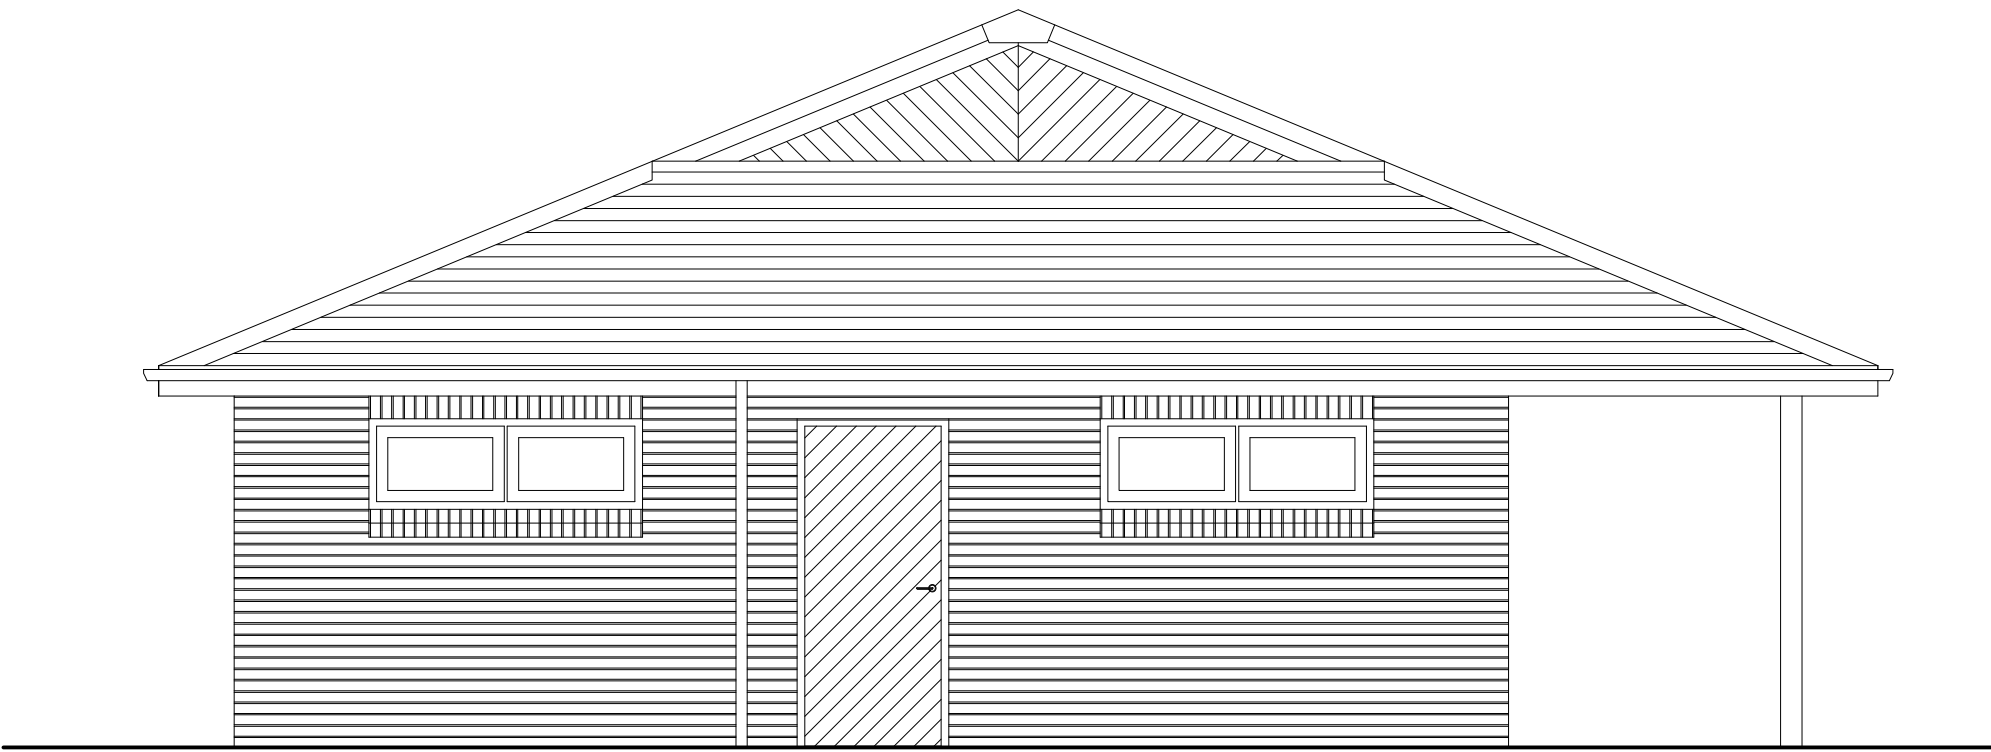

NORTH ELEVATION



Client
THE CLUB COMMITTEE
BEDHAMPTON BOWLING CLUB
BEDHAMPTON
Project
EXTENSION
AND INTERNAL IMPROVEMENTS

Title
EXISTING PLAN
AND ELEVATIONS
PROJECT
2355
DRAWING
100.101
scale
1:50 @ A1
date
07/25
drawn
TJS

TIM SAGE
CHARTERED
ARCHITECT
LIMITED

12 Sussex Place
Southsea PO5 3EZ
t: 023 5082 7386
m: 07773 187 010
e: tmsage@tiscali.co.uk

