




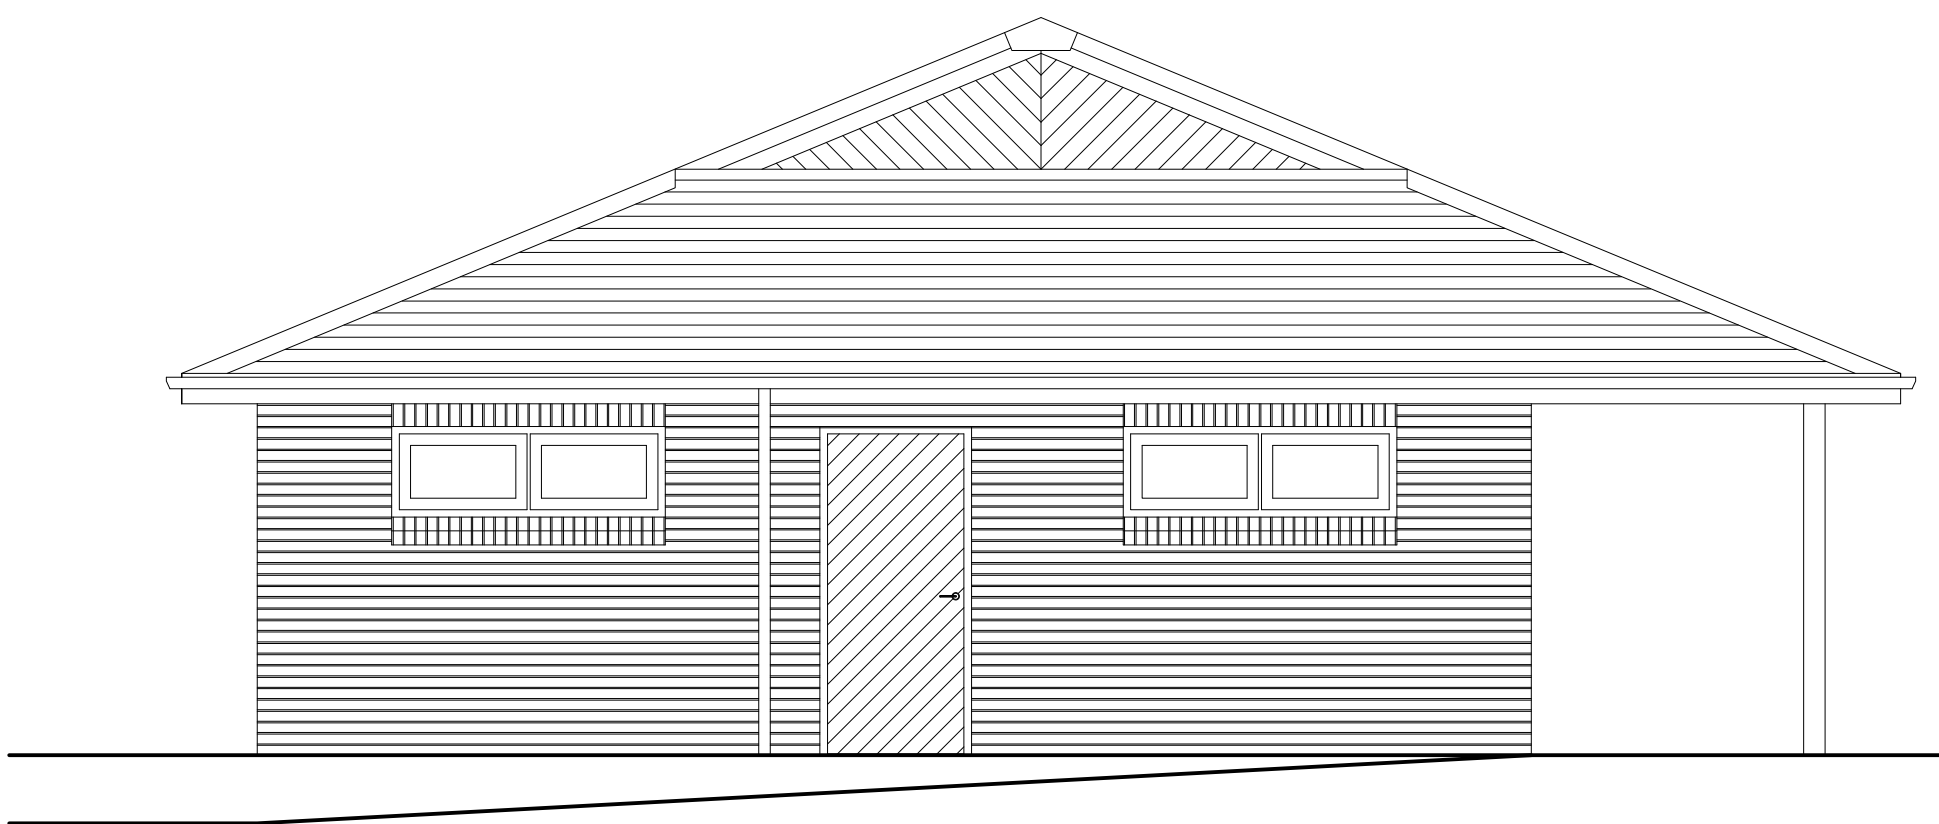


NORTH ELEVATION

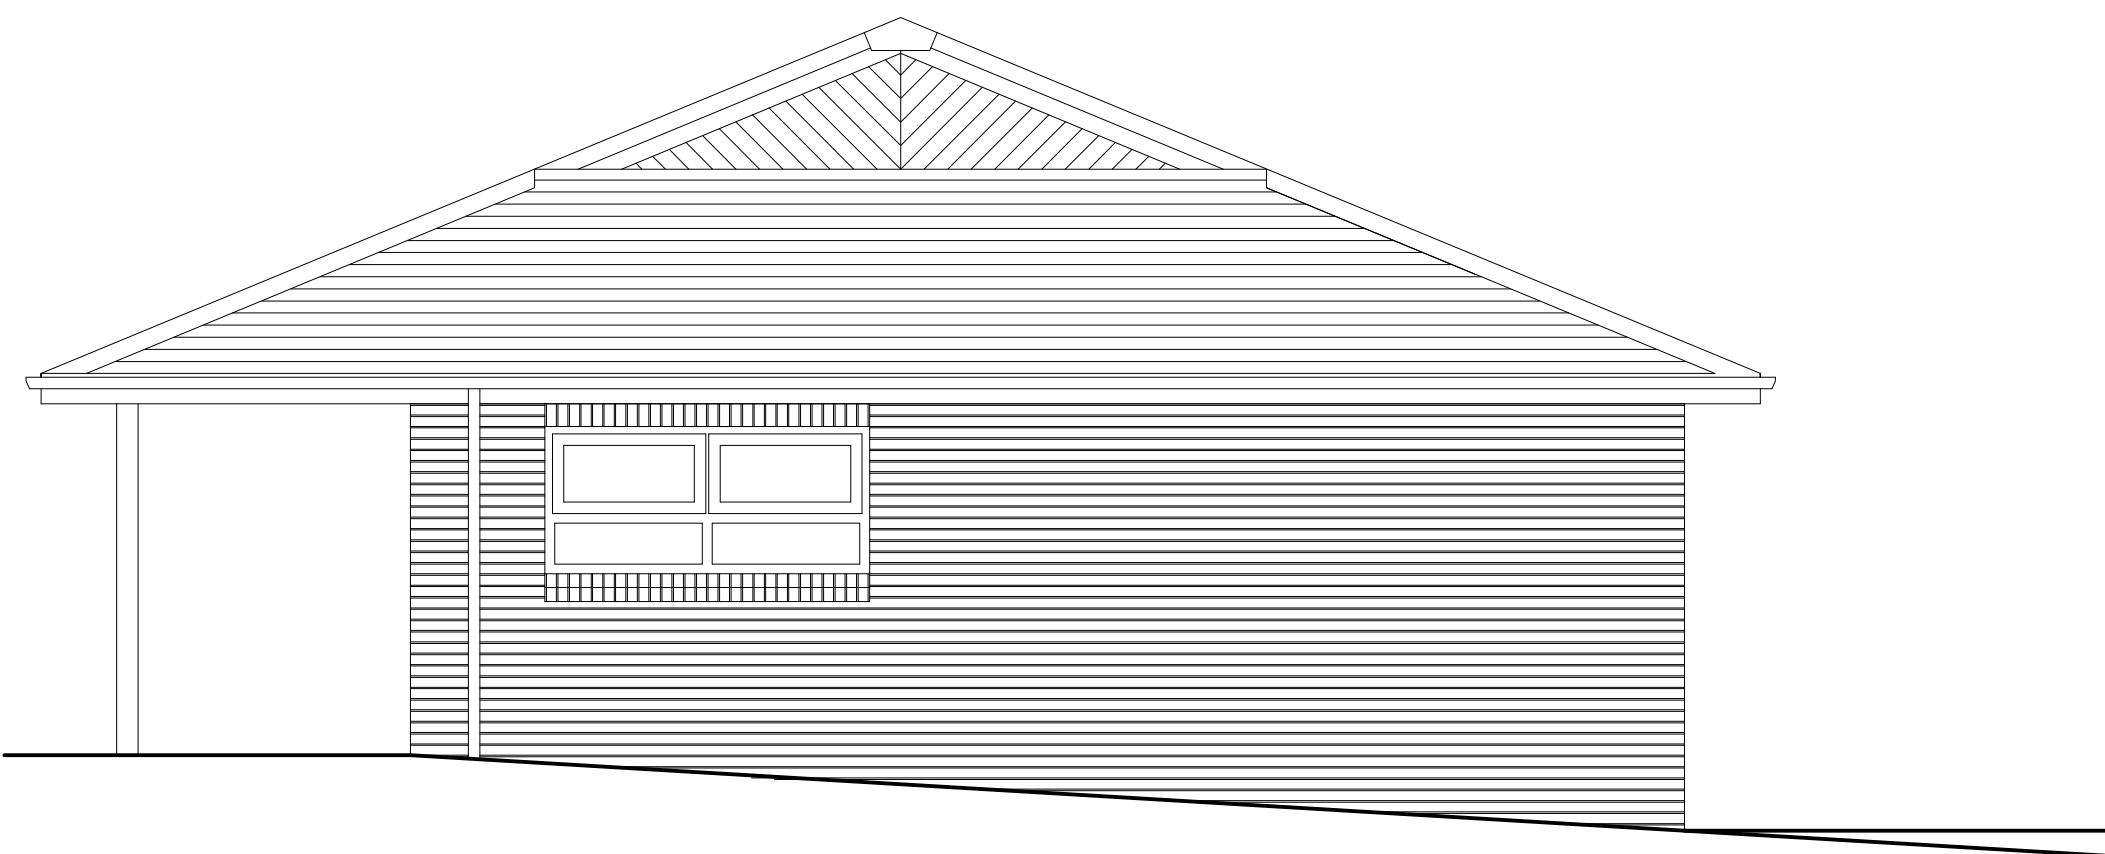

SOUTH ELEVATION

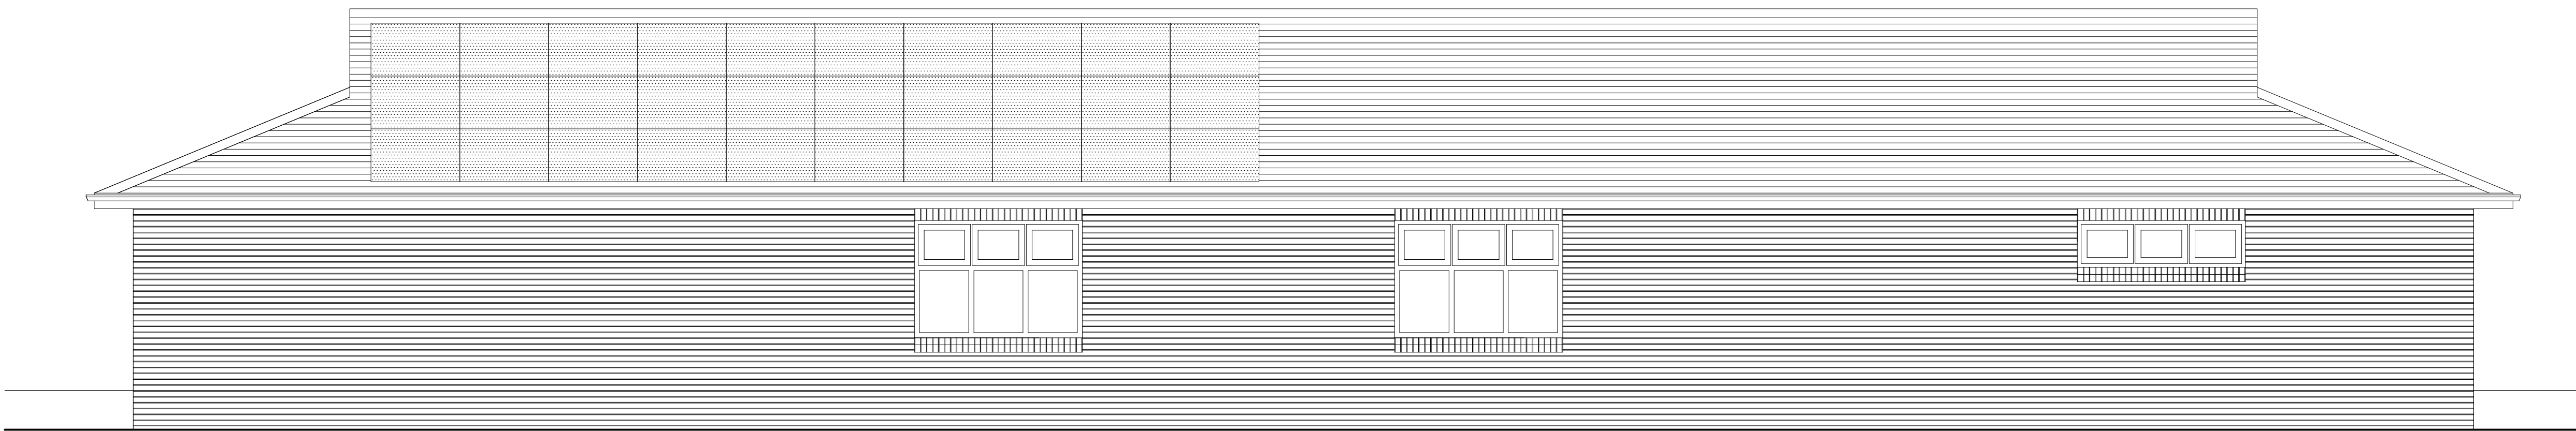

PROPOSED EAST ELEVATION

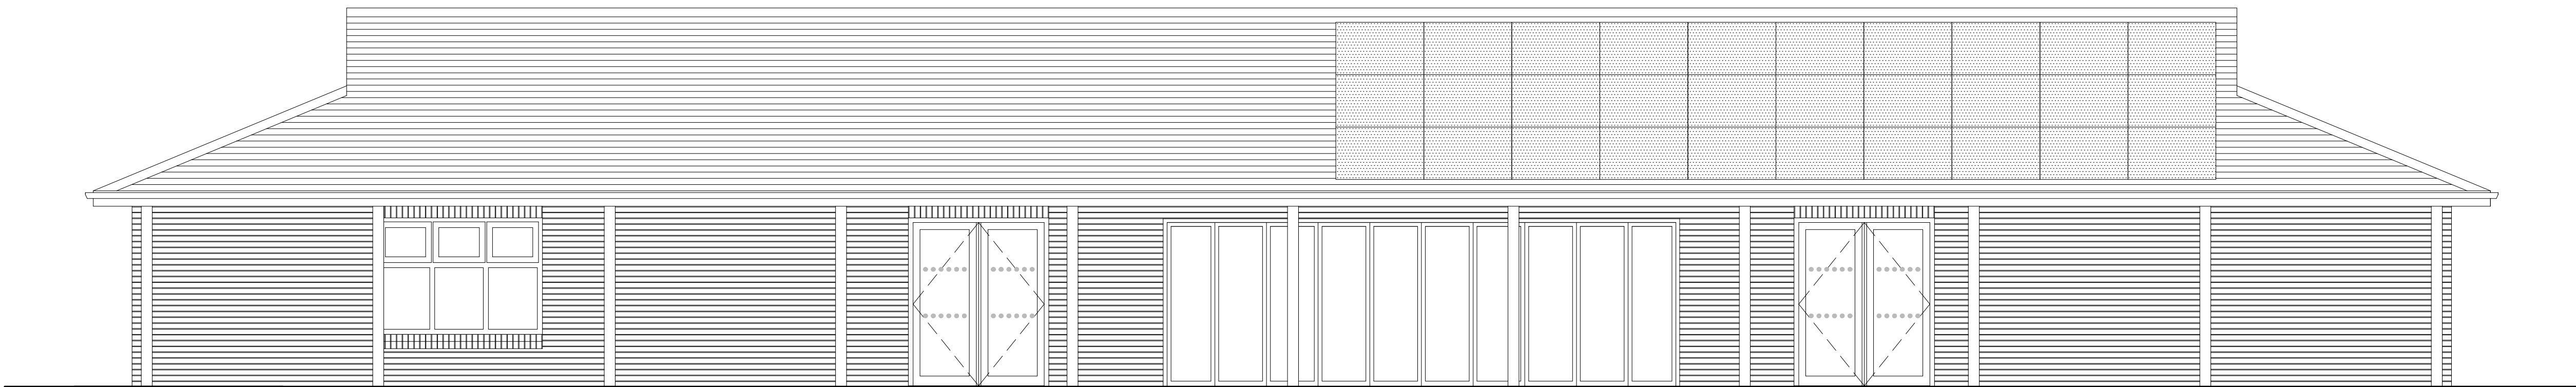

PROPOSED WEST ELEVATION



A 01 08 25 Solar panels added to east and west elevations..

Client
THE CLUB COMMITTEE
BEDHAMPTON BOWLING CLUB
BEDHAMPTON

Project
PROPOSED EXTENSION
AND INTERNAL IMPROVEMENTS

Title
PROPOSED ELEVATIONS

PROJECT	DRAWING	amd
2355	100.103	A
scale	date	drawn
1:50 @ A1	07.25	1.25

TIM SAGE
CHARTERED
ARCHITECT
LIMITED

12 Sussex Place
Southsea PO5 3EZ
t: 023 582 7386
m: 07773 187 010
e: timsage@tiscali.co.uk

