



PHYSICAL SCALE IN METERS @ 1:100


NOTES:
This drawing has been produced solely for PLANNING/DESIGN.
Do not Scale from this Drawing except for planning purposes.
Any drainage shown is presumed and to be checked on site
before commencement of works.
This drawing is the copyright of MF Designs Ltd.

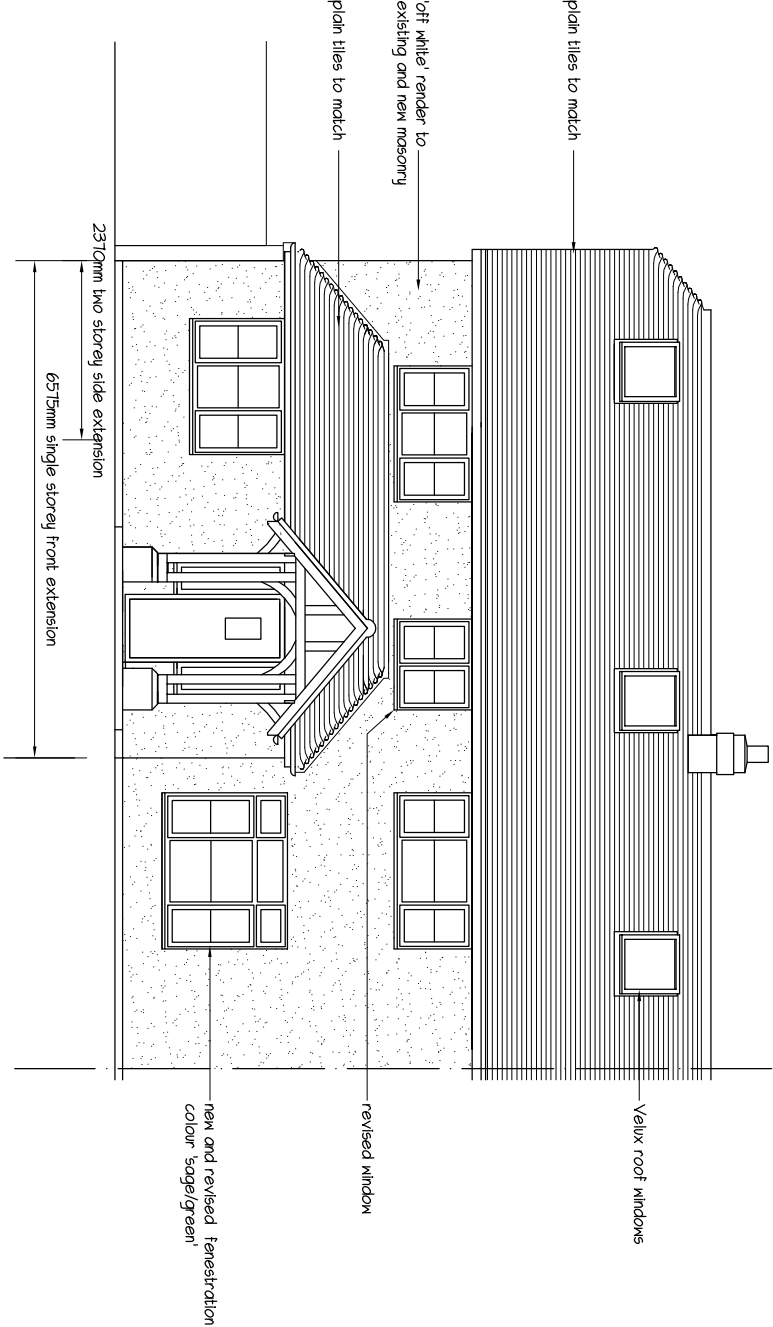


Proposed West (Front)

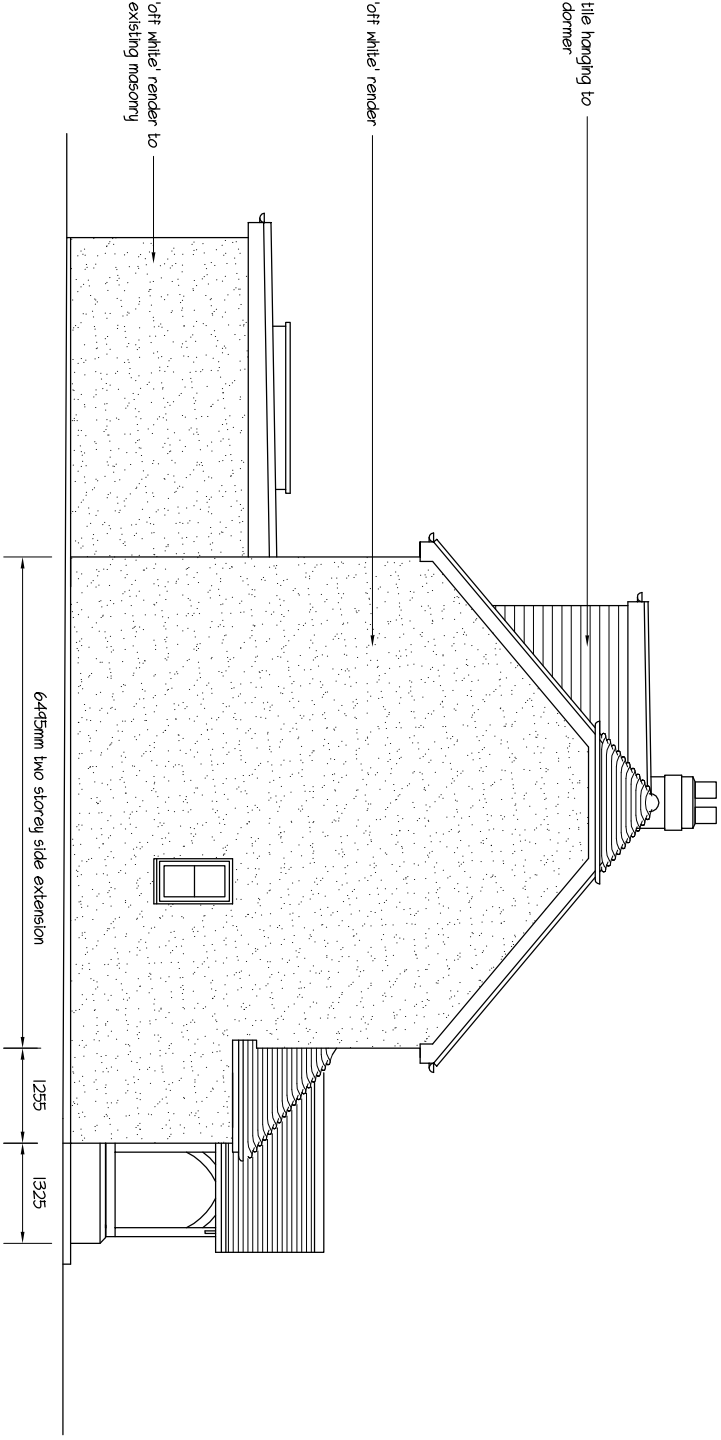

Proposed North

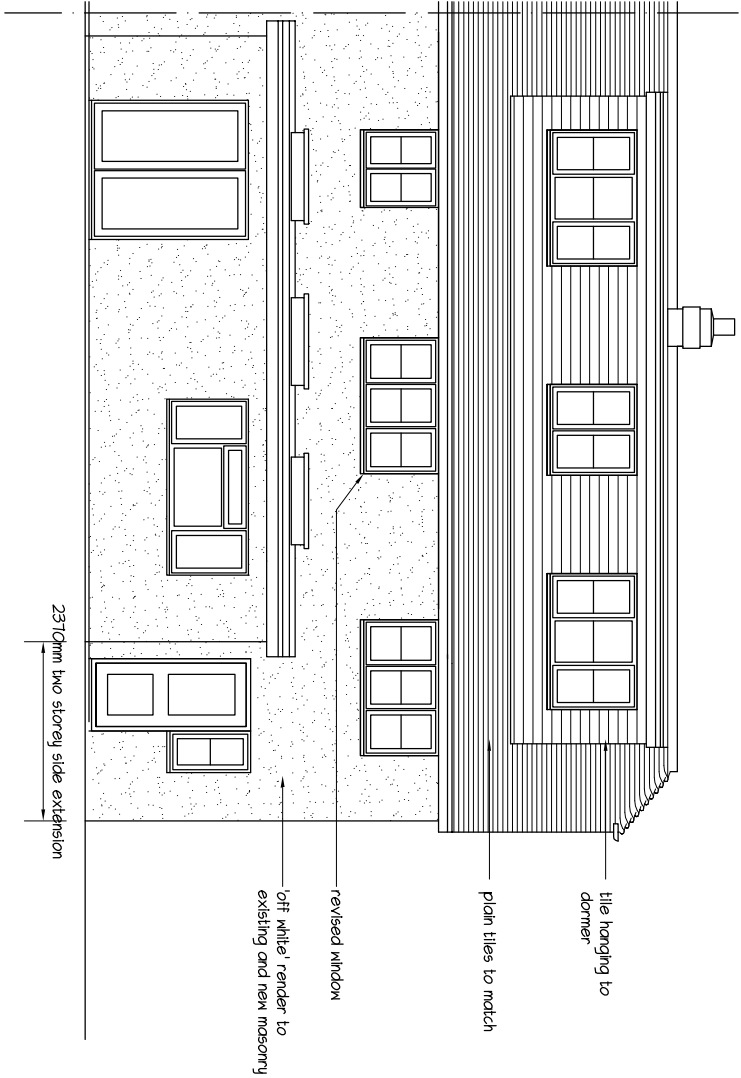

Proposed East (Rear)

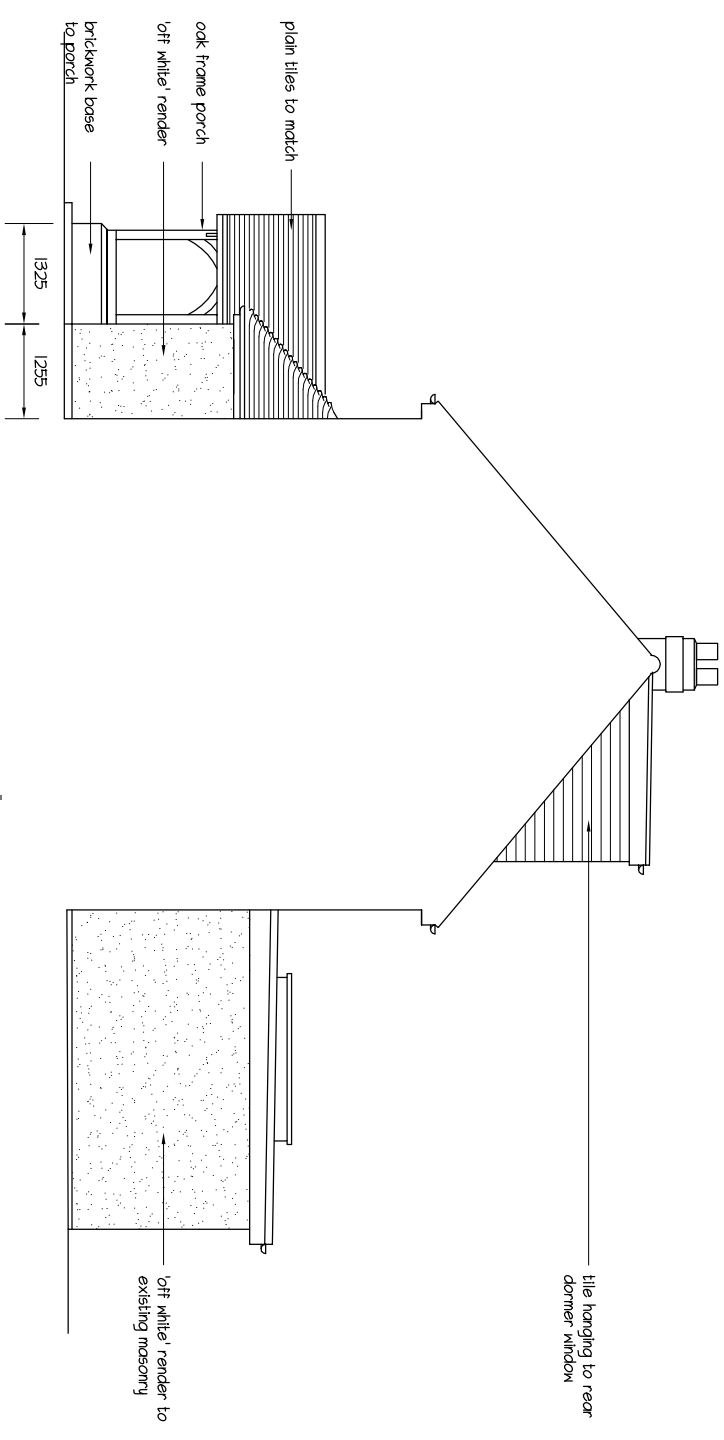

Proposed South/Section

mf designs ltd

Chartered Architects



36 Grove Road • Havant • Hampshire • PO9 1AR

Director: Martin Farrer RIBA • Co Registration No.4507379

t/f 02392 470967

e admin@mfdesigns.org.uk

Date: Aug 2025

Scale: 1:100 @ A3

Job No: 3366

Dwg No: P_02

EXTENSION & ALTERATIONS - 82 Horndean Road, Emsworth. PO10 7PU