



PHYSICAL SCALE IN METERS @ 1:100


NOTES:
This drawing has been produced solely for PLANNING/DESIGN.
Do not Scale from this Drawing except for planning purposes.
Any drainage shown is presumed and to be checked on site
before commencement of works.
This drawing is the copyright of MF Designs Ltd.

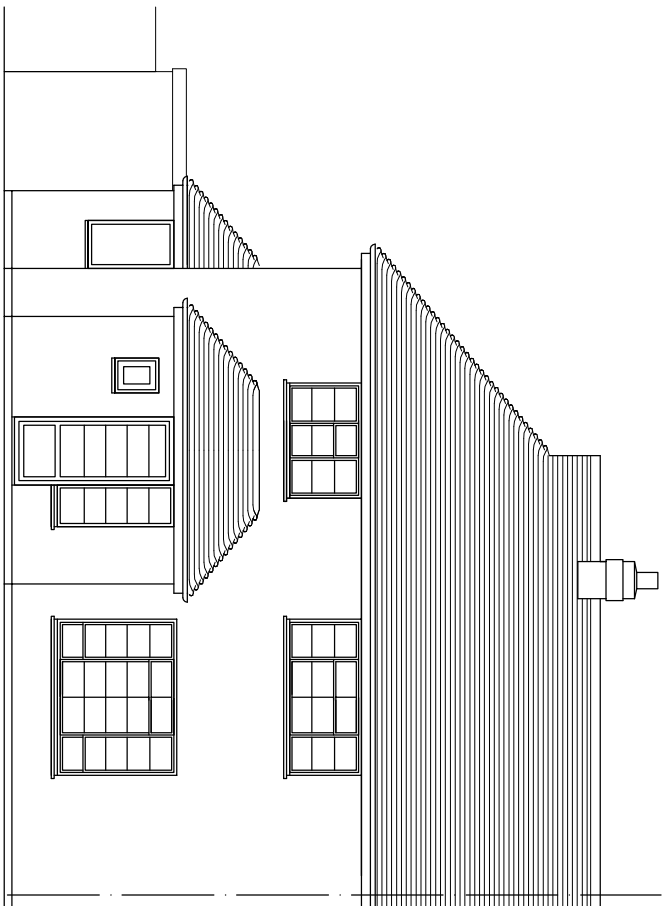


Existing West (Front)

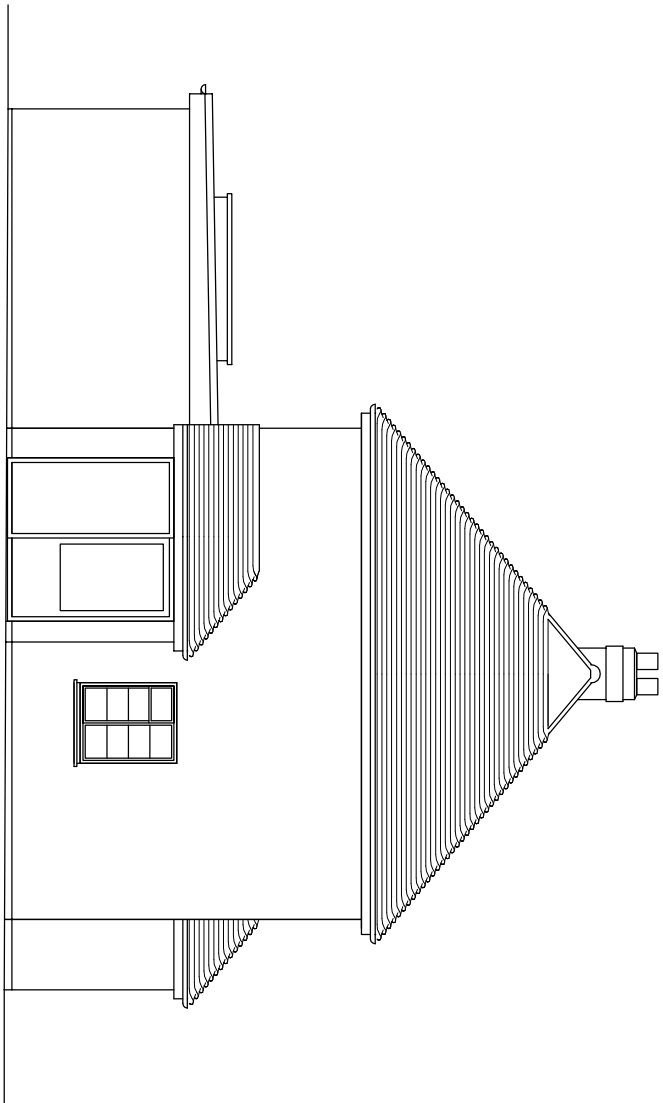

Existing North

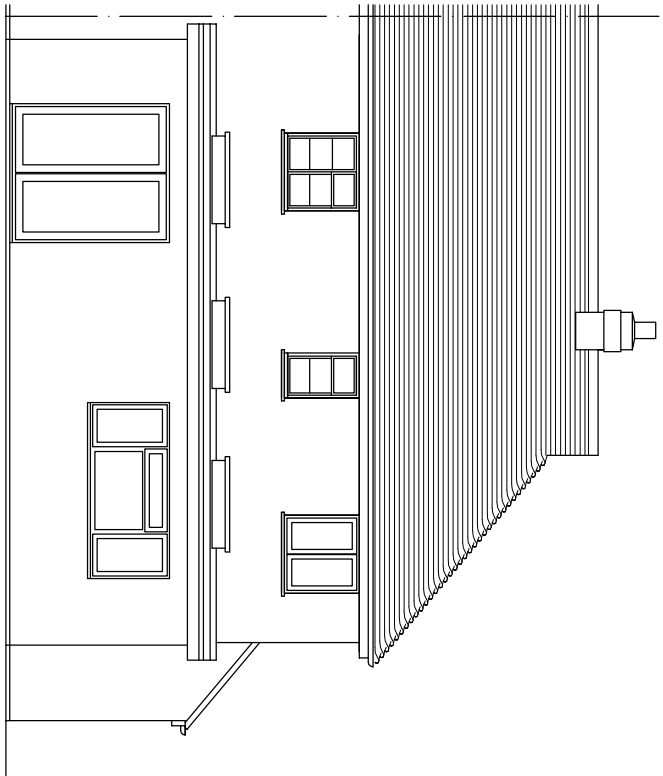

Existing East (Rear)

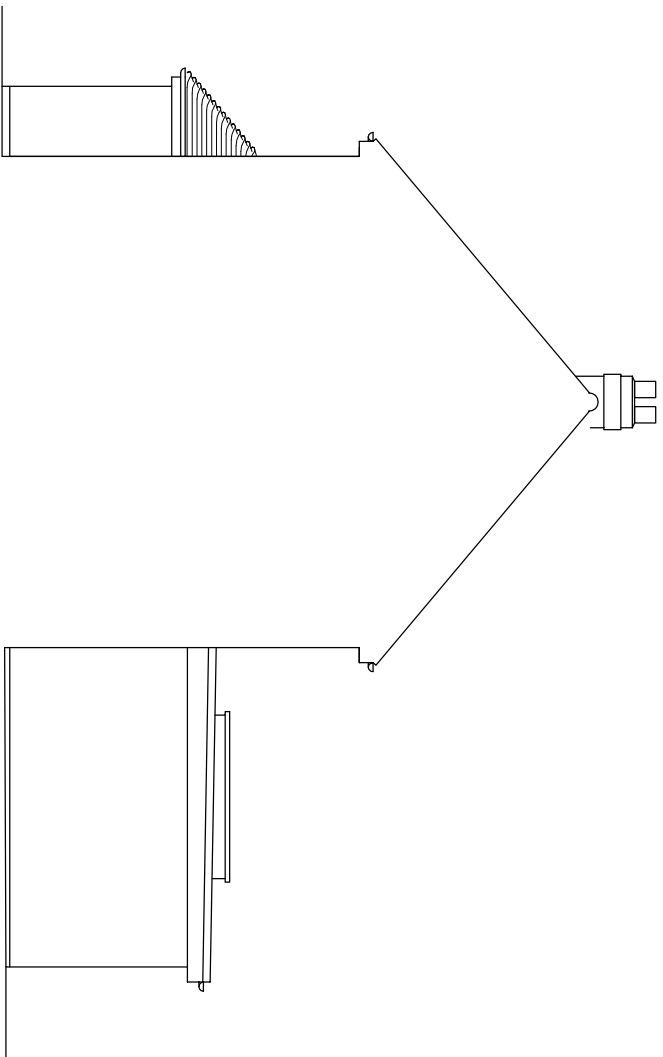

Existing South/Section

mf designs ltd

Chartered Architects



36 Grove Road • Havant • Hampshire • PO9 1AR
Director: Martin Farrer RIBA • Co Registration No.4507379

t/f 02392 470967
e admin@mfdesigns.org.uk

Date: July 2025
Scale: 1:100 @ A3

Job No: 3366
Dwg No: EX_02

EXISTING SURVEY - 82 Horndean Road, Emsworth. PO10 7PU