0 25 50 75 100

PHYSICAL SCALE IN METERS @ 1:1250

0 10 20 30 40 50

PHYSICAL SCALE IN METERS @ 1:500

NOTES:
This drawing has been produced solely for PLANNING/DESIGN.
Do not Scale from this Drawing except for planning purposes.
Any drainage shown is presumed and to be checked on site before commencement of works.
This drawing is the copyright of MF Designs Ltd.

Produced on 16 July 2025 from the Ordnance Survey National Geographic Database and incorporating surveyed revision available at this date.
This map shows the area bounded by 474435 106983,474577 106983,474577 107125,474435 107125,474435 106983
Crown copyright and database rights 2025 OS 100054135. Supplied by copia ltd trading as UKPlanningMaps.com a licensed Ordnance Survey partner (OS 100054135).
Data licence expires 16 July 2026. Unique plan reference: v2f//1284810/1722969

Location

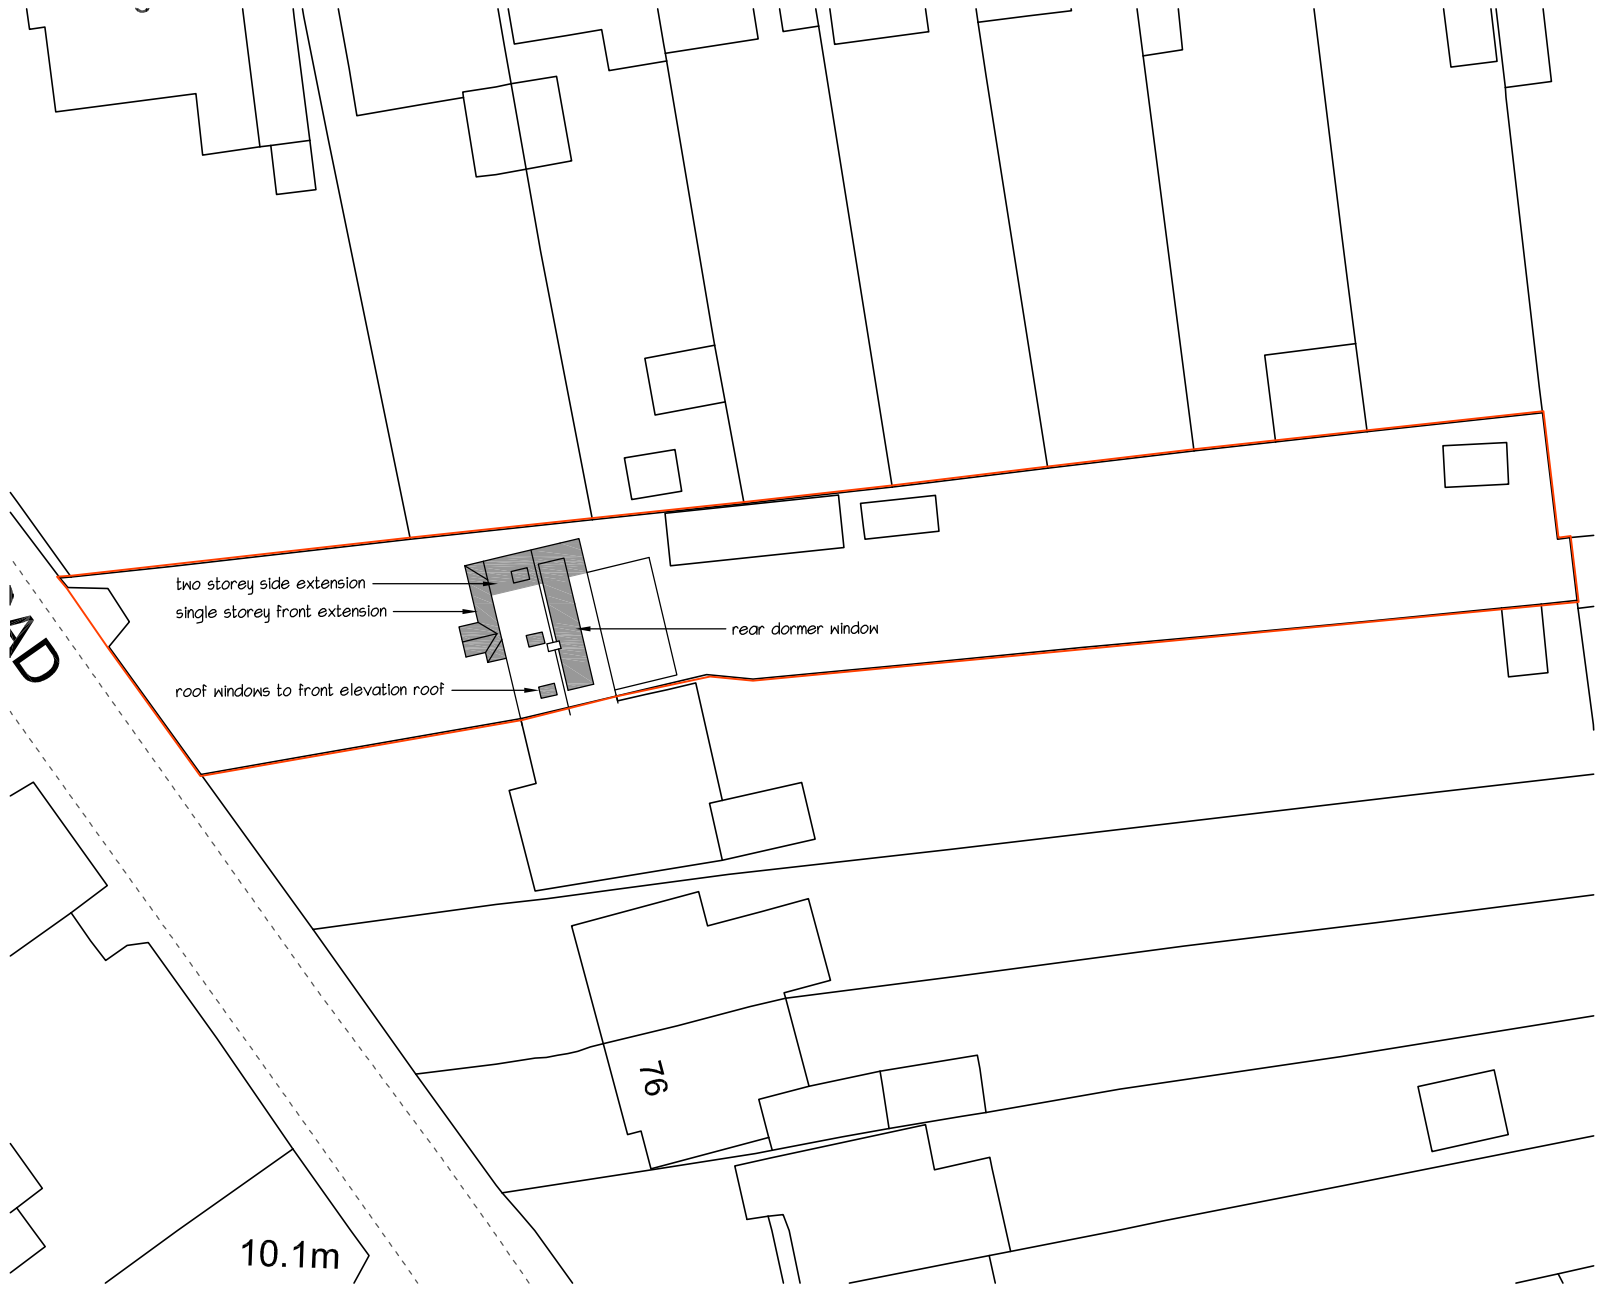

Block

NORTH

mf designs ltd
Chartered Architects
36 Grove Road • Havant • Hampshire • PO9 1AR
t/f 02392 470967
Director: Martin Farrer RIBA • Co Registration No.4507379
e admin@mfdesigns.org.uk

Date: July 2025
Job No: 3366
Scale: 1:1250/500 @ A3
Drg No: P_03

EXTENSION & ALTERATIONS - 82 Horndean Road, Emsworth. PO10 7PU