
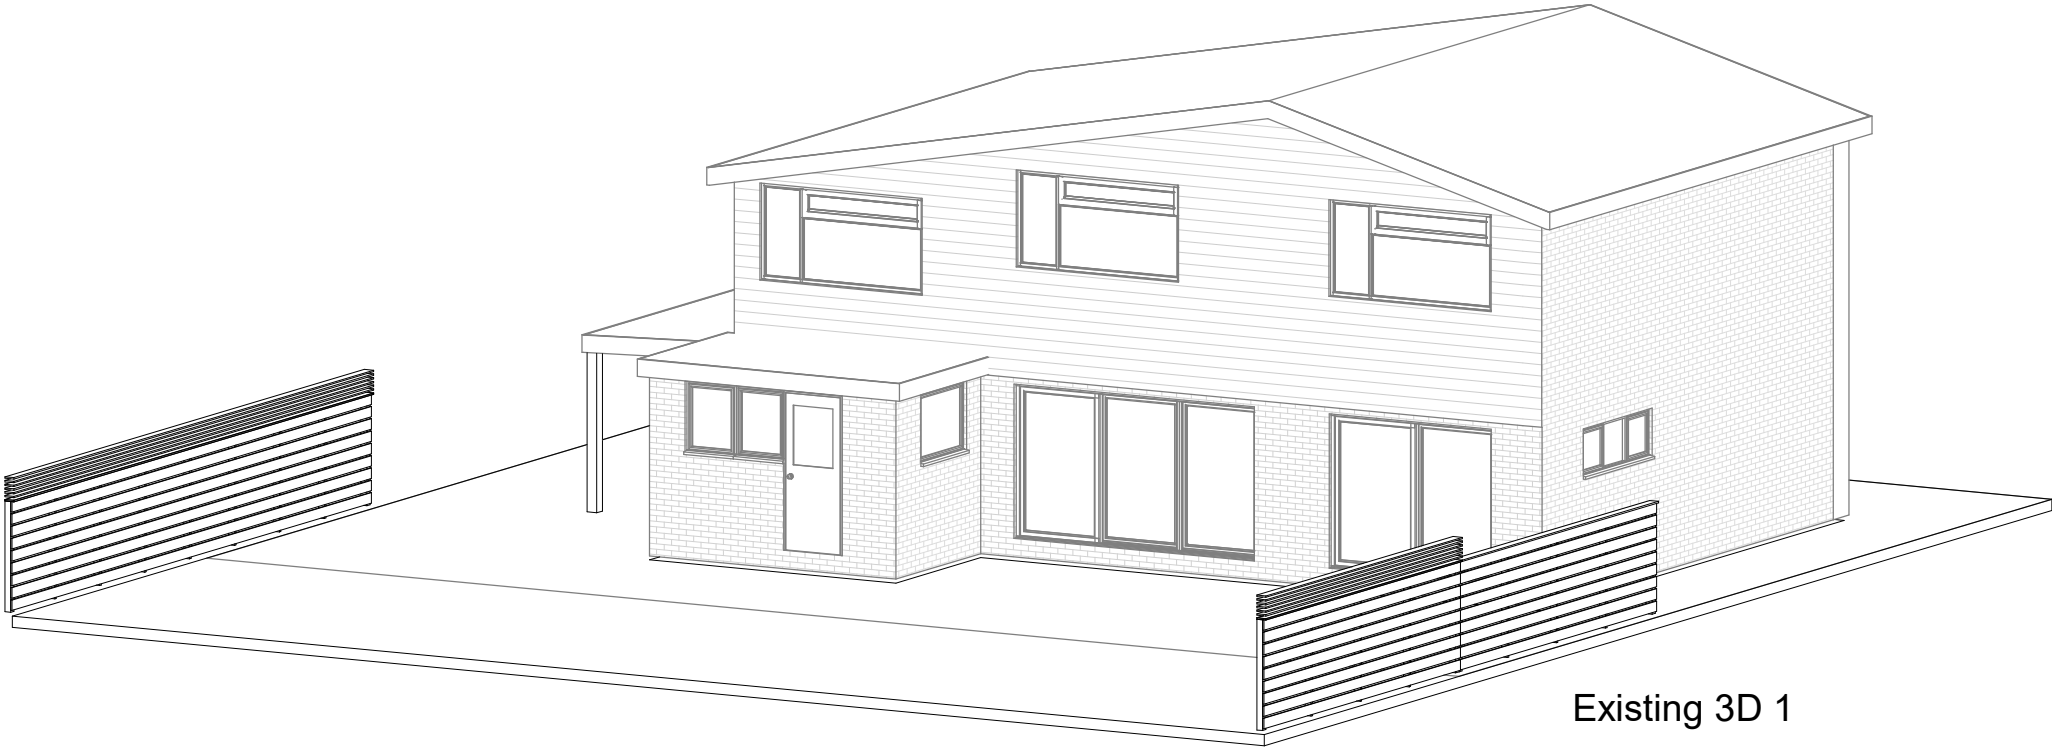


Proposed 3D 1

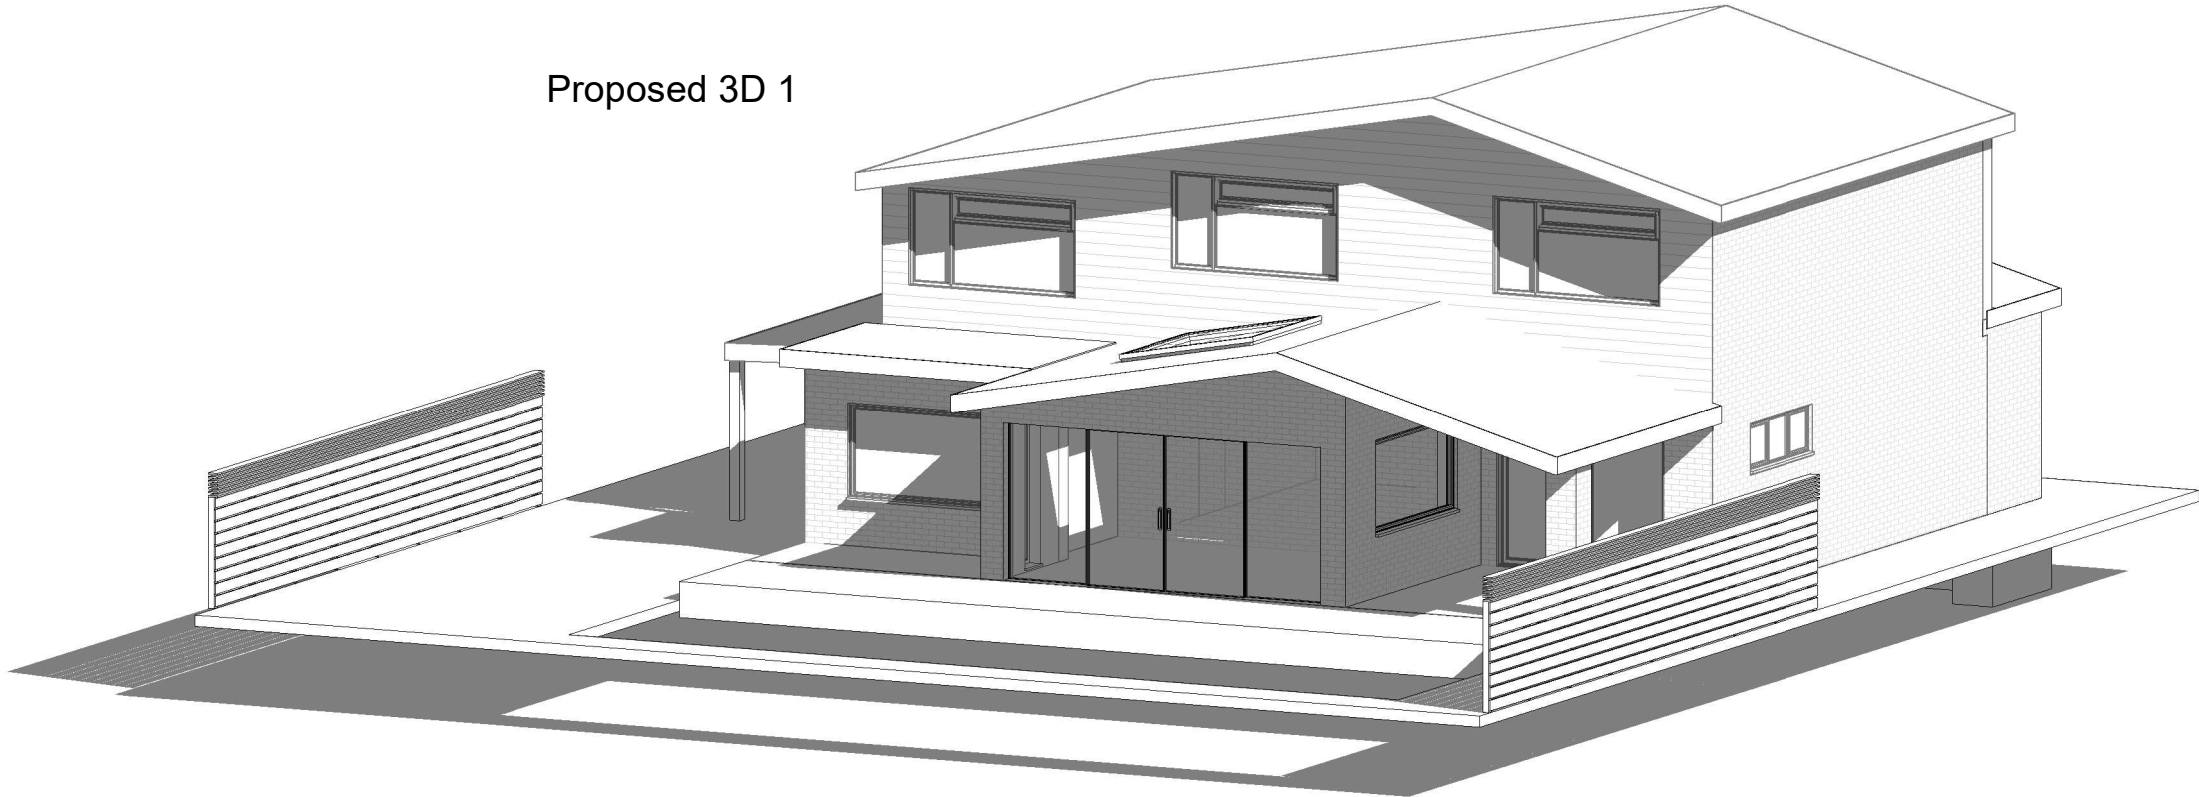

Existing 3D 1

1:500		50
1:200		20
1:100		10
1:50		5

pd

parkers
executive
design

All measurement to be checked on site prior to any commenment
(C) Copyright of Parkers Design (Southern) Limited. Any reproduction of these drawings will require written authority from the copyright owner.

Parkers Design Limited - The Studio @ 90, PO9 2PR
www.pexd.co.uk - info@parkersdesign.com - 07776 008822

PROJECT
66 Southleigh Road PO9 2QJ

SHEET
3D 1

CLIENT Leech			
Date	Issue Date	Scale (@ A3)	
Drawn by	SW	DRAWING NUMBER	REV
Checked by	SR	P 6	