


Berewood, Hampshire - Phase 8A

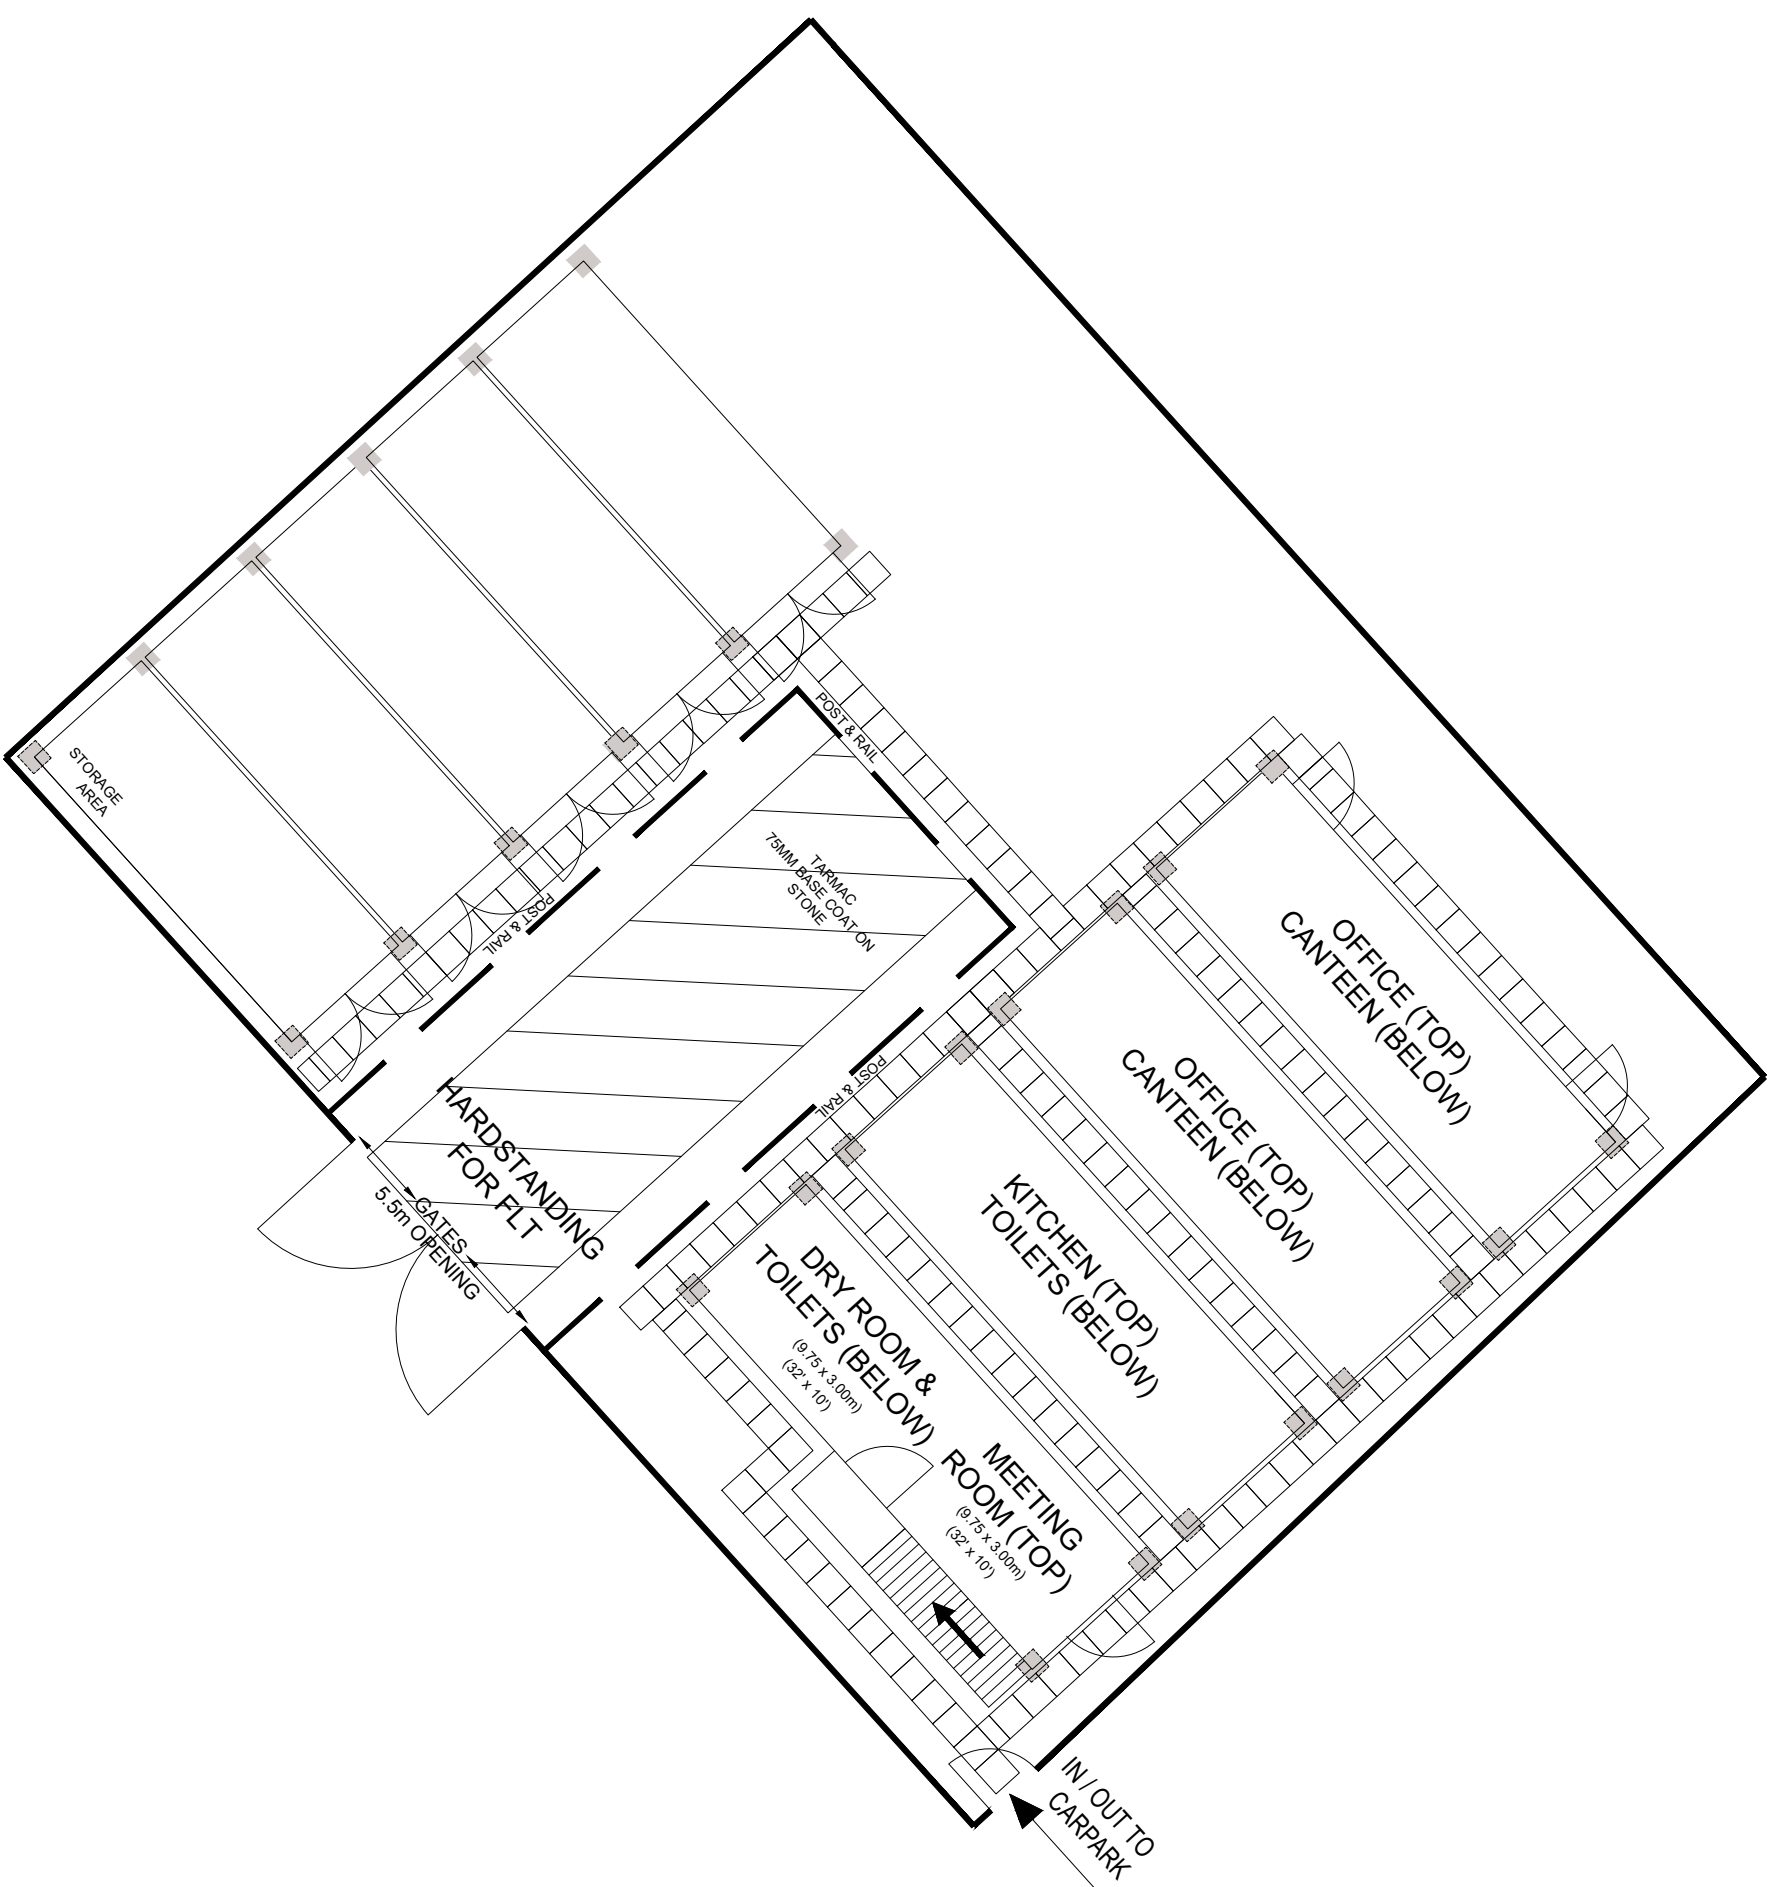

Revision			
B	Layout updated to latest, compound and build routes updated to suit	25.06.25	CD
A	Compound moved, build routes updated to suit	04.25	CD

Phase 8A
Berewood
Hampshire

Build Route

DATE: June 2025
SCALE: 1:500 @ A0
DRAWN: TE/SD
CHECKED: CD

BLOOR HOMES®

Drawing No. SO155-BR-001F

