



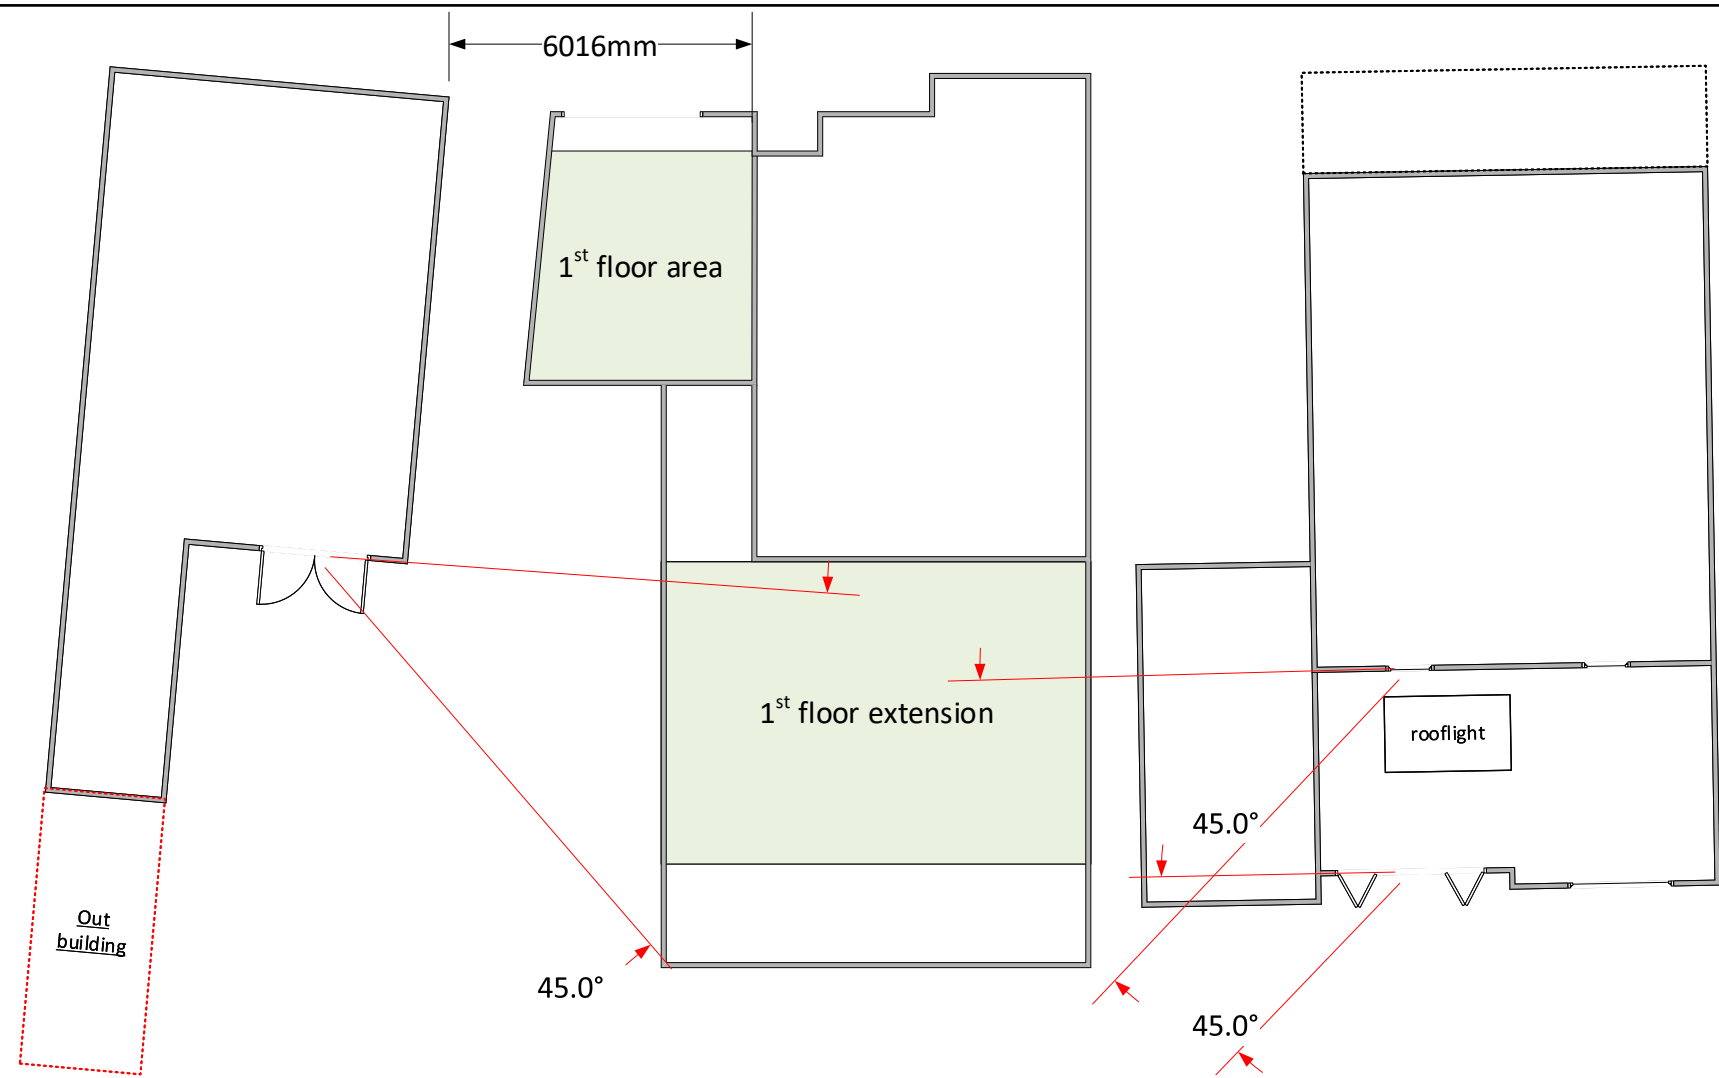

9 Record Rd

11 Record Rd

13 Record Rd

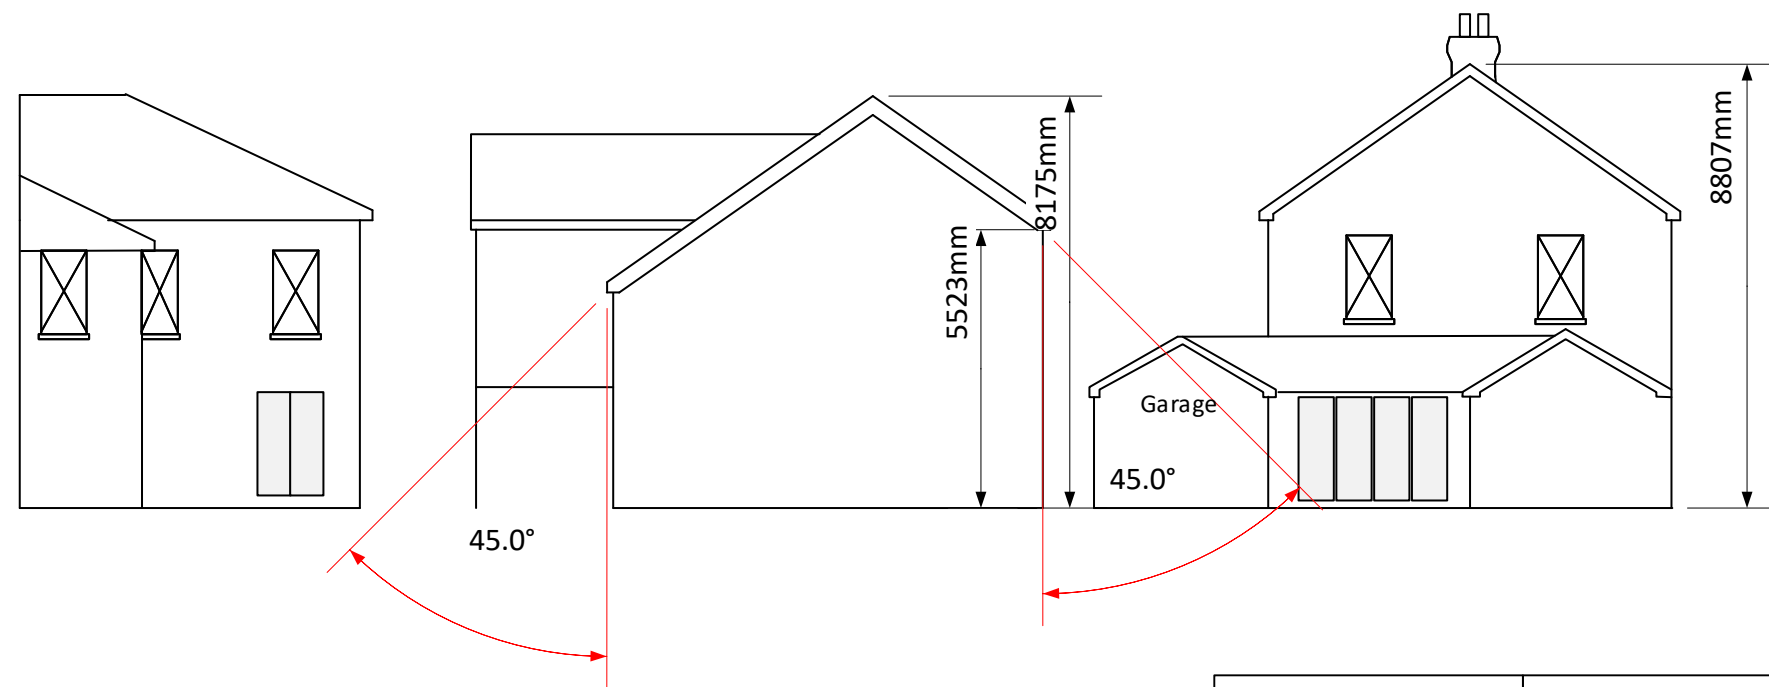

DRAWN BY	DESCRIPTION	DATE	SCALE
KEVIN PALMER	11 Record Rd 45 degree plan RV-2	03/09/2025	A3 - 1: 150