
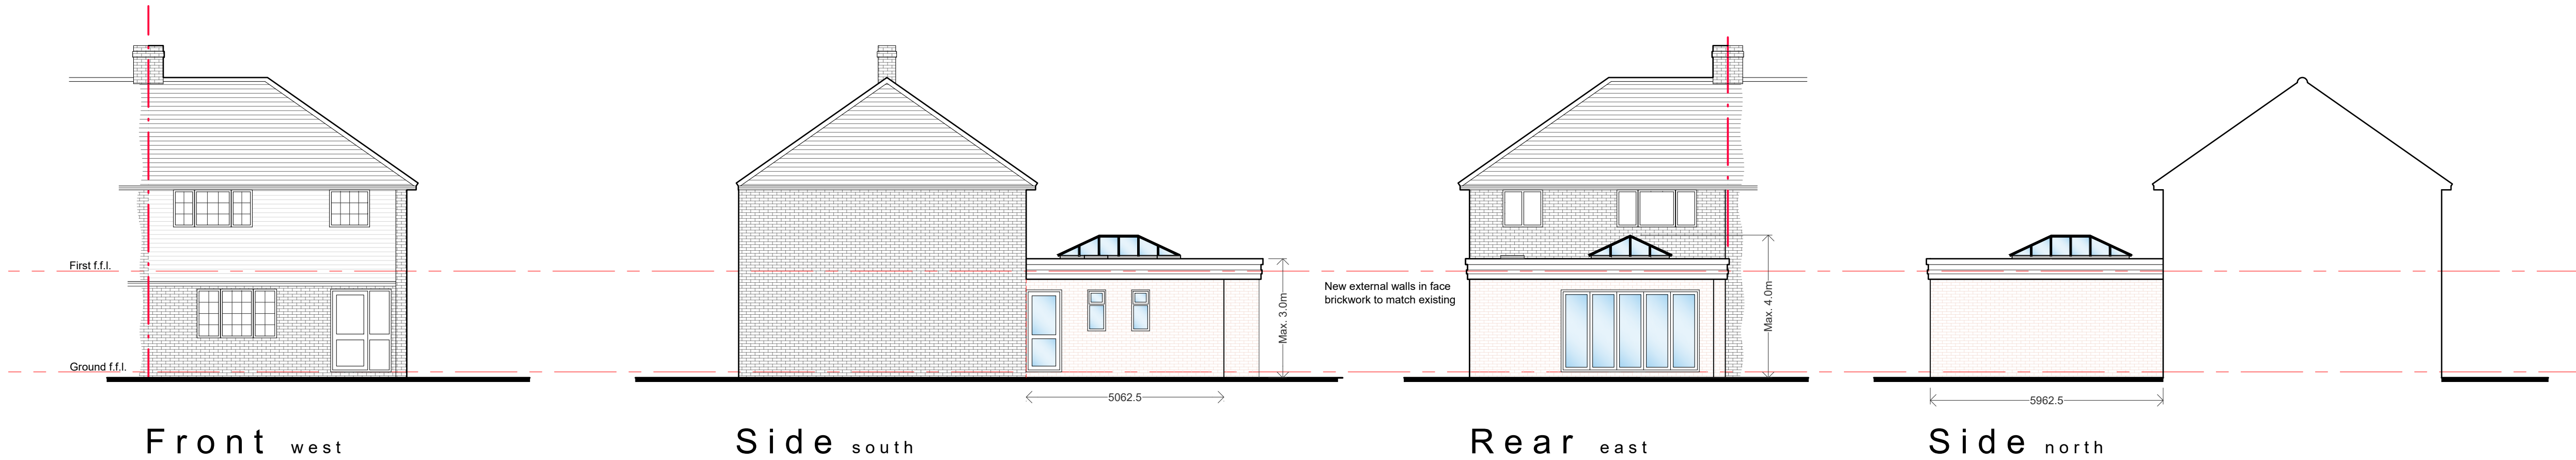
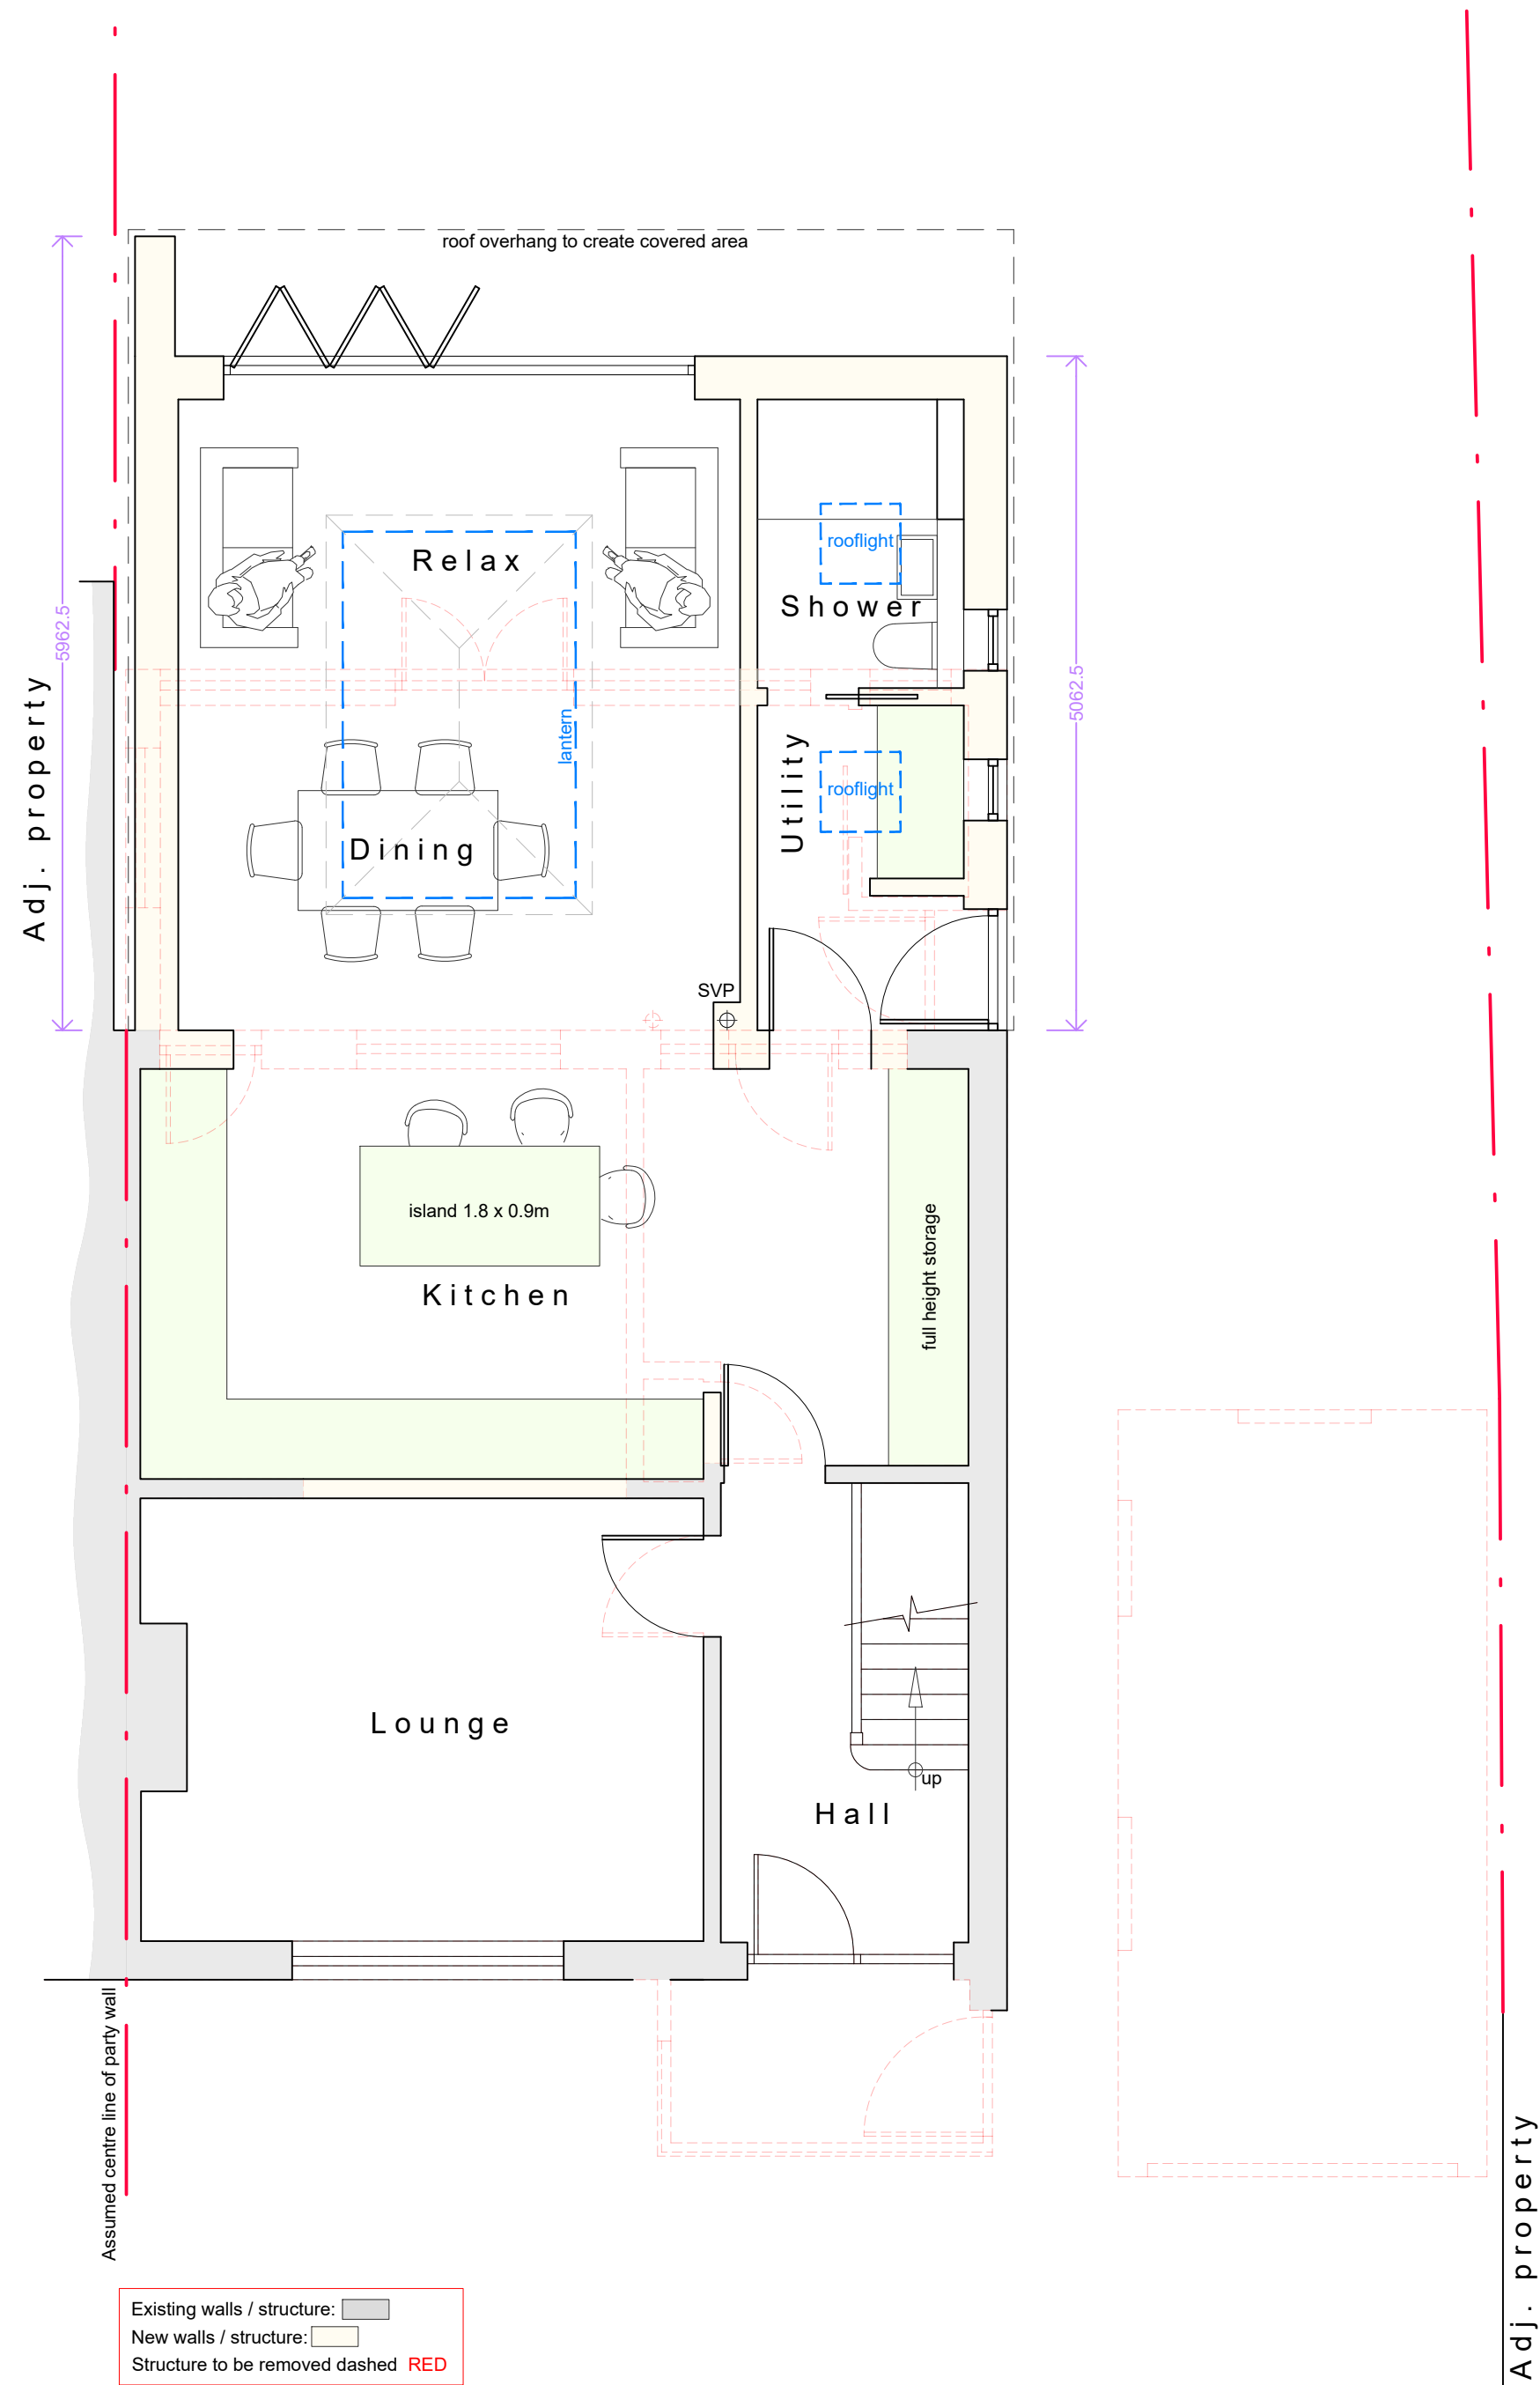
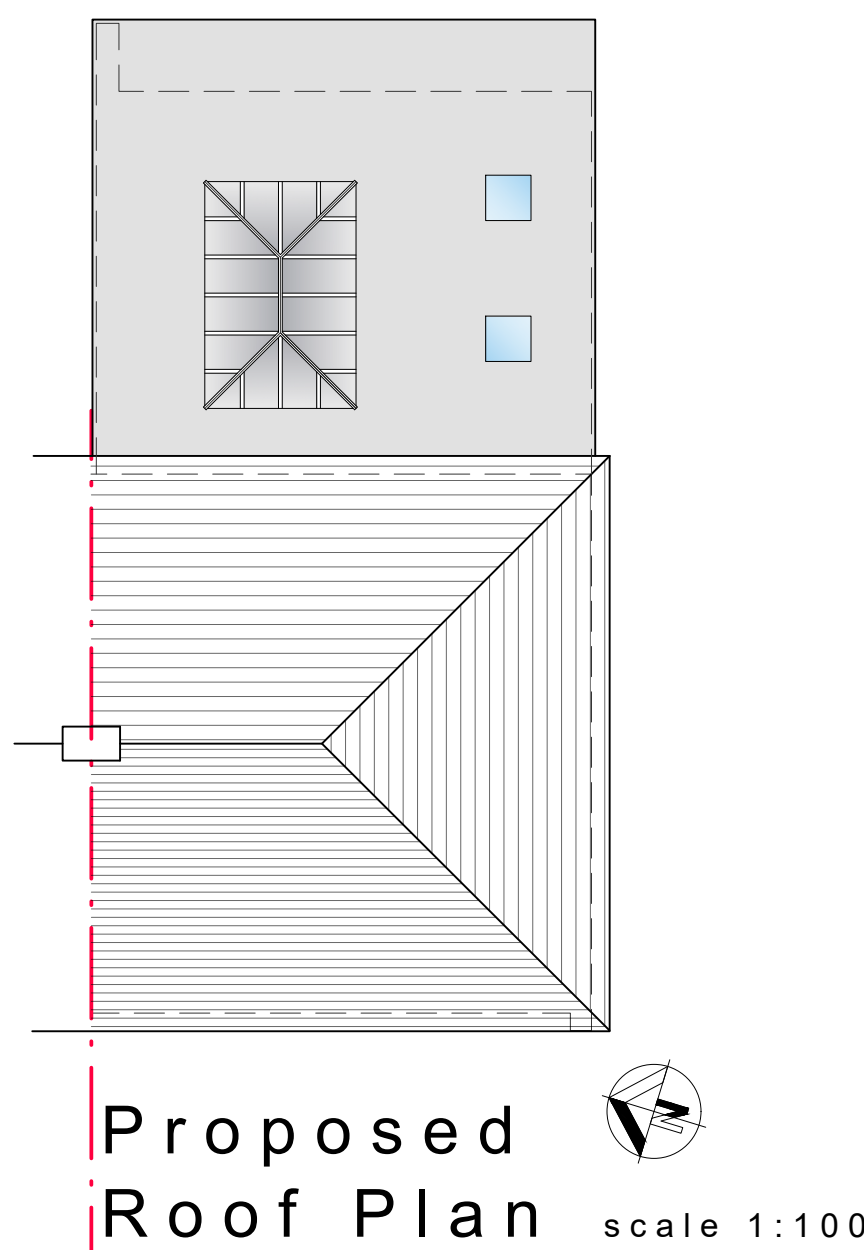


General Notes:
This drawing is the copyright of N & J Design Limited and may not be copied in whole or in part without prior permission.
It is the clients/developers responsibility to ensure all relevant approvals are in place and conditions satisfied prior to commencement of works, including, but not limited to:
The Party Wall etc Act 1996
Local Authority Planning Consent
Highways (Road opening permit)
Local Water Authority
Building Regulations (Local Authority, NHBC etc)
Environment Agency

Proposed Elevations

scale 1:100 0m 1.0 2.0 3.0 4.0 5.0 6.0 7.0 8.0 9.0 10.0m

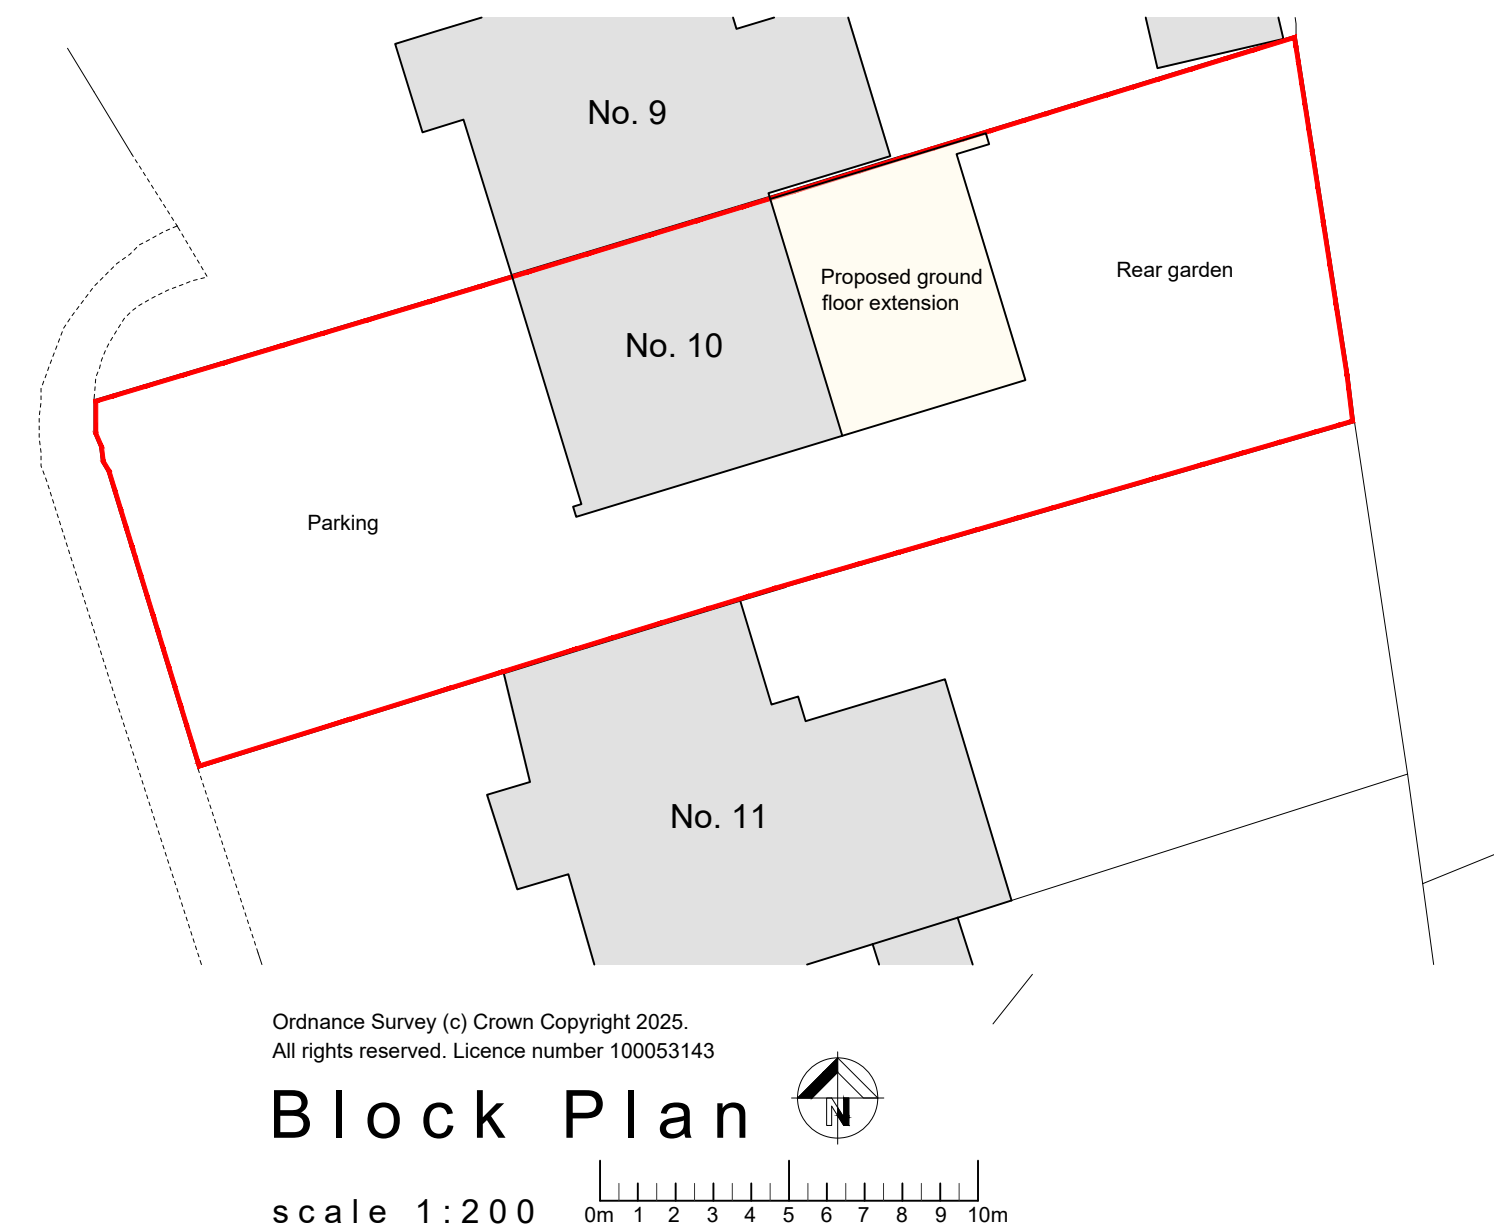

Rev: Date: Description:

Status:

Prior Approval

Title:

**Proposed:
Plans & Elevations**

Project:

**10 Compton Close
Havant
PO9 2DA**



N & J Design Ltd
Newport
Bridge Road
Bursledon
Southampton
SO31 8AL
t: 07840 404620 www.nandjdesign.co.uk

Drawn: L. Keatley

Date: 05.09.2025

Checked:

Date:

Scale: As noted

Revision:

Drawing no:

2025.06.05/PA02