




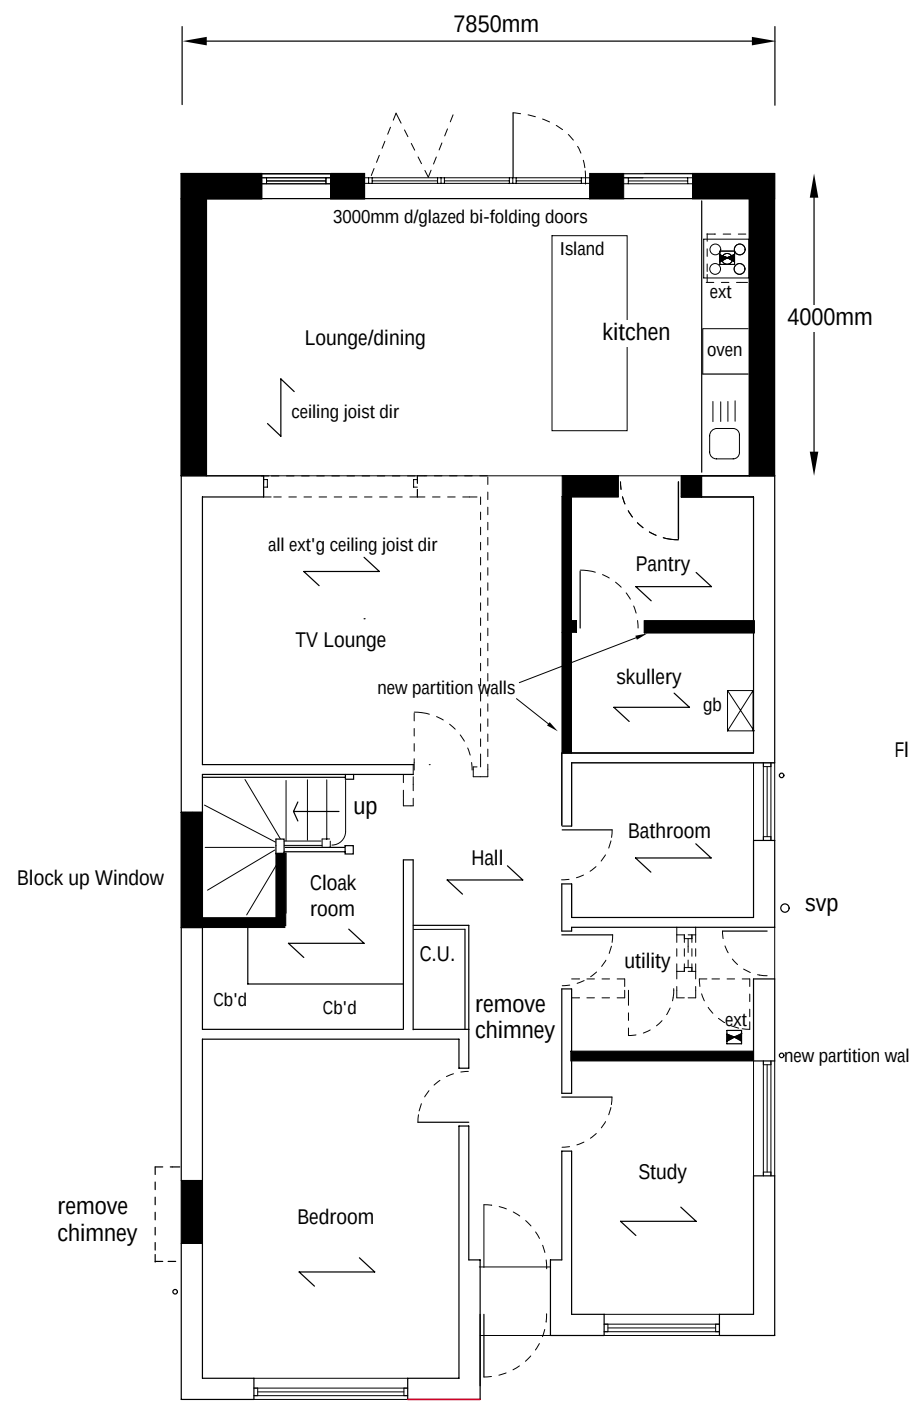


Proposed Ground Floor Layout

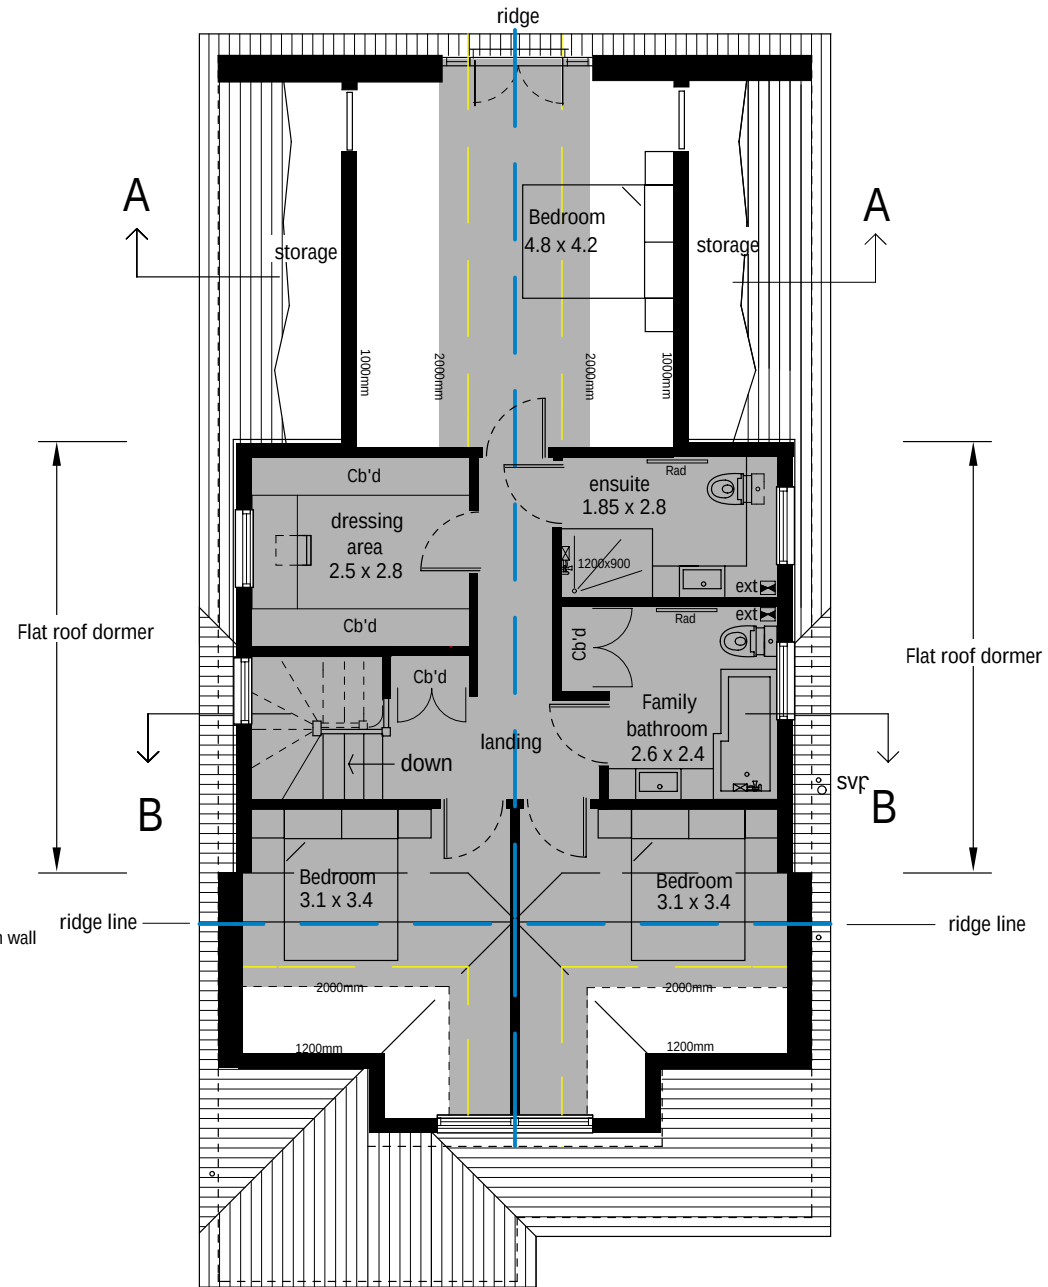


Proposed First Floor Layout

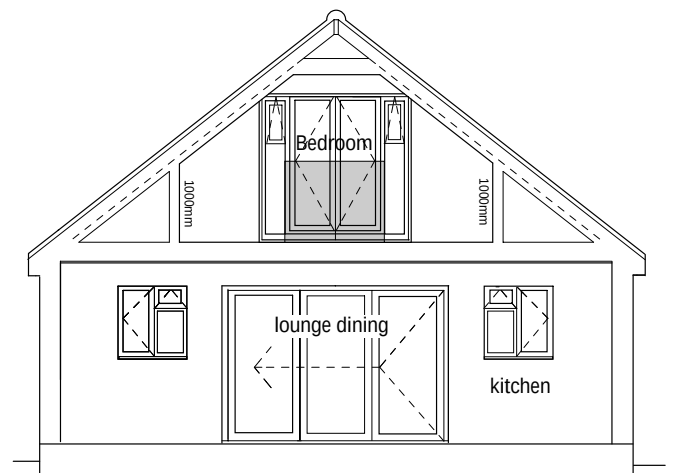


Proposed Section A - A

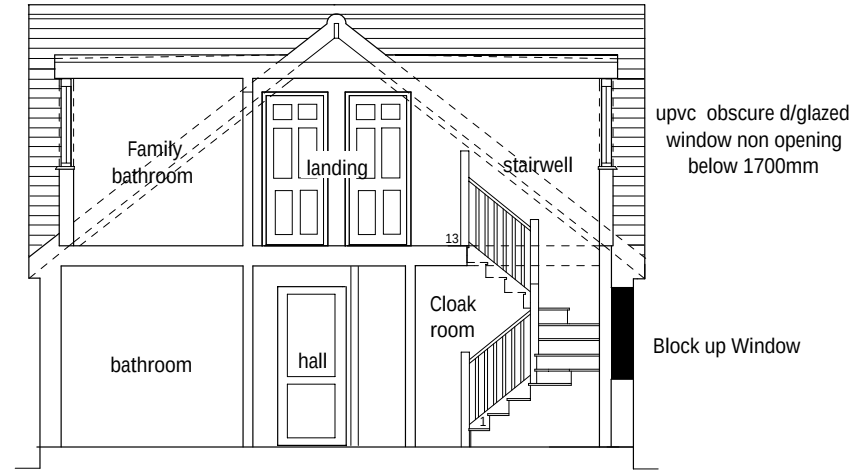

Proposed Section B - B

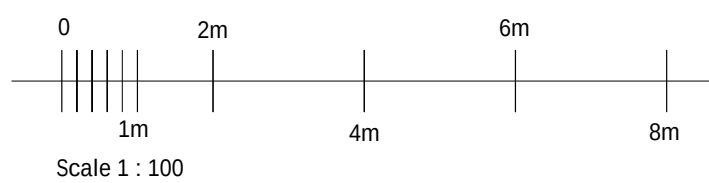

Key	
Ridge	— — — — —
Valleys	— — — — —
Flat Ceiling	— — — — —
2m min	■

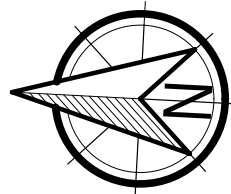

3 Campbell Crescent
Purbrook,
Waterlooville
PO7 5JX

SCALE 1:100A3

DRAWING No 10082025 DSC 3