



PHYSICAL SCALE IN METERS @ 1:100


NOTES:
This drawing has been produced solely for PLANNING/DESIGN.
Do not Scale from this Drawing except for planning purposes.
Any drainage shown is presumed and to be checked on site before commencement of works.
This drawing is the copyright of MF Designs Ltd.

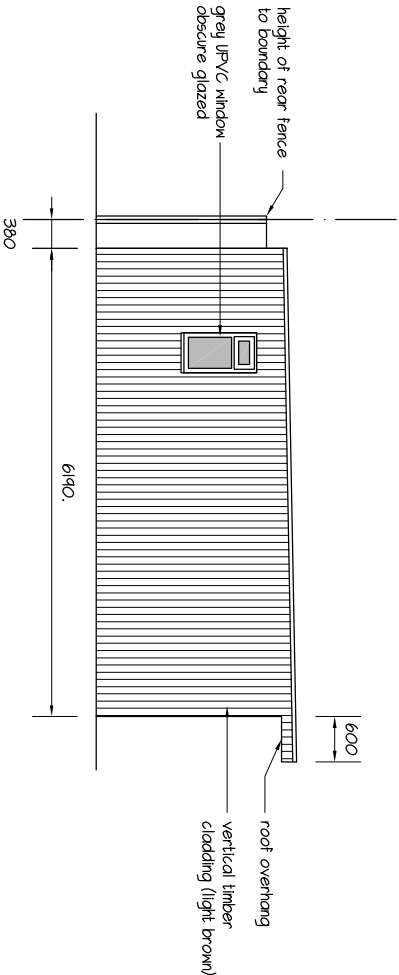


Elevating West

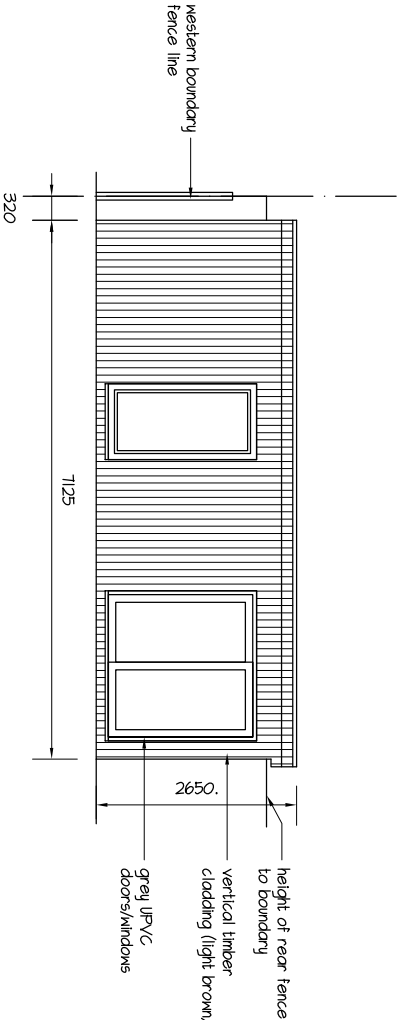


Elevating South

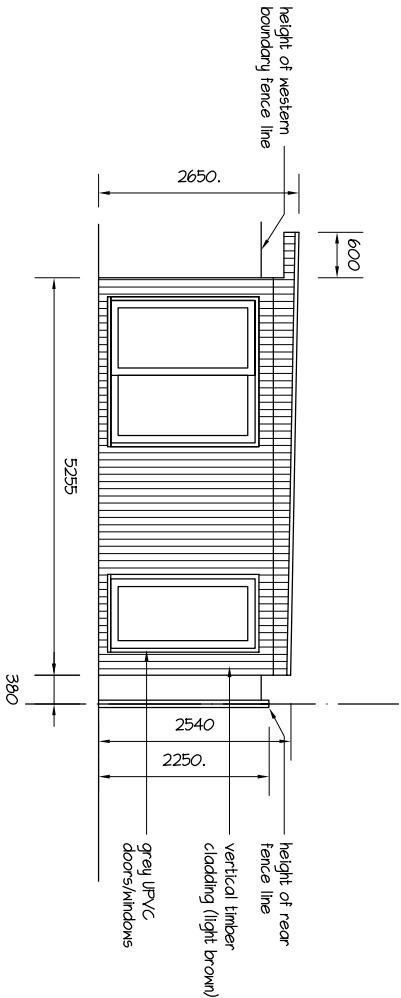


Elevating East

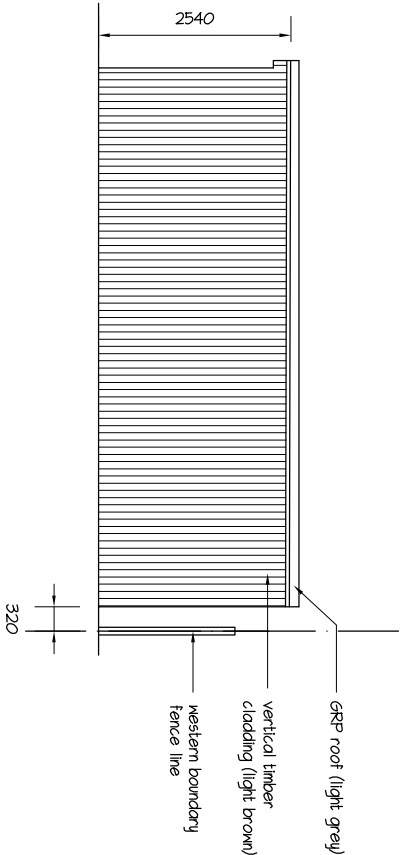

Elevating North

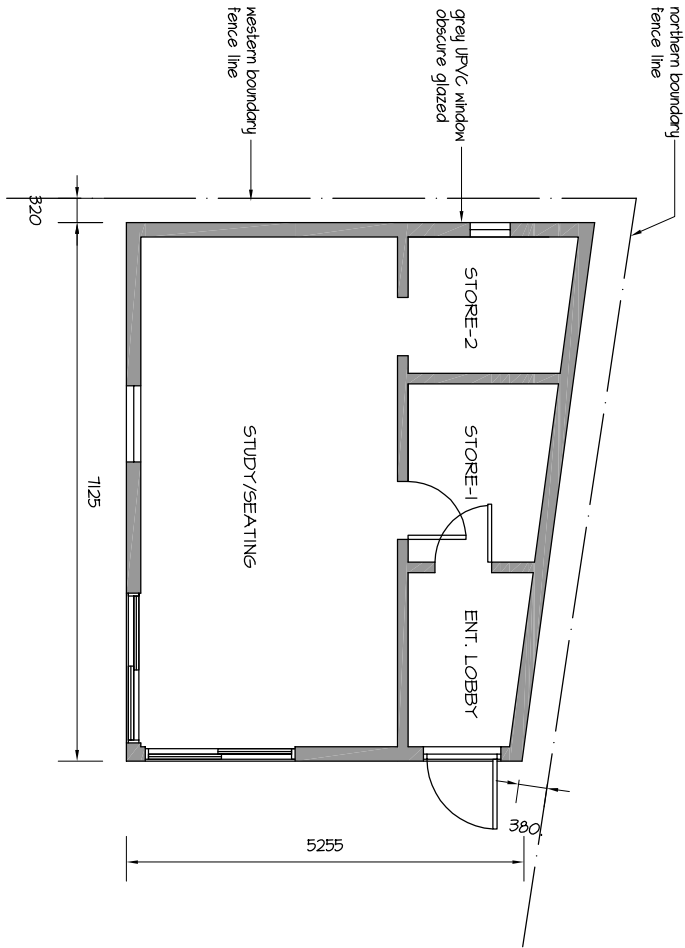

Existing Ground

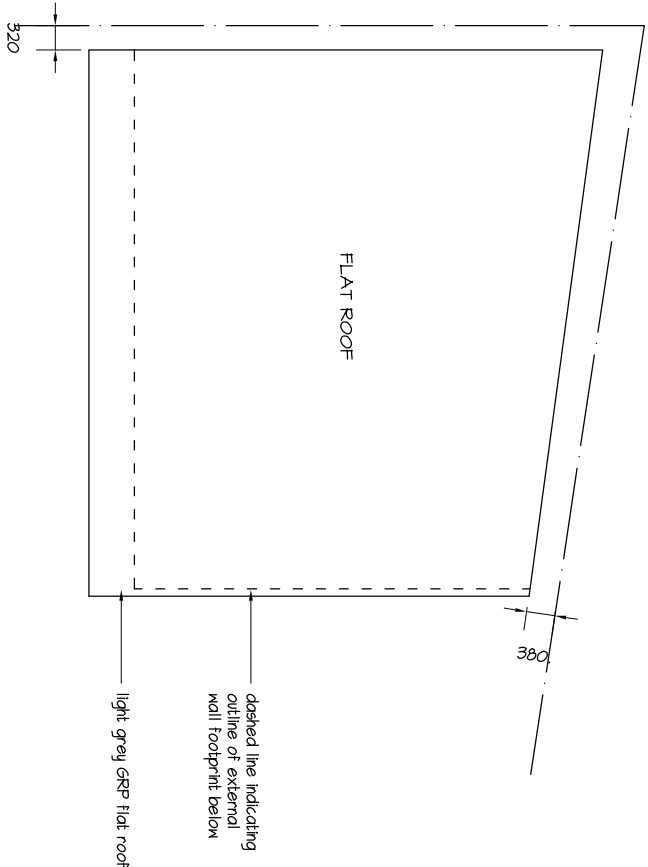

Existing Roof



mf designs ltd

Chartered Architects



36 Grove Road • Havant • Hampshire • PO9 1AR
Director: Martin Farrer RIBA • Co Registration No.4507379

U/F 02392 470967
e admin@mfdesigns.org.uk

Date: Sep 2025
Scale: 1:100 @ A3 size

Job No: 3372
Drg No: EX_01

EXISTING GARDEN ANNEXE - 2 Nore Crescent, Emsworth. PO10 7NB